



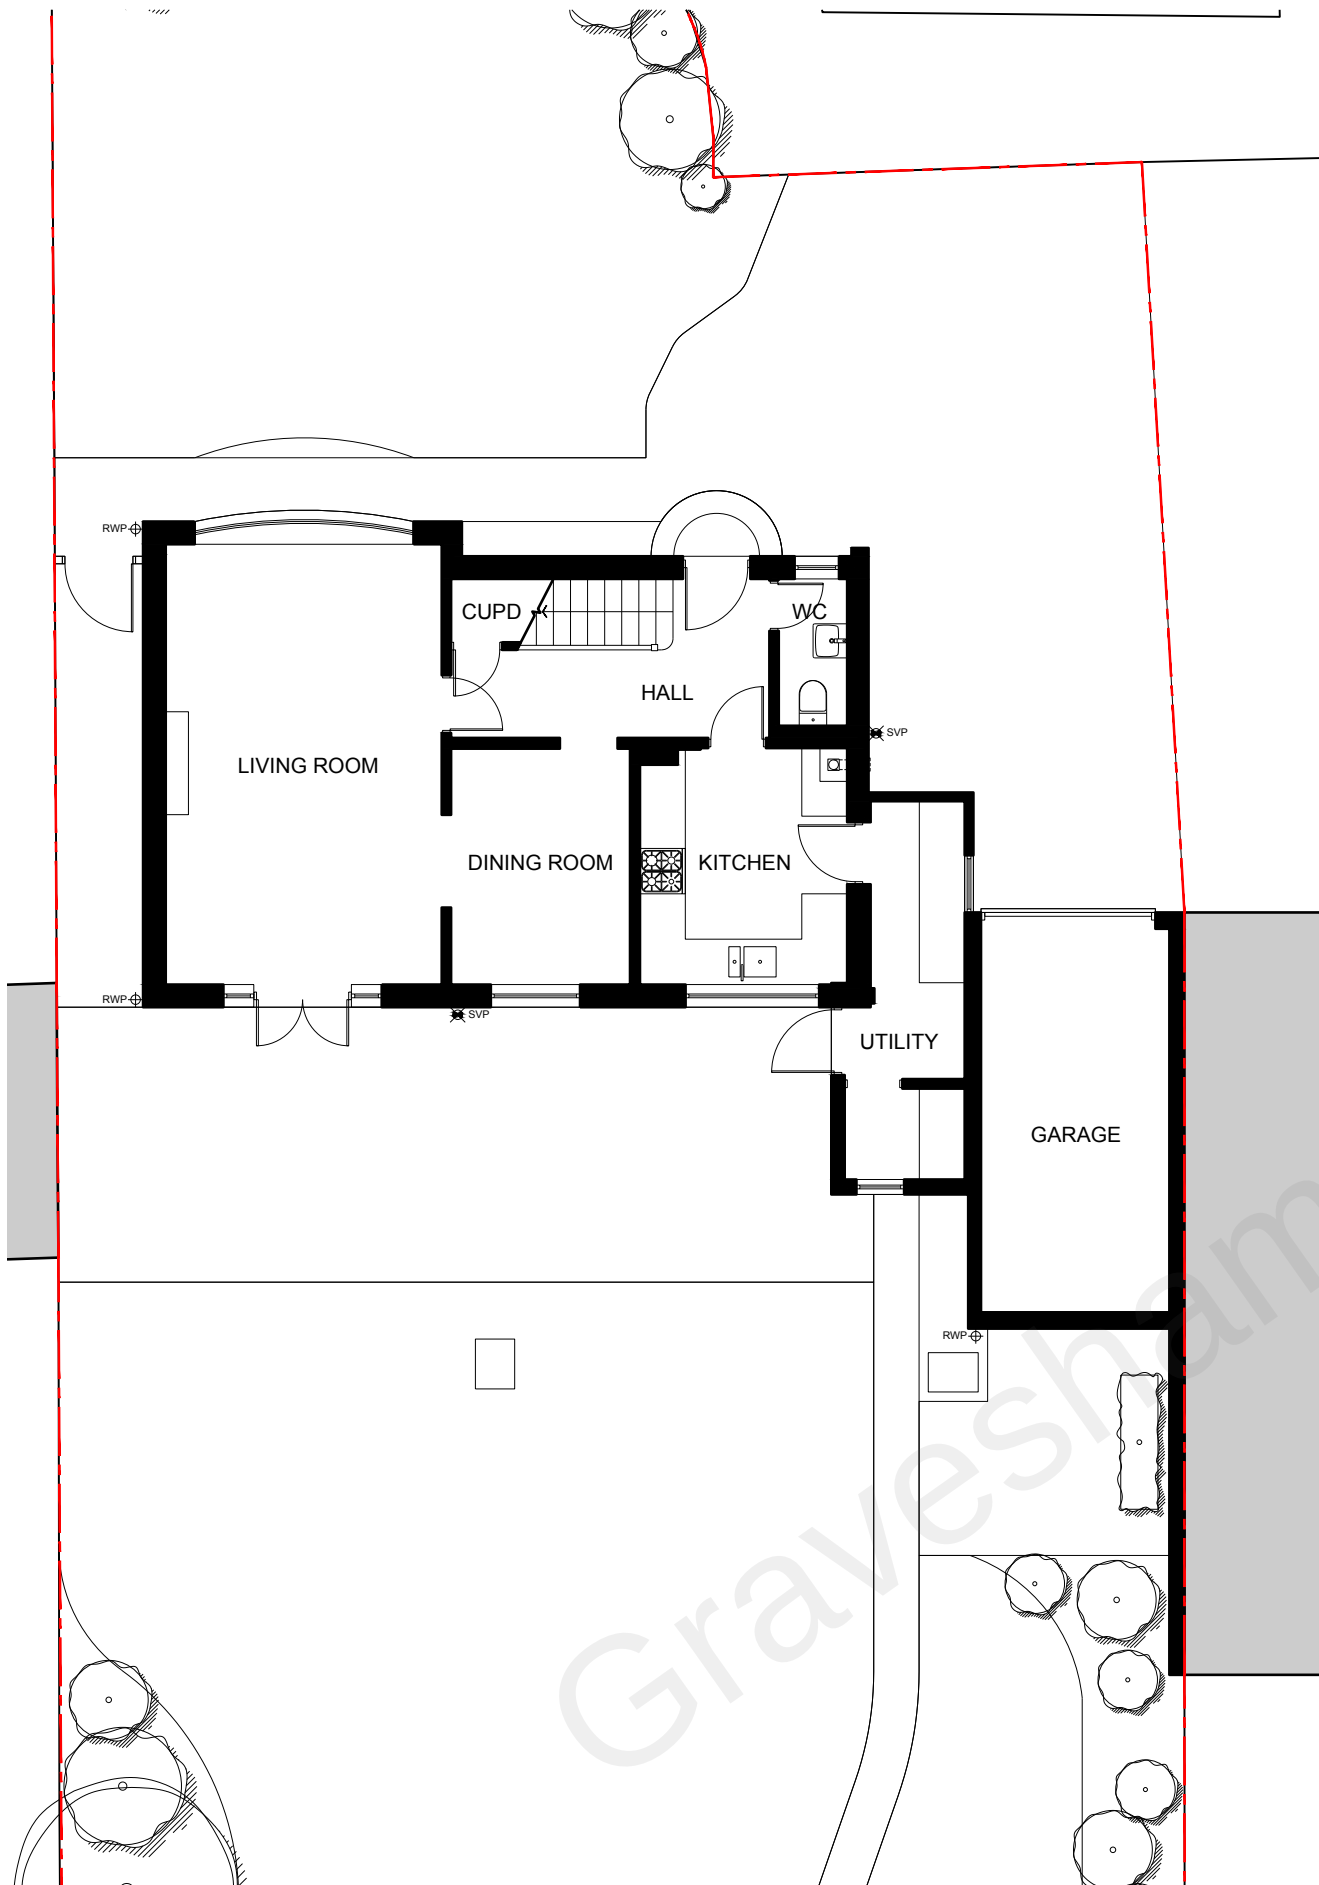

01 | 1:100 | GROUND FLOOR

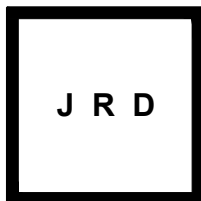


DRAWING INFORMATION Drawing copyright of JRD Kent. Do not scale from drawings. Report all discrepancies, errors & omissions. Check dimensions on site before commencing works. Materials, Components & Workmanship to comply with British & European Standards.

JRD Kent Ltd | info@jrdkent.com | www.jrdkent.com

DRAWING REVISIONS

02 | 1:100 | FIRST FLOOR

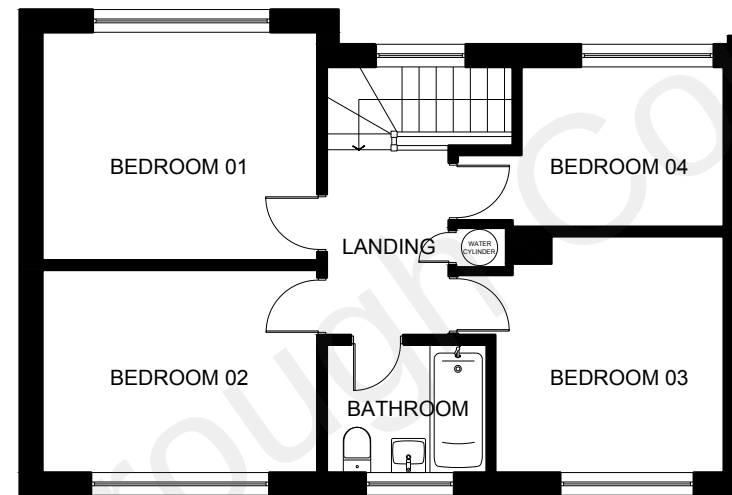

SCALE 1:100 | 0m

1 2

5

10



Application Boundary

D R A W I N G K E Y

2 DORMERS DRIVE, MEOPHAM
GRAVESEND DA13 0ES
EXISTING FLOOR PLANS

S C A L E 1:100 @ A3

D A T E JUNE 2021

P U R P O S E SURVEY

R E F E R E N C E 2126 E 010

REV -