

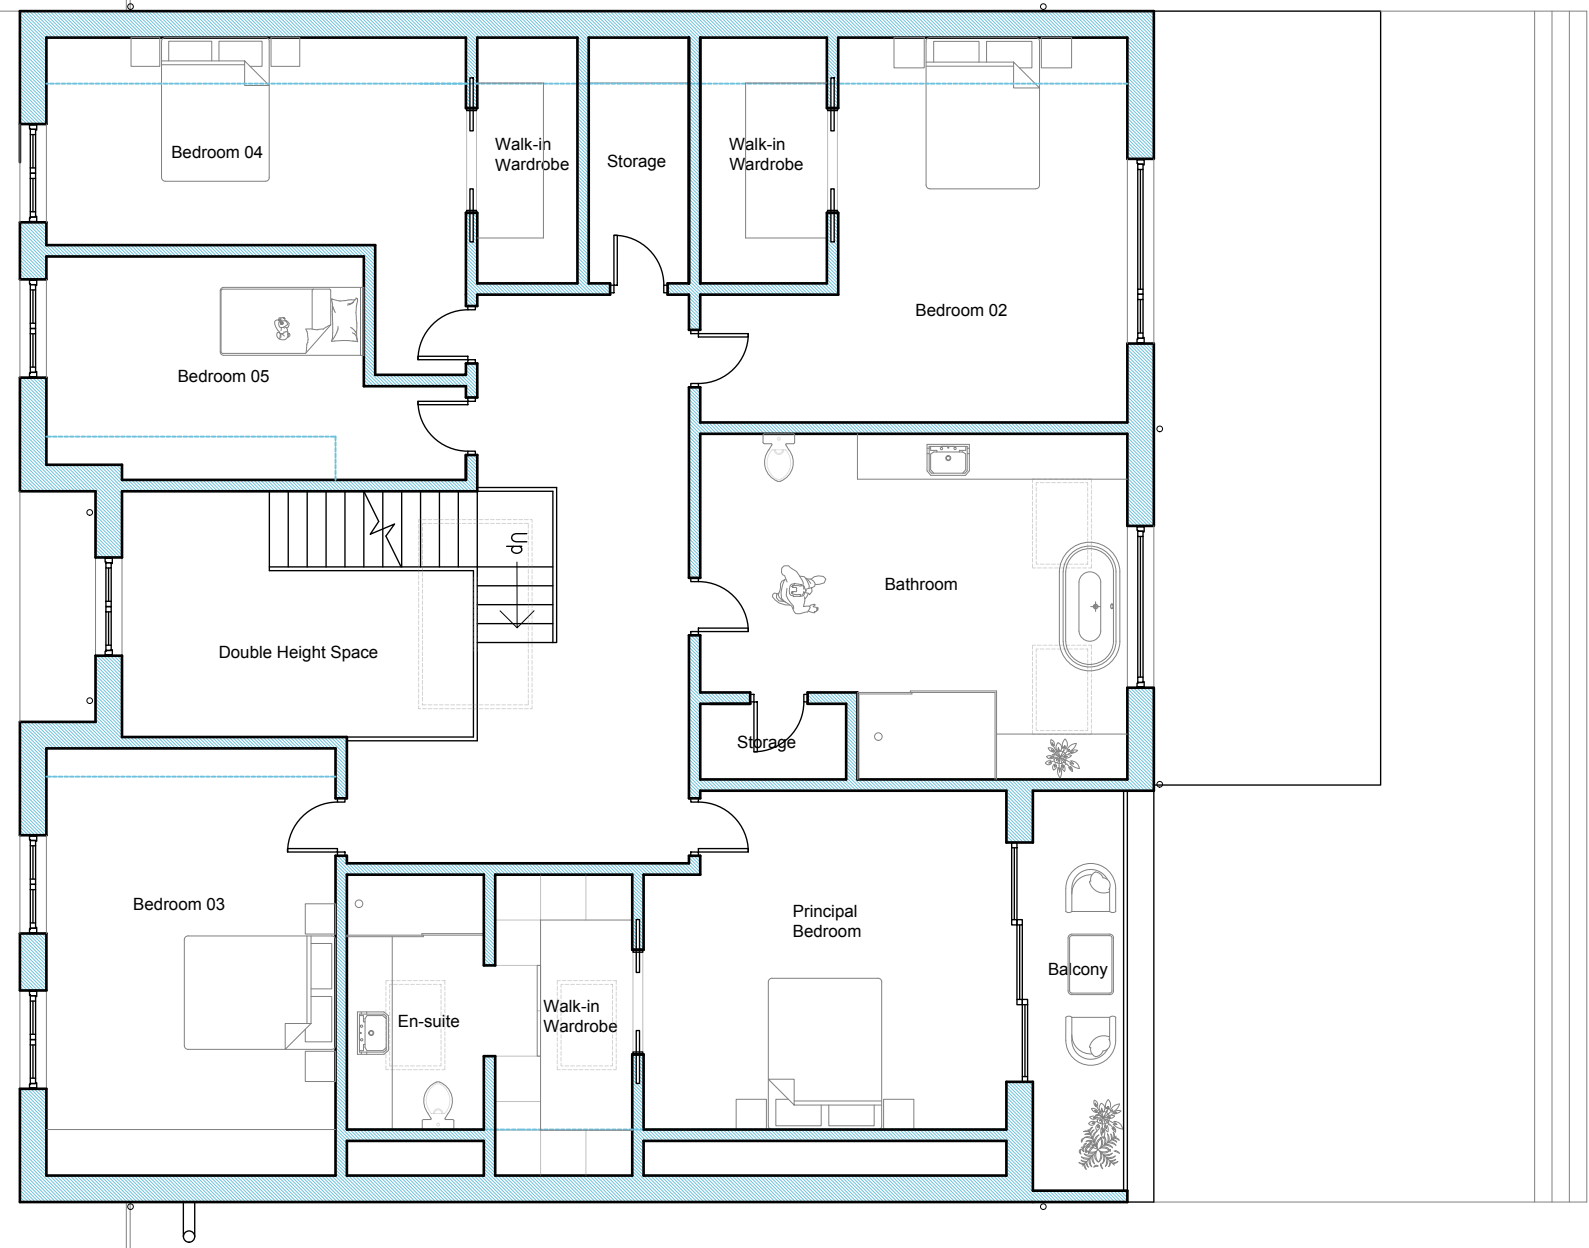
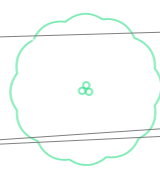


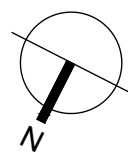

PROPOSED FIRST FLOOR PLAN
1:100 at A3

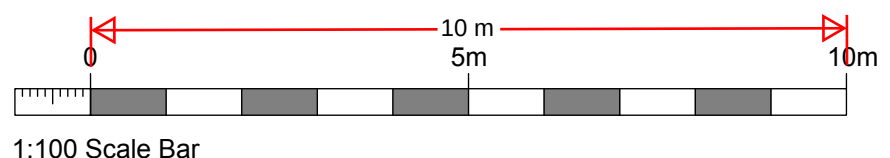

NOTES:

Report all discrepancies, errors and omissions.

Verify all dimensions on site before commencing any work on site or preparing shop drawings.

All materials, components and workmanship are to comply with the relevant British Standards, Codes of Practice and appropriate manufacturers recommendations.

See relevant drawings for all specialist work.

This drawing and design are copyright of James Clague Architects Ltd, company registration number 8664802

Rev	Date	Description
PLANNING NOT FOR CONSTRUCTION		

Project Title
Lewis Road
Replacement Dwelling
50 Lewis Road
Istead Rise
Gravesend
DA13 9JG

Drawing Description
Proposed - First Floor Plan

Scale
1:100 at A3

Date
May 2025

Drawn By
JC

JAMES CLAGUE
ARCHITECTS

Latchmere House, 26 Watling Street,
Canterbury, Kent CT1 2UD
T: 01227 649 073
E: info@jamesclague.co.uk
W: jamesclague.co.uk

Drawing Number
28180_PL_04

Revision
A