



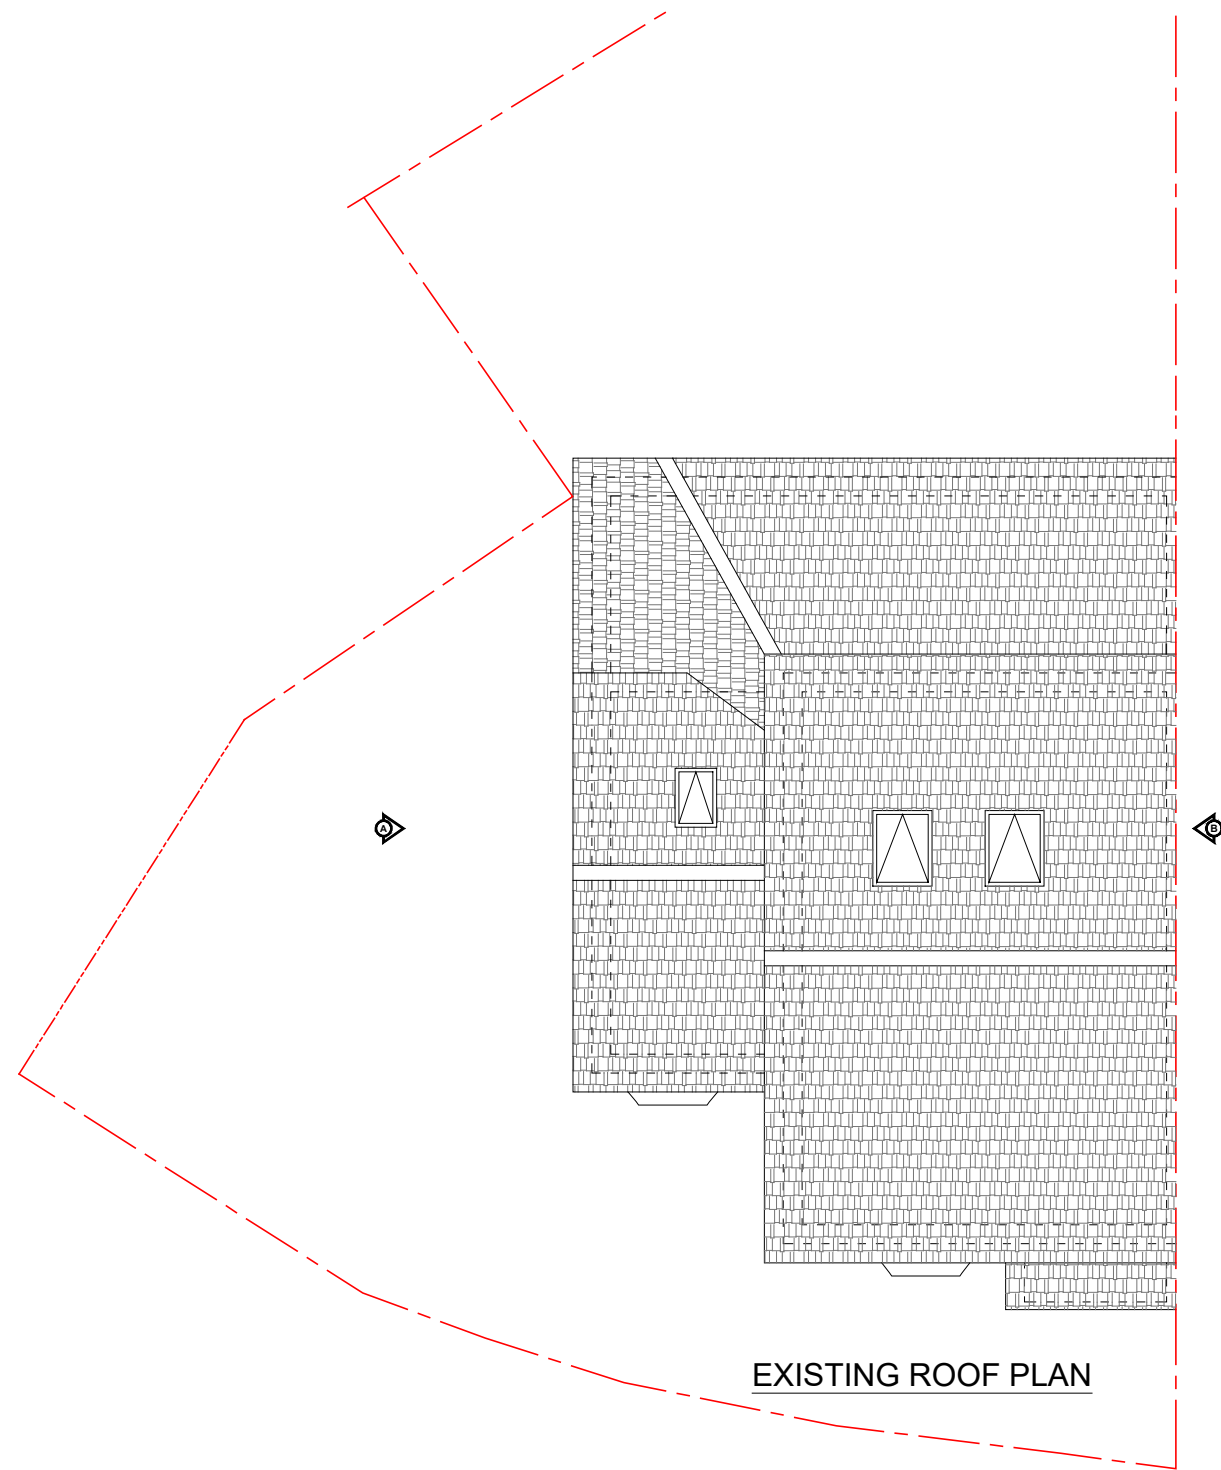

EXISTING ROOF PLAN

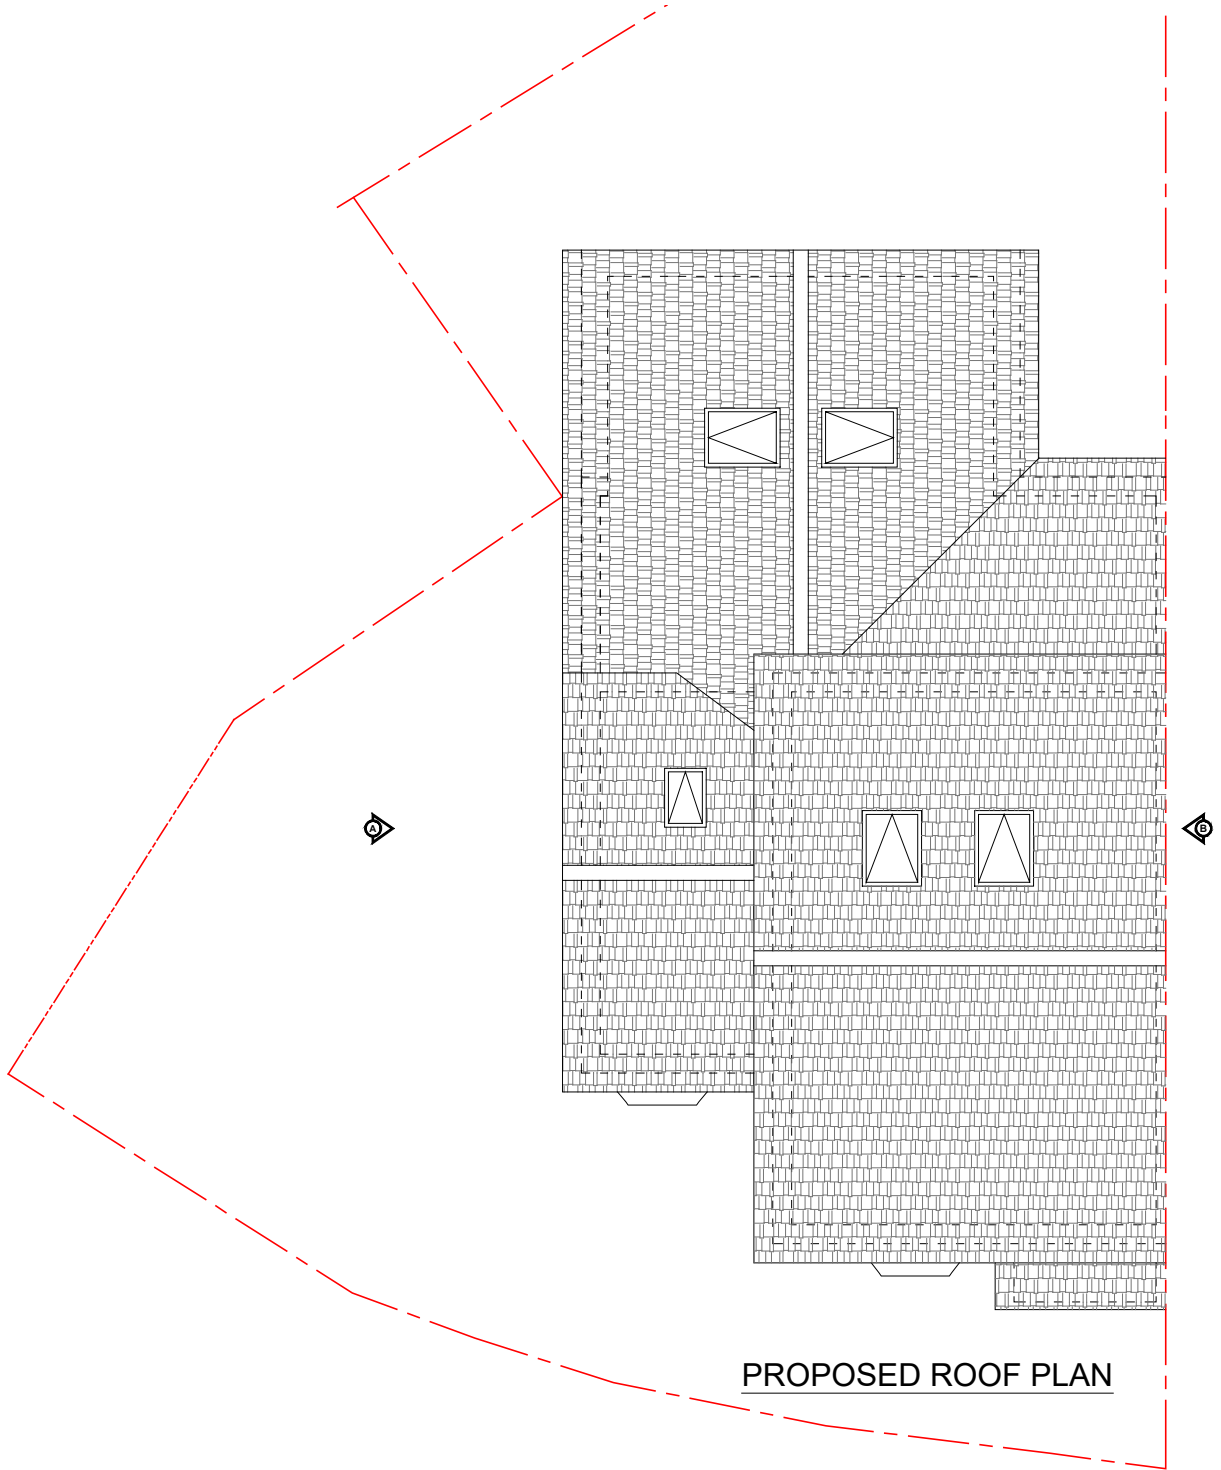


PROPOSED ROOF PLAN

COPYRIGHT: The contents of this drawing may not be reproduced in whole or in part without express written consent of Redmattone Designs

Drawings to be read in conjunction with relevant drawing and specs. Drawings can only be scaled for planning purposes. Drawings not to be scaled, figured dimensions only for construction and anyother purpose. Any discrepancies are to be pointed to the Agent/Engineer/Contractor. The agent is not liable for any faults not raised. Drawings not to be scaled for land transfer purposes.

SCALE: A3@1:100

DATE: 22-05-2025

 

SITE:

**50 HENLEY DEANE, GRAVESEND
DA11 8SX**

DRAWING TITLE:

**EXISTING & PROPOSED
ROOF PLANS**

PROJECT NO:

RD.25007

DRAWING NO:

A103

REVISION



redmattone
— designs —

ARCHITECTURAL, ENVIRONMENTAL CONSULTANCY & STRUCTURAL DESIGN
website: www.redmattonedesigns.com
email: info@redmattonedesigns.com