


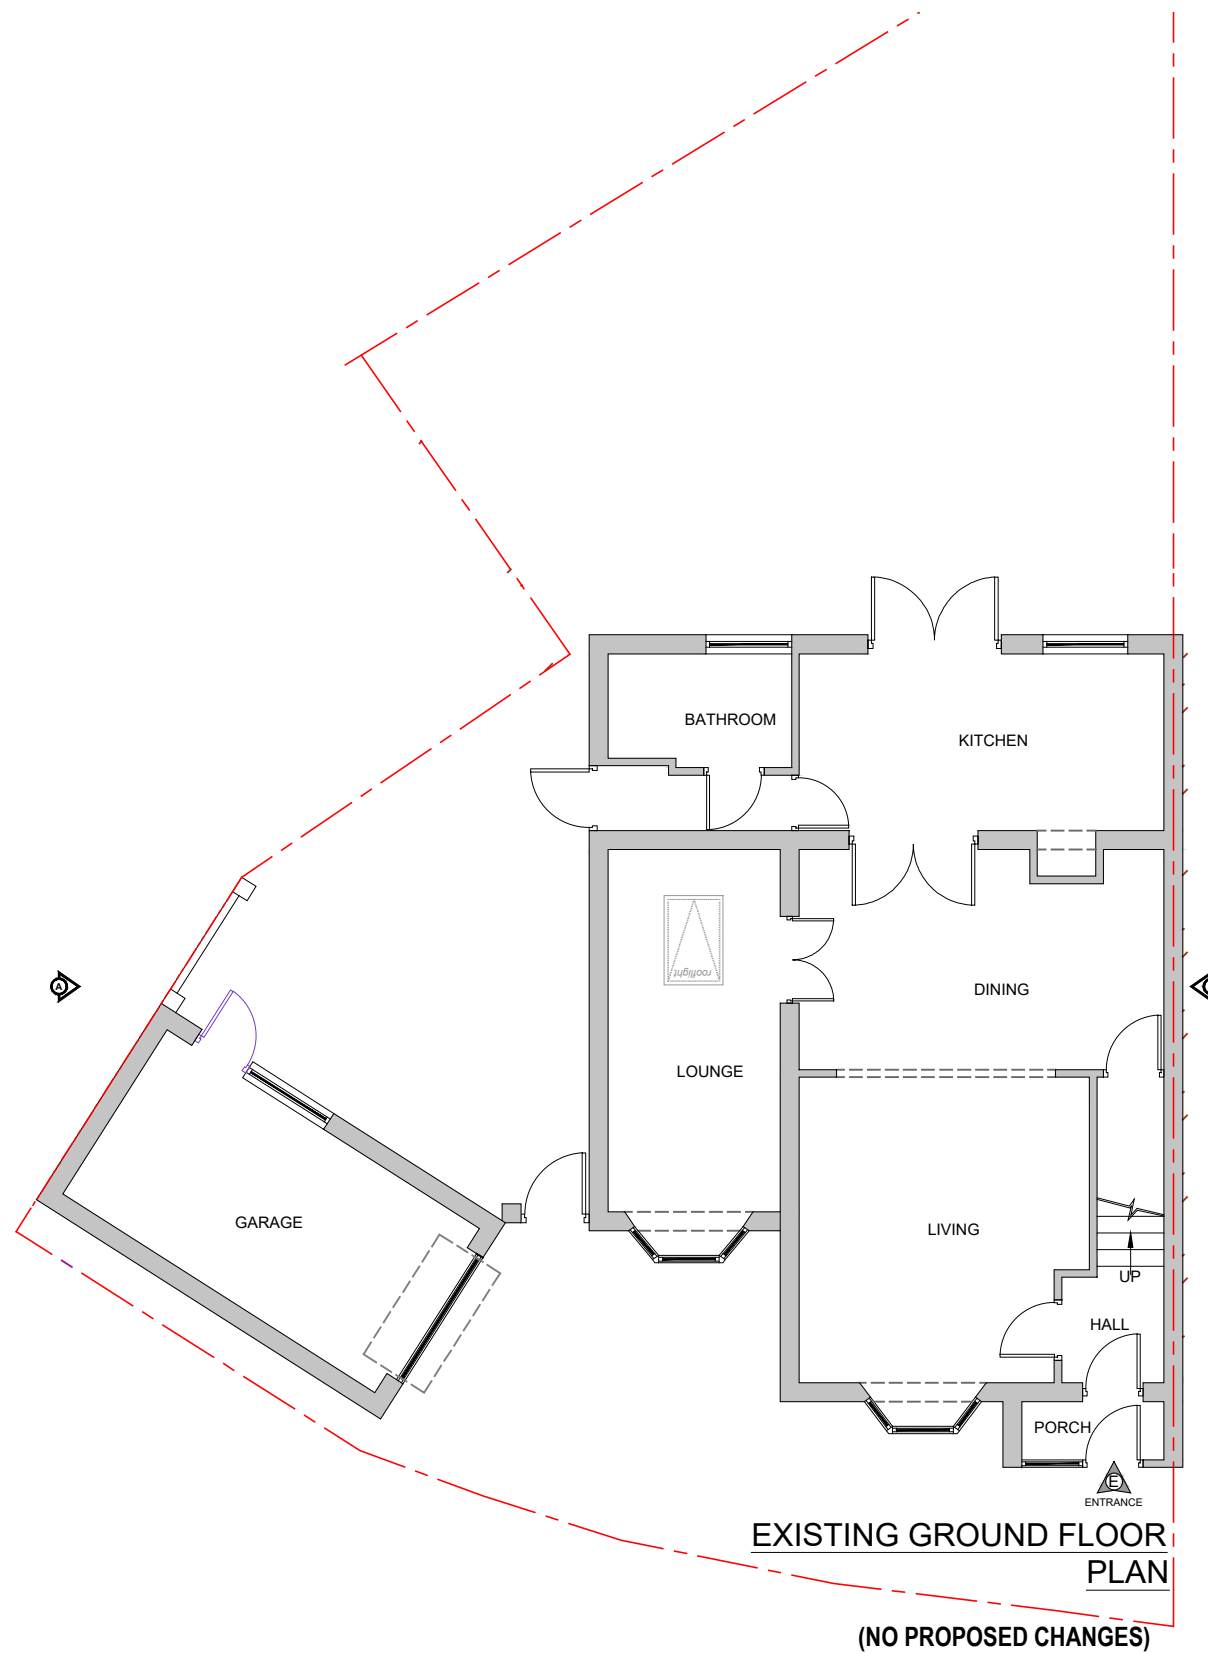


COPYRIGHT: The contents of this drawing may not be reproduced in whole or in part without express written consent of Redmattone Designs

Drawings to be read in conjunction with relevant drawing and specs. Drawings can only be scaled for planning purposes. Drawings not to be scaled, figured dimensions only for construction and anyother purpose. Any discrepancies are to be pointed to the Agent/Engineer/Contractor. The agent is not liable for any faults not raised. Drawings not to be scaled for land transfer purposes.

SCALE: A3@1:100

DATE: 22-05-2025

 

SITE:

50 HENLEY DEANE, GRAVESEND  
DA11 8SX

DRAWING TITLE:

EXISTING & PROPOSED  
FLOOR PLANS

PROJECT NO:

RD.25008

DRAWING NO:

A102

REVISION



**redmattone**  
— designs —

ARCHITECTURAL, ENVIRONMENTAL CONSULTANCY & STRUCTURAL DESIGN

website: [www.redmattonedesigns.com](http://www.redmattonedesigns.com)  
email: [info@redmattonedesigns.com](mailto:info@redmattonedesigns.com)