



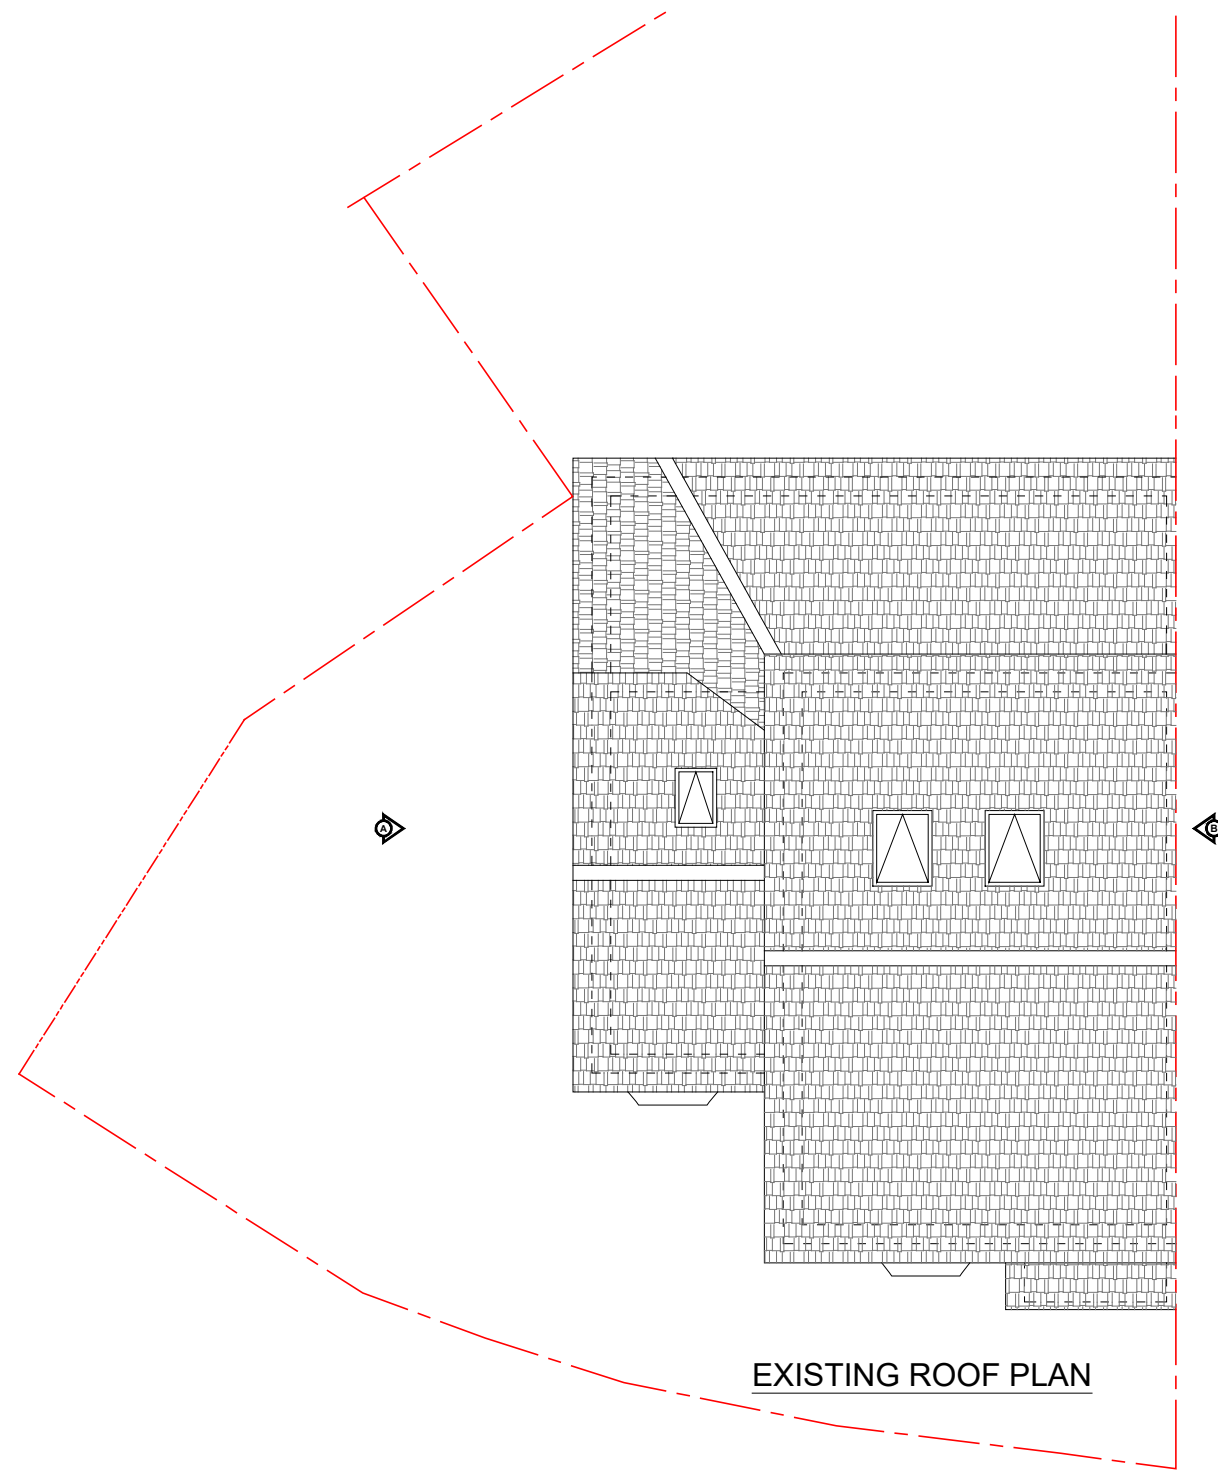


EXISTING ROOF PLAN

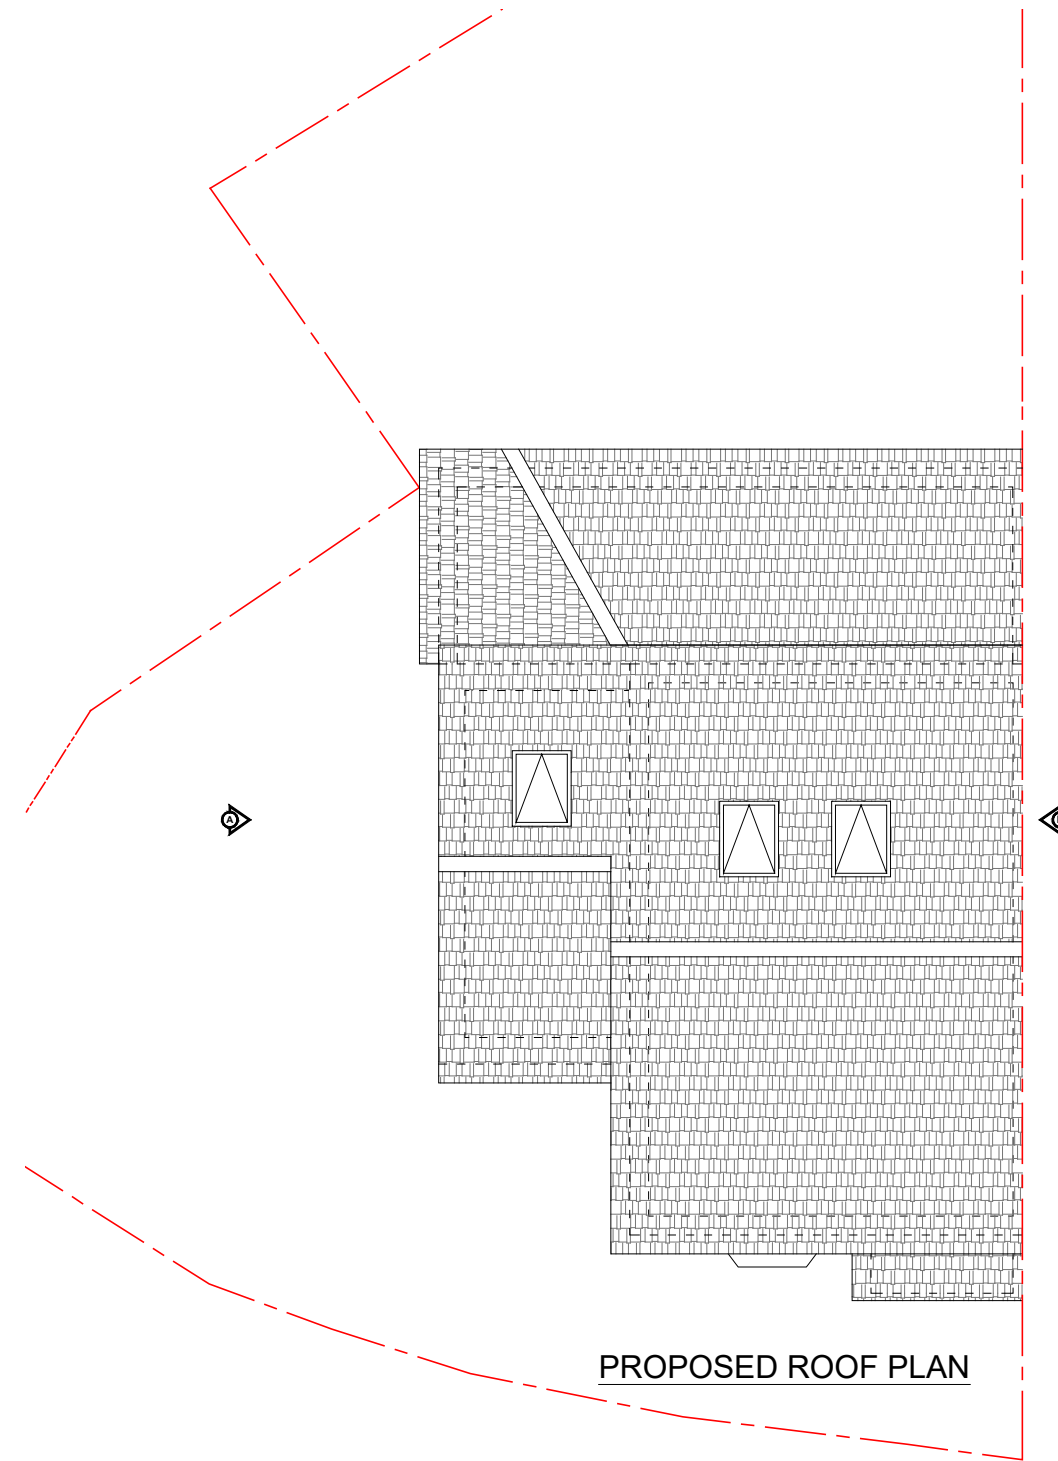

PROPOSED ROOF PLAN

COPYRIGHT: The contents of this drawing may not be reproduced in whole or in part without express written consent of Redmattone Designs

Drawings to be read in conjunction with relevant drawing and specs. Drawings can only be scaled for planning purposes. Drawings not to be scaled, figured dimensions only for construction and anyother purpose. Any discrepancies are to be pointed to the Agent/Engineer/Contractor. The agent is not liable for any faults not raised. Drawings not to be scaled for land transfer purposes.

 

SITE:
50 HENLEY DEANE, GRAVESEND
DA11 8SX

DRAWING TITLE:
EXISTING & PROPOSED
ROOF PLANS

PROJECT NO:
RD.25008

DRAWING NO:
A104

REVISION



redmattone
designs

ARCHITECTURAL, ENVIRONMENTAL CONSULTANCY & STRUCTURAL DESIGN
website: www.redmattonedesigns.com
email: info@redmattonedesigns.com