




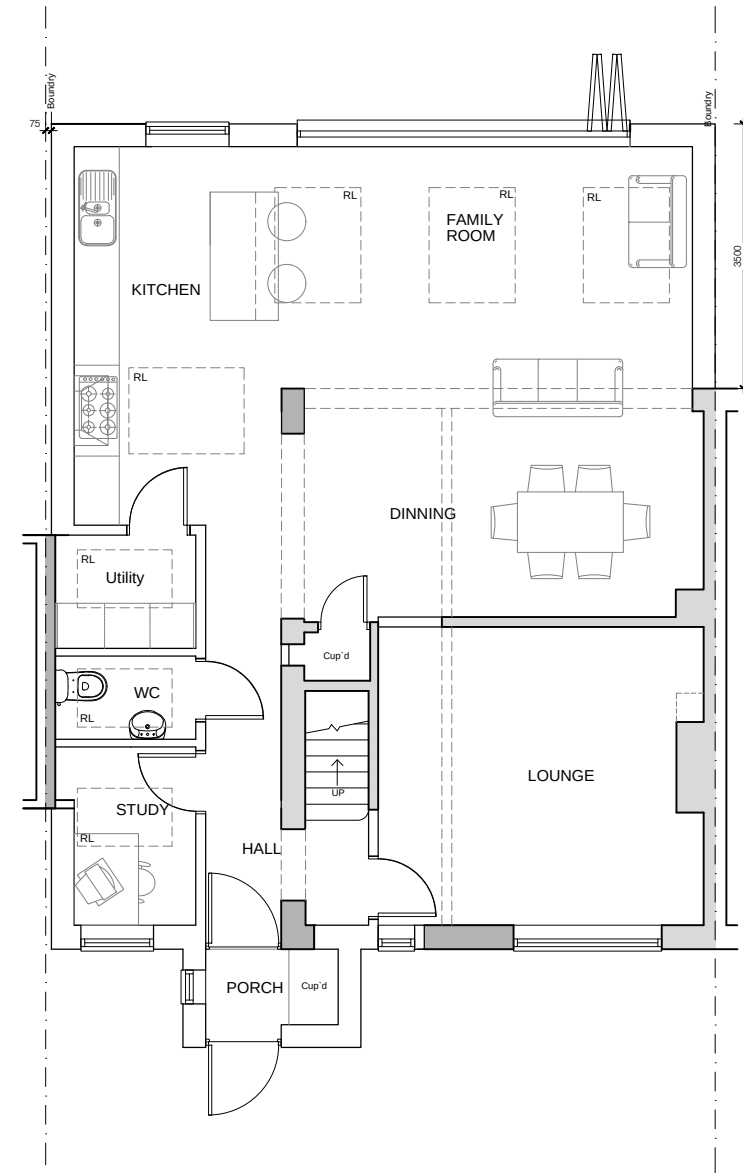

PROPOSED GROUND FLOOR
1:100

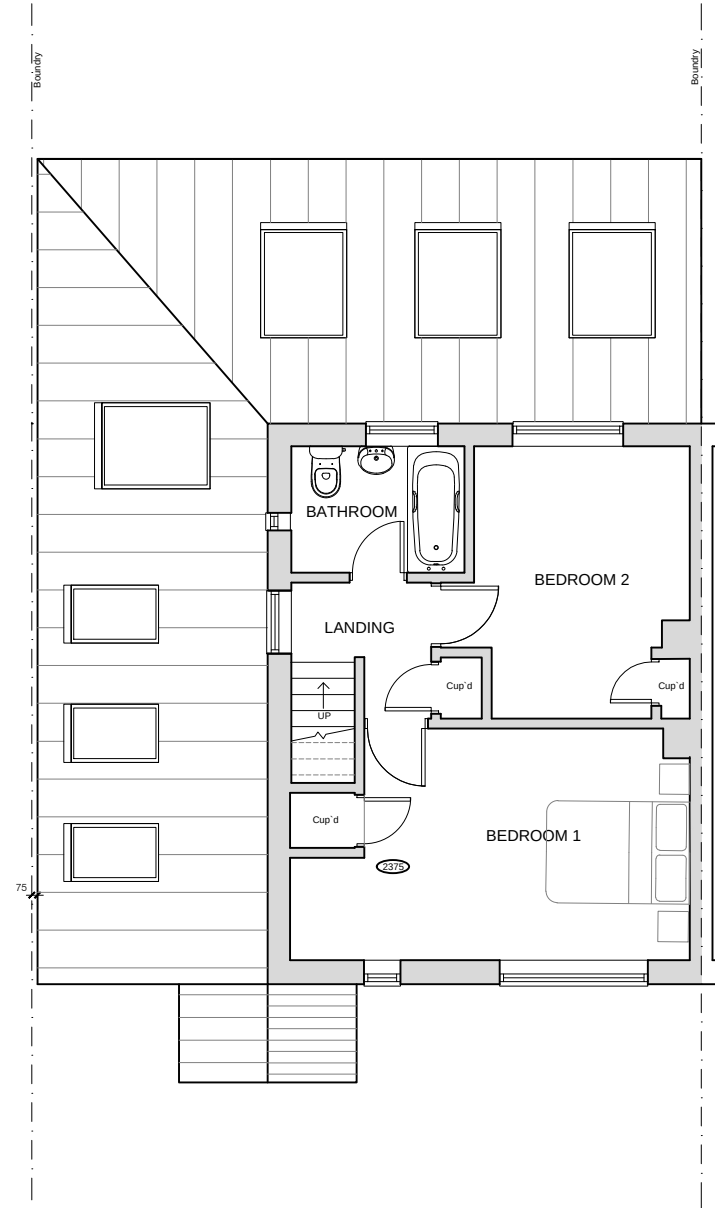


PROPOSED FIRST FLOOR
1:100

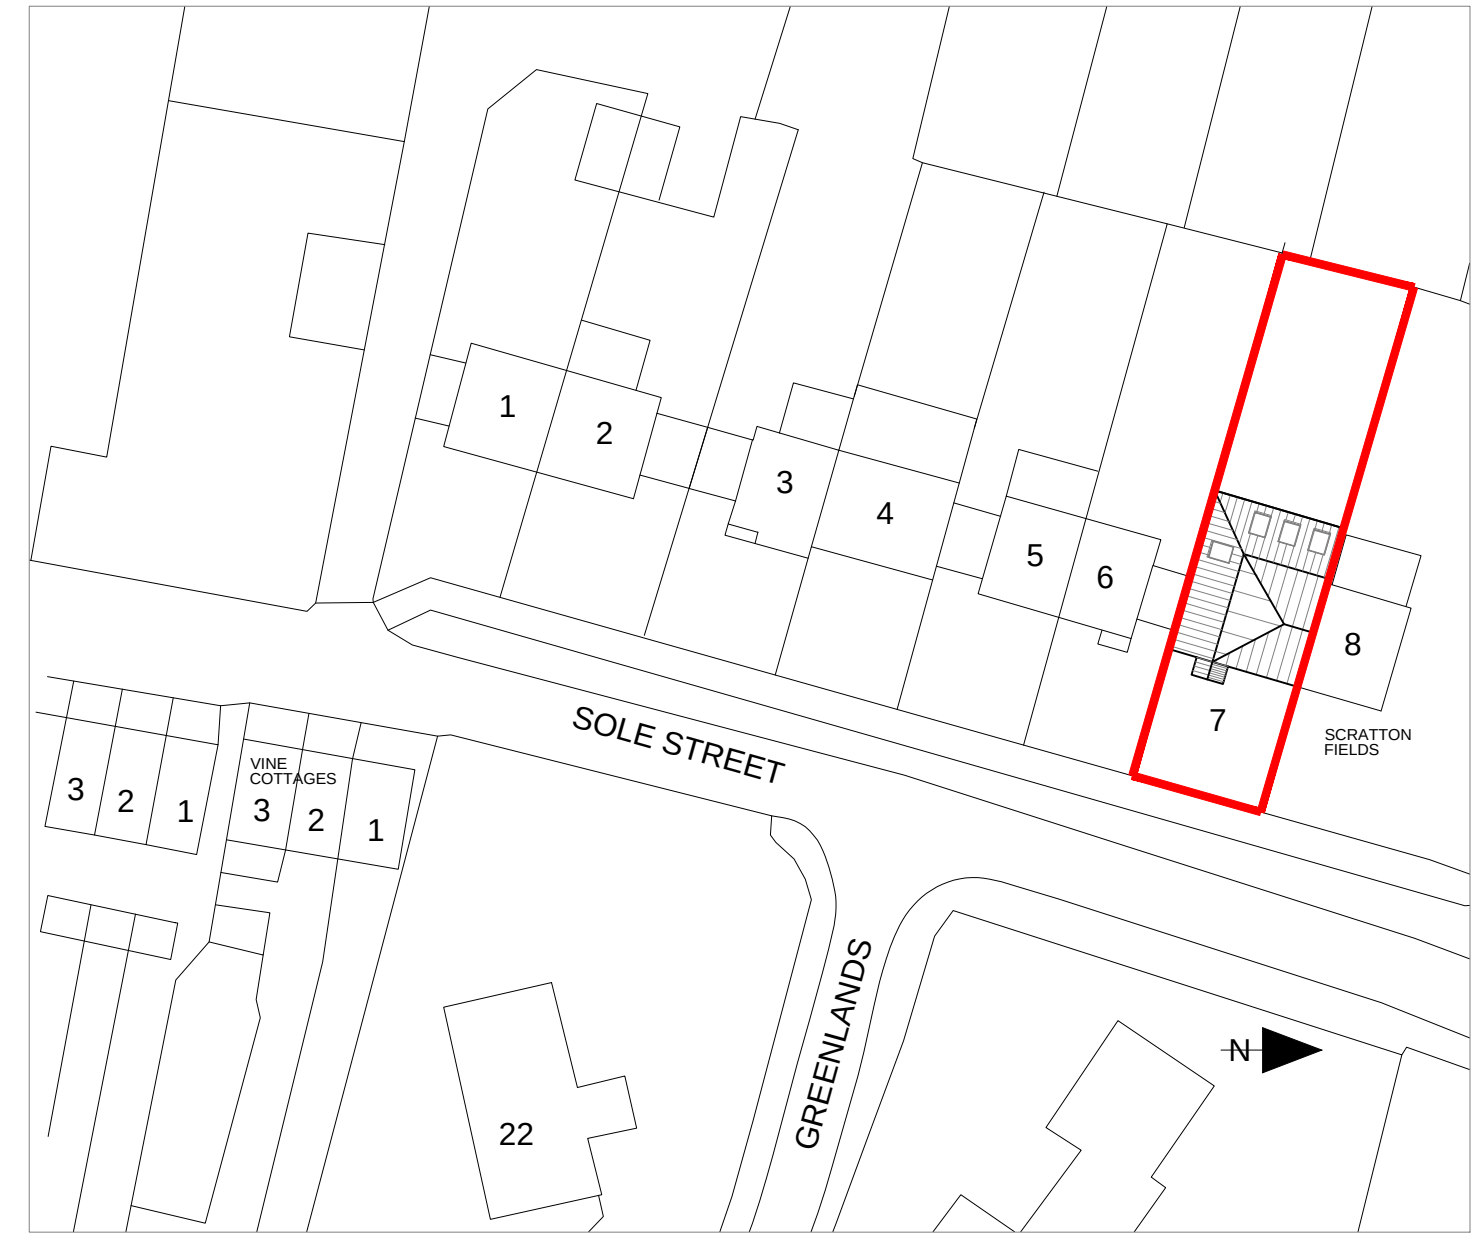


PROPOSED BLOCK PLAN
1:500




PROPOSED FRONT ELEVATION
1:100

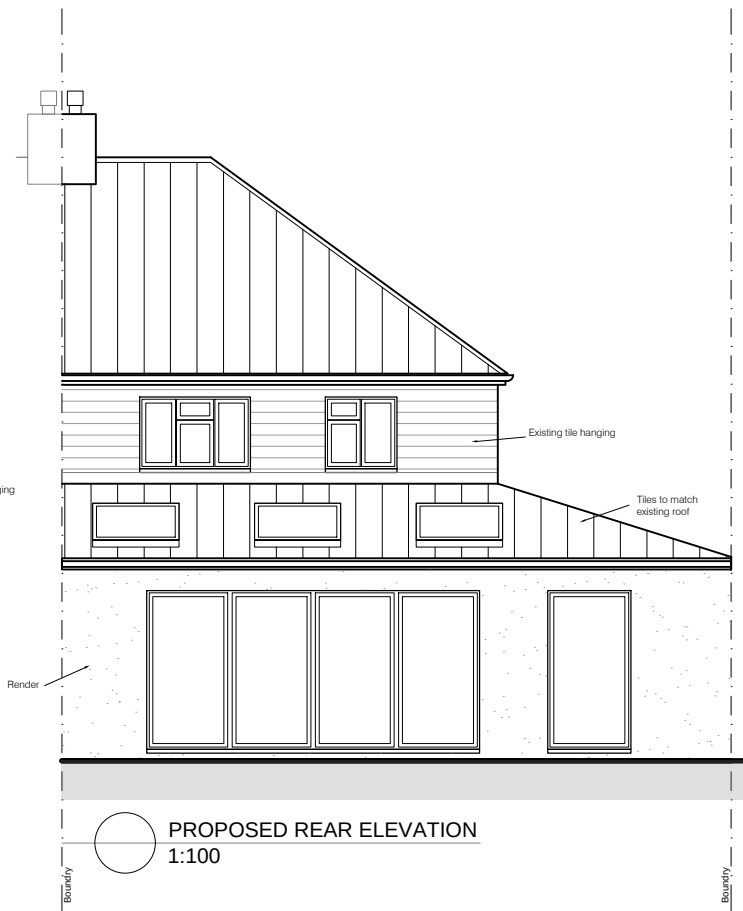



PROPOSED REAR ELEVATION
1:100

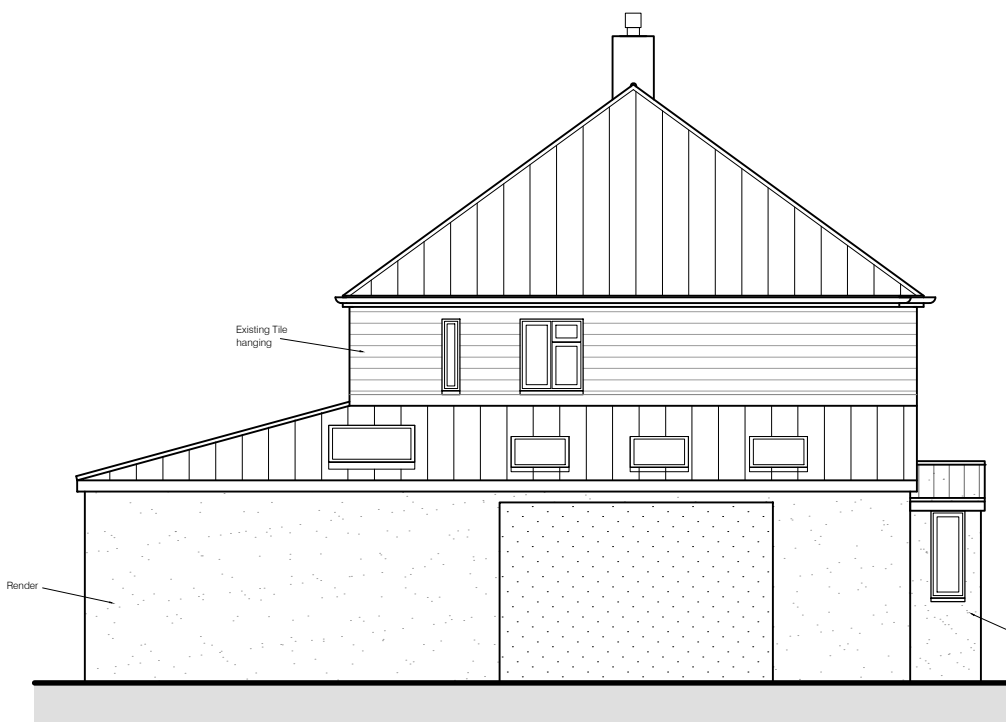

PROPOSED SIDE ELEVATION
1:100

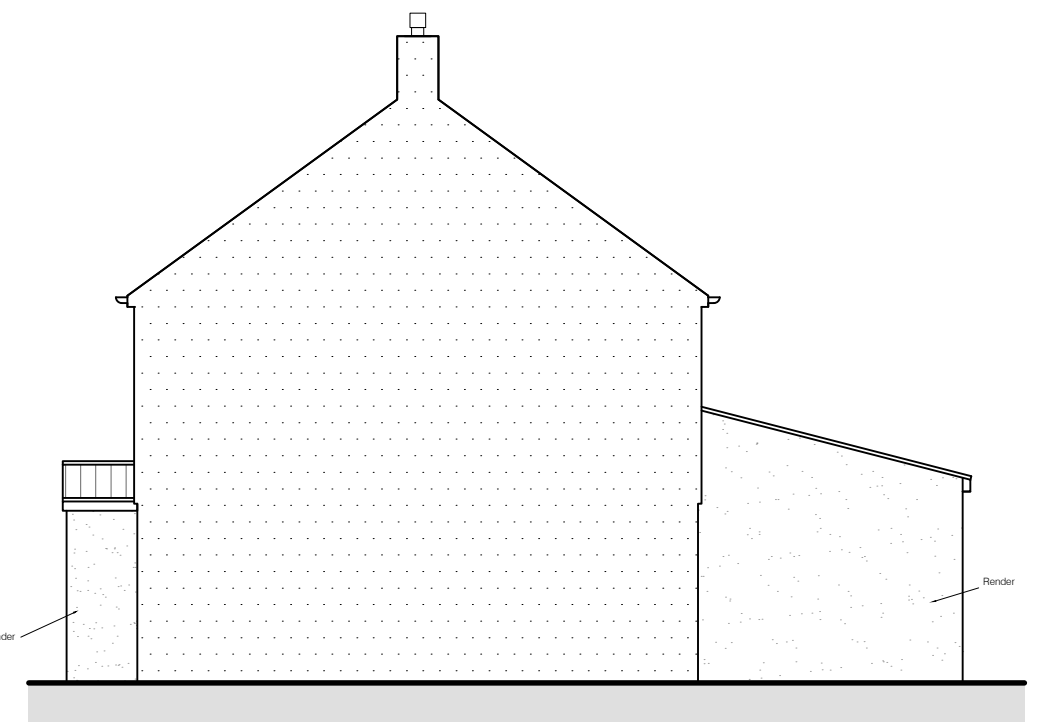

PROPOSED SIDE ELEVATION
1:100

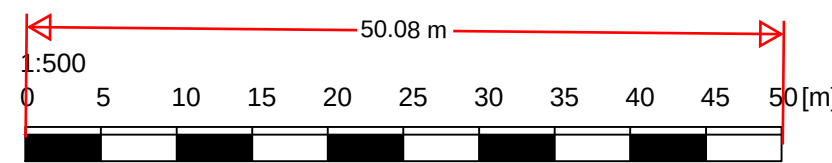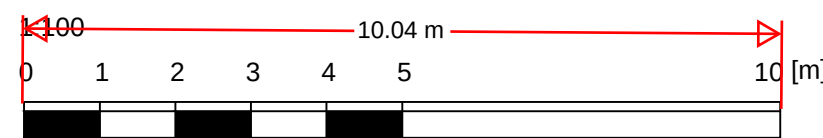

JOB TITLE		DRAWING TITLE		
7 SCRATTON FIELDS SOLE STREET COBHAM DA123AS		PROPOSED PLANS & ELEVATIONS PROPOSED BLOCK PLAN		
SCALE	1:100@A2	DRAWING NUMBER	SF 02	
DATE	May 2024		A	