




Total Dormer Volume = 35.2 cubic metres

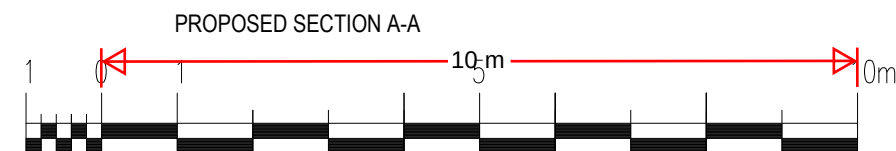

SCALE : 1/100

00	Text Description of Revision	00.00.00
Revision	Description	Date

HPDESIGN STUDIO

HPDESIGN STUDIO
146 Essex Road
Leytonstone
E10 6BS
T: 07946883273
E: purbeckhouse16@gmail.com

Project	40 Springhead Rd, Northfleet, Gravesend DA11 9QY
---------	---

Title
Existing and Proposed Rear Elevation
and Section A-A

Client **Mr Mark Fante**

Lead Consultant	Project Number Spring 40/ 23
-----------------	---------------------------------

Drawing Number	Revision	Scale 1:100@A3
A-13	-	Date Jan 2024