




The Contractor is to check all dimensions on site and report any discrepancies to the Contract Administrator. This drawing is to be read in conjunction with all other standard documentation. Dimensions are not to be scaled from this drawing.

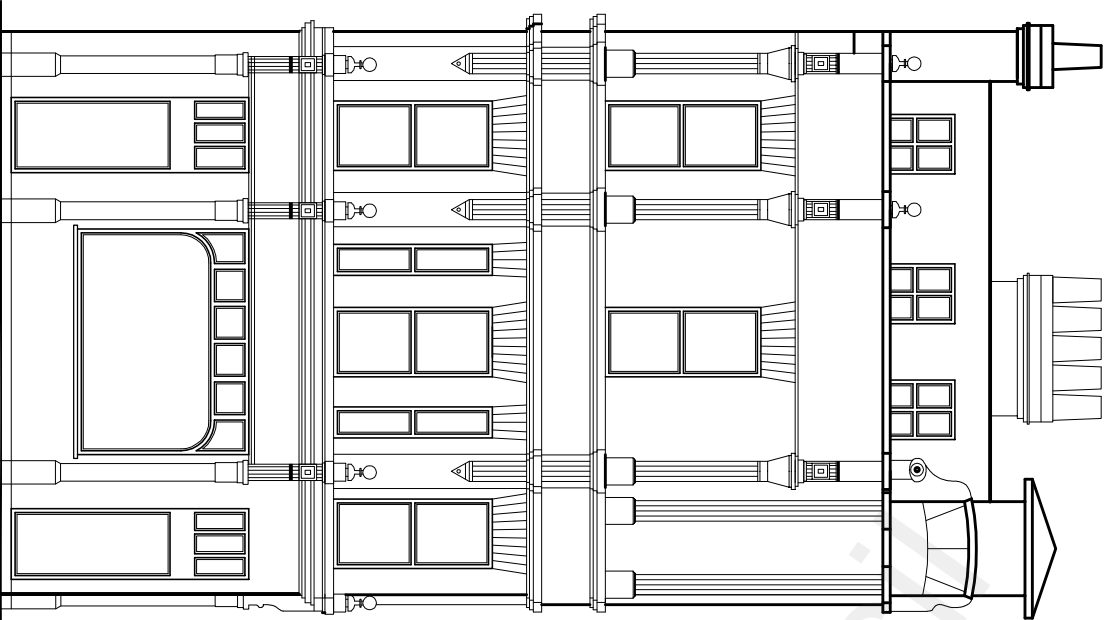

EXISTING FRONT ELEVATION

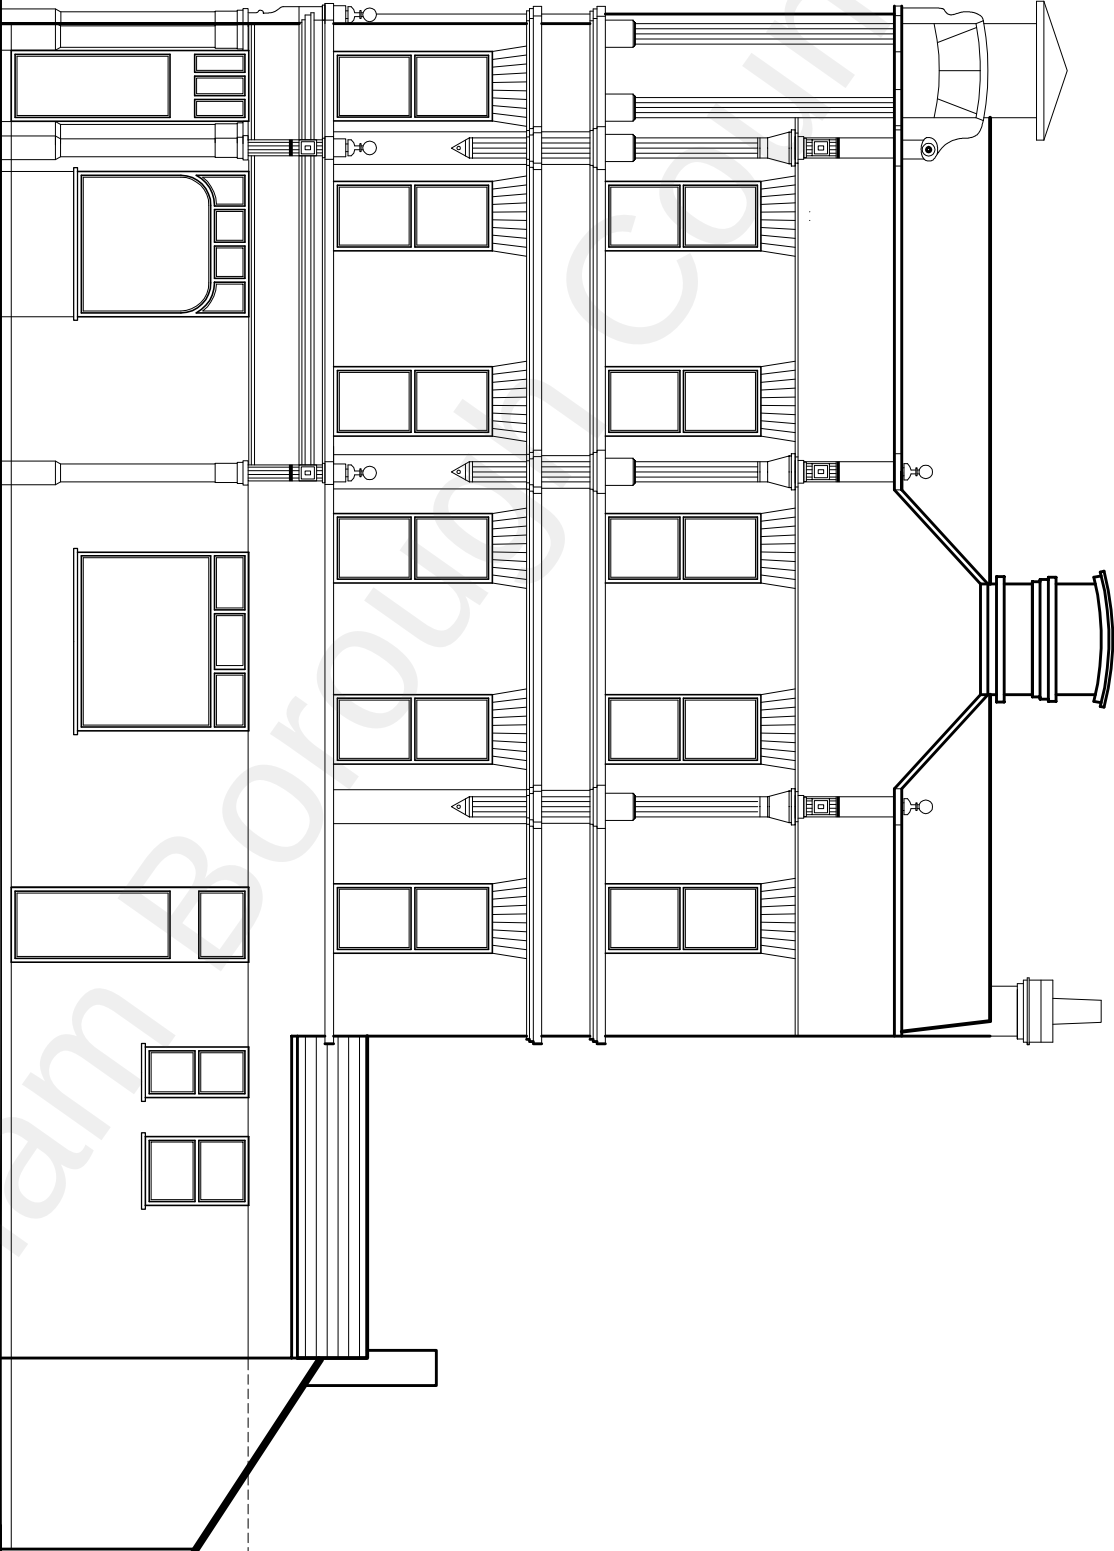

EXISTING SIDE ELEVATION

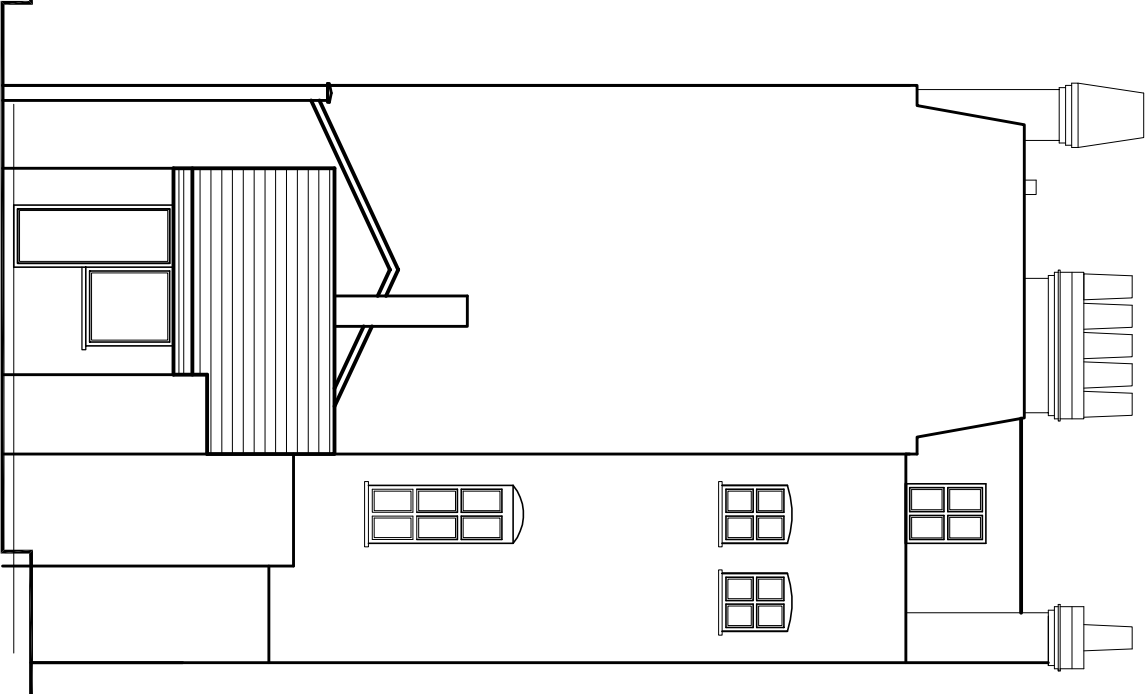

EXISTING REAR ELEVATION

rev.	description	date	chkd.
	 Design And Plan CONSULTANTS	10 Wimborne Avenue Chislehurst BR7 6RQ 020 3004 9238 07931 931 035	s.nappal@dapconsultants.co.uk www.dapconsultants.co.uk

project :
27 The Terrace
Gravesend

drawing title :

Existing Elevations

drawn: SN	chkd : SS	date: 16.05.2021
status: Planning	scale: 1:100@A3	
proj no : 1716	drg no: 03	rev no: