




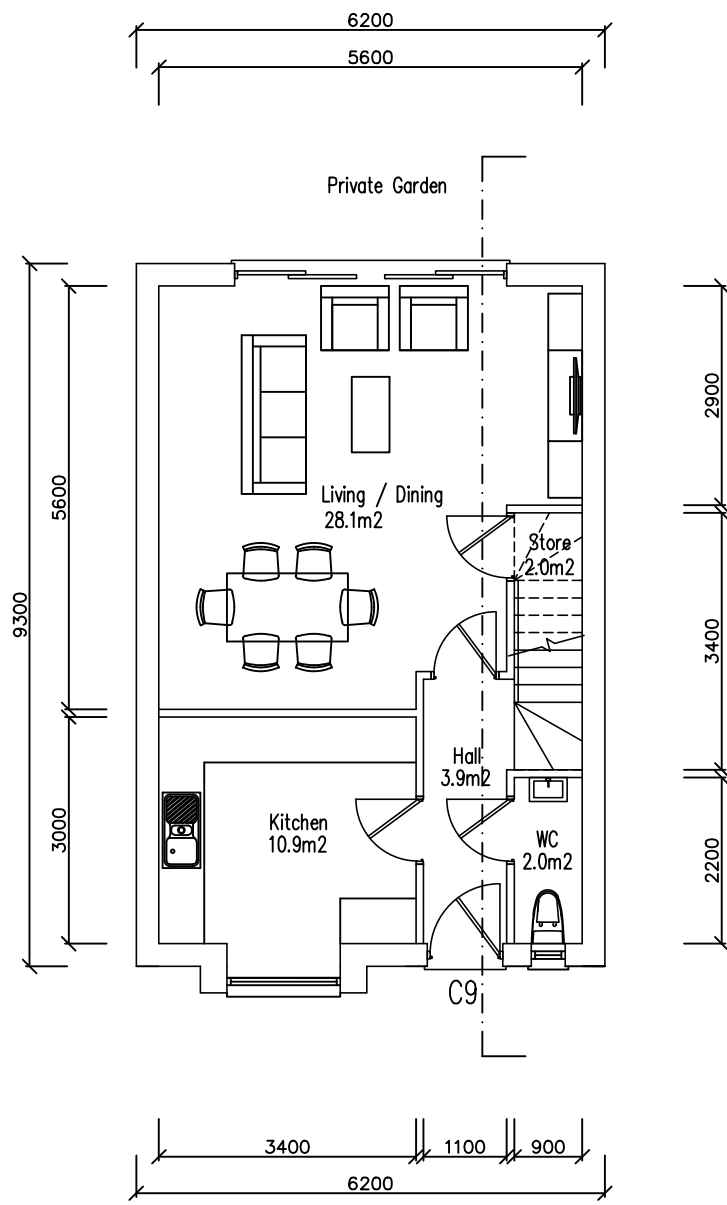


Proposed Ground Floor Plan
Scale 1:100 @ A1

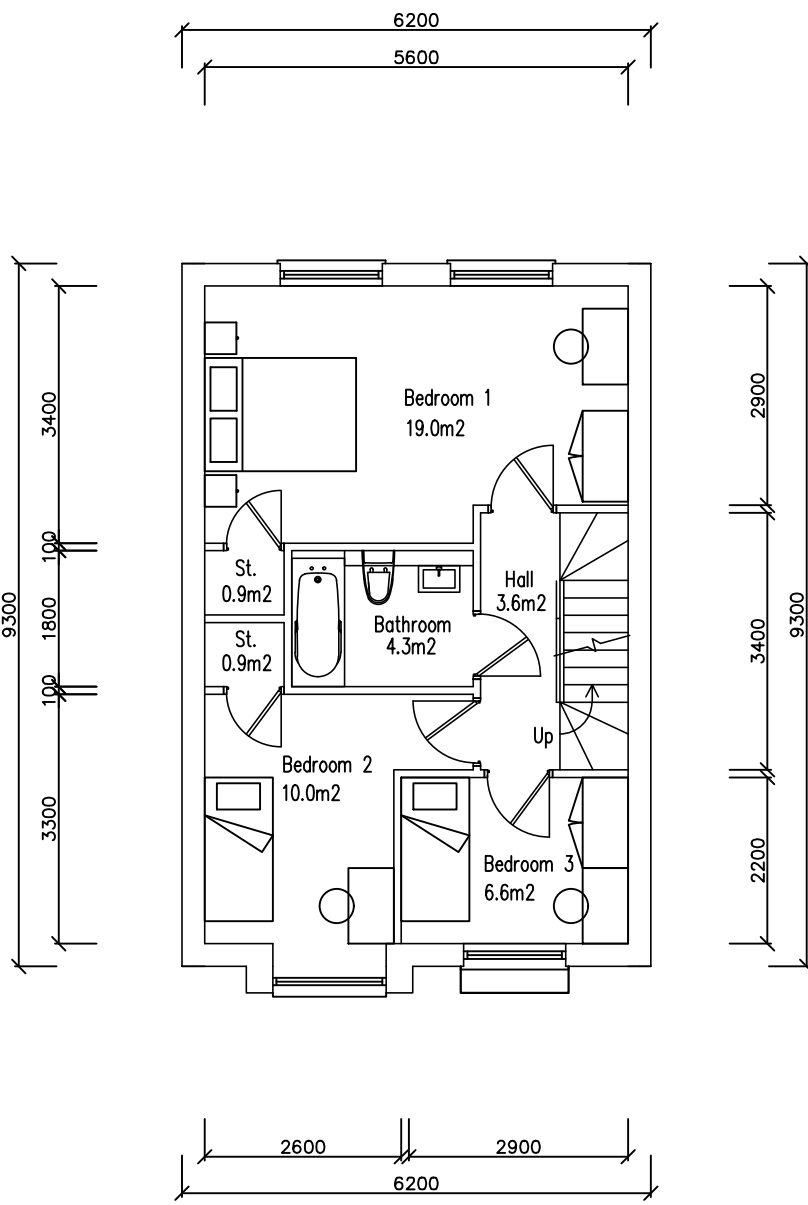



Proposed First Floor Plan
Scale 1:100 @ A1

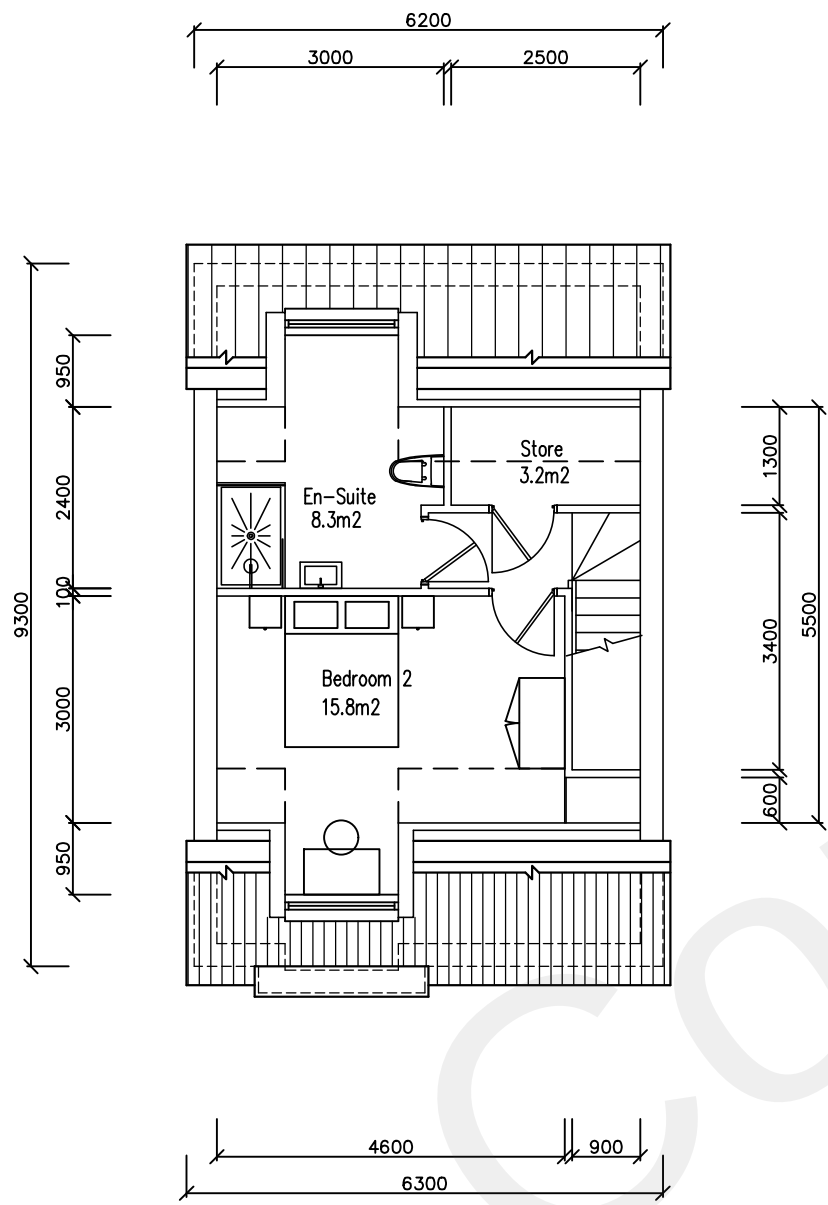

Proposed Second Floor Plan
Scale 1:100 @ A1

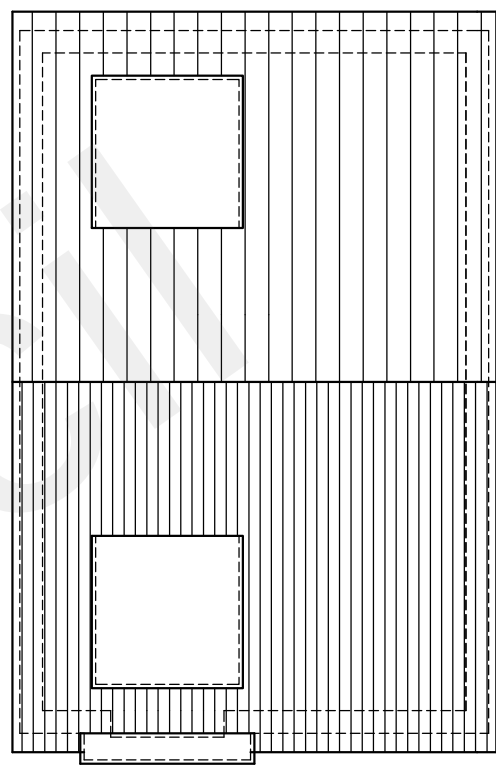


Proposed Roof Plan
Scale 1:100 @ A1

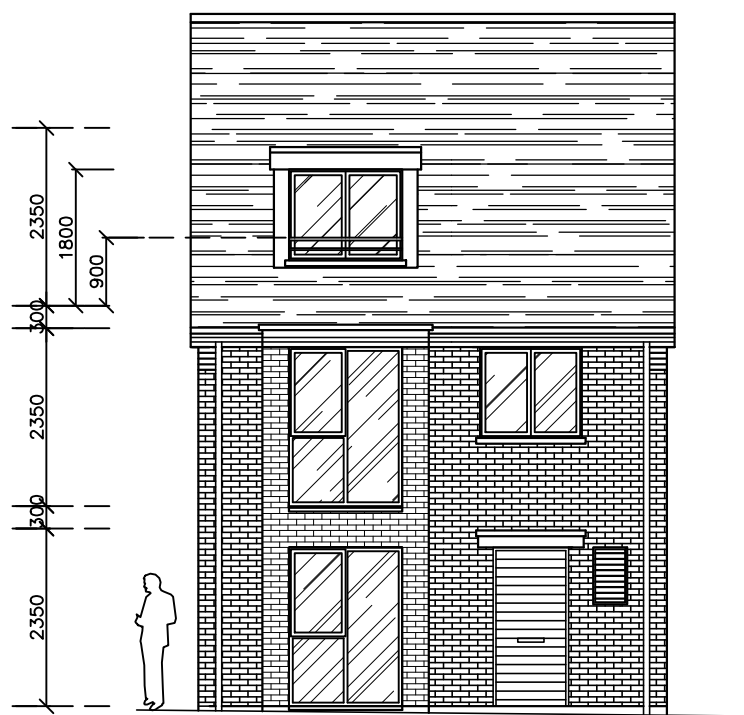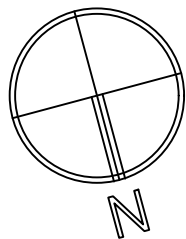


Proposed Front (North) Elevation
Scale 1:100 @ A1


- roof tiles Edgemere interlocking slates
- dormers lead colour faced
- white UPVC fascias
- slate gray UPVC windows and doors
- light bricks-Cambridge Buff
- darker bricks-Bestock mixed red

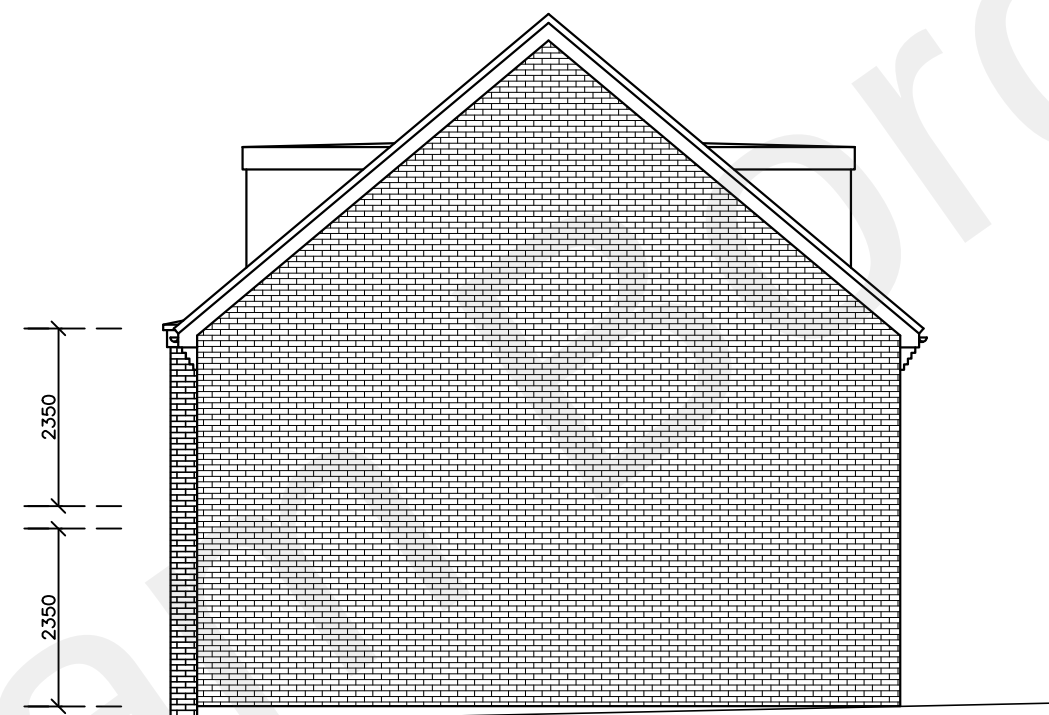


Proposed Side (West) Elevation
Scale 1:100 @ A1

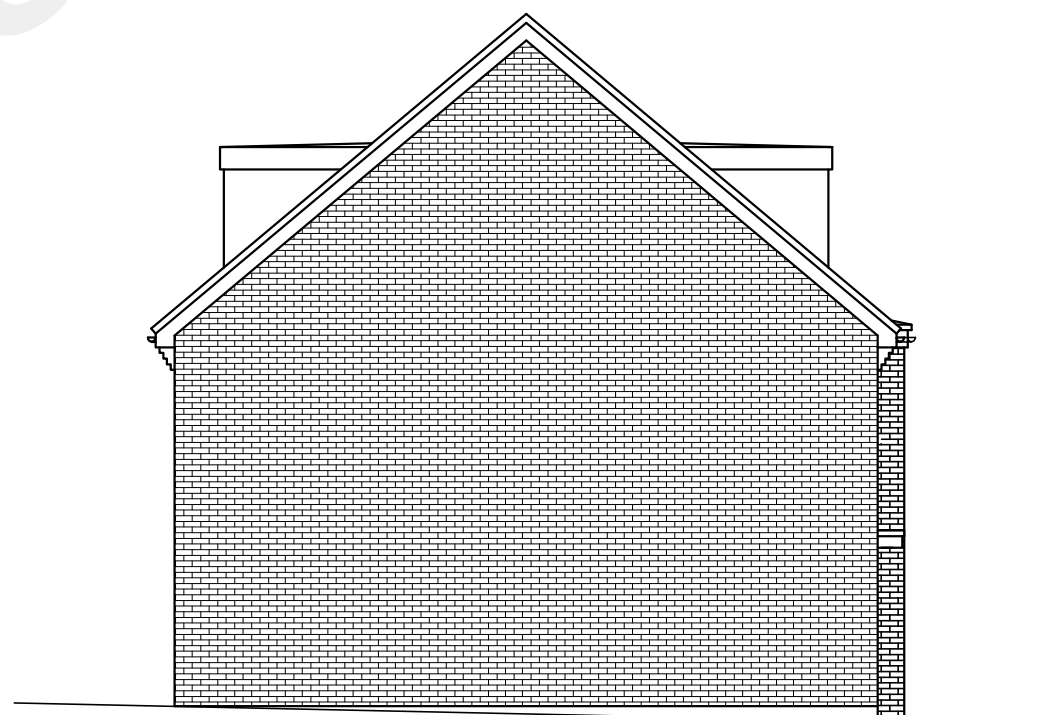

Proposed Side (East) Elevation
Scale 1:100 @ A1

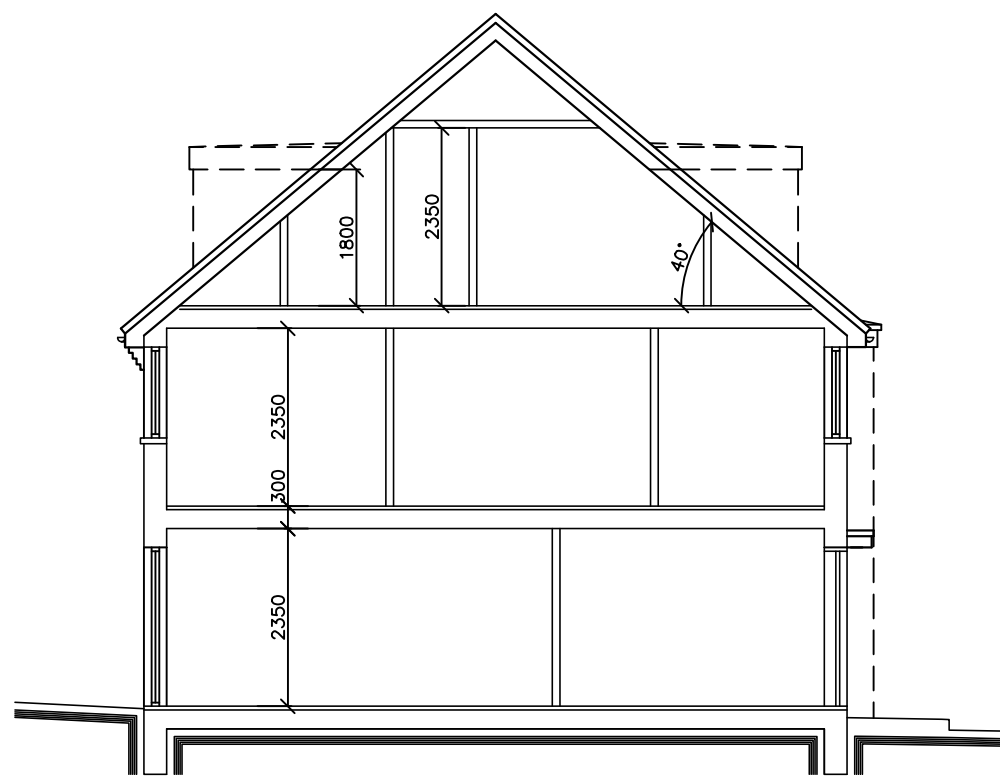

Proposed Section
Scale 1:100 @ A1

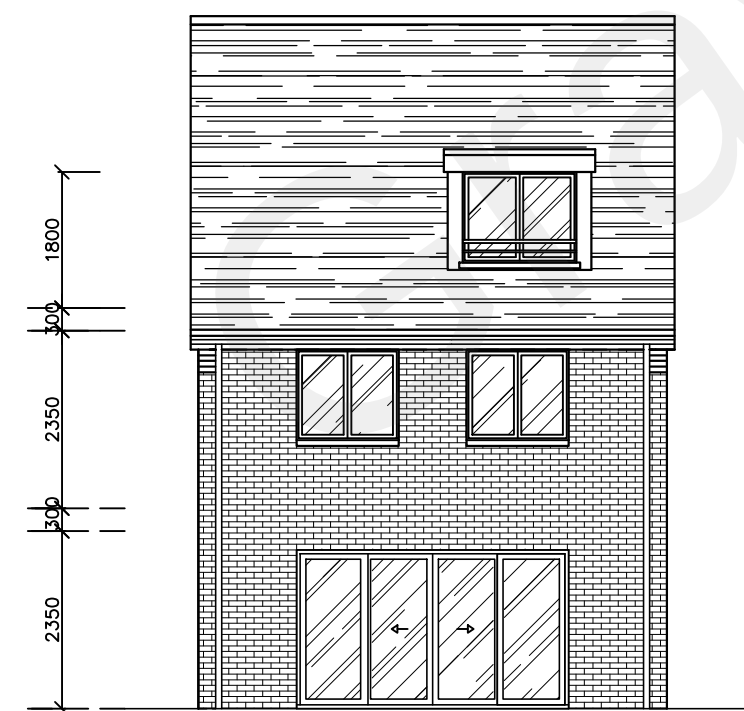


Proposed Rear (South) Elevation
Scale 1:100 @ A1

C9

Ground floor - 49.4m²
First floor - 49.4m²
Second floor - 33.7m²

Total internal floor area: 132.5m²

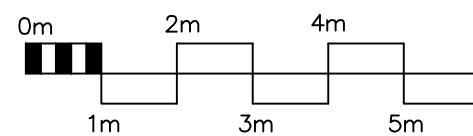

PROJECT: Cobham Lodge, Valley Drive Gravesend, Kent, DA12 5UE	
TITLE: Proposed Floor Layouts and Elevations 4 bed detached house	
SCALE: 1:100 @ A1	DATE: May 22
Drawing No: 1458-12	REV:



Breley Design Ltd, Harrier House
Aviation Way, Southend on Sea
Essex SS2 6UN, England.
Telephone: +44 (0)1702 543100
Facsimile: +44 (0)1702 543123
Email: info@breleydesign.com

Copyright of this drawing shall remain the property of Breley Design Limited. It may not be used in whole or part by any other parties for any other purpose without prior consent. All dimensions to be checked on site and any discrepancies reported to Breley Design Limited before work commences.