


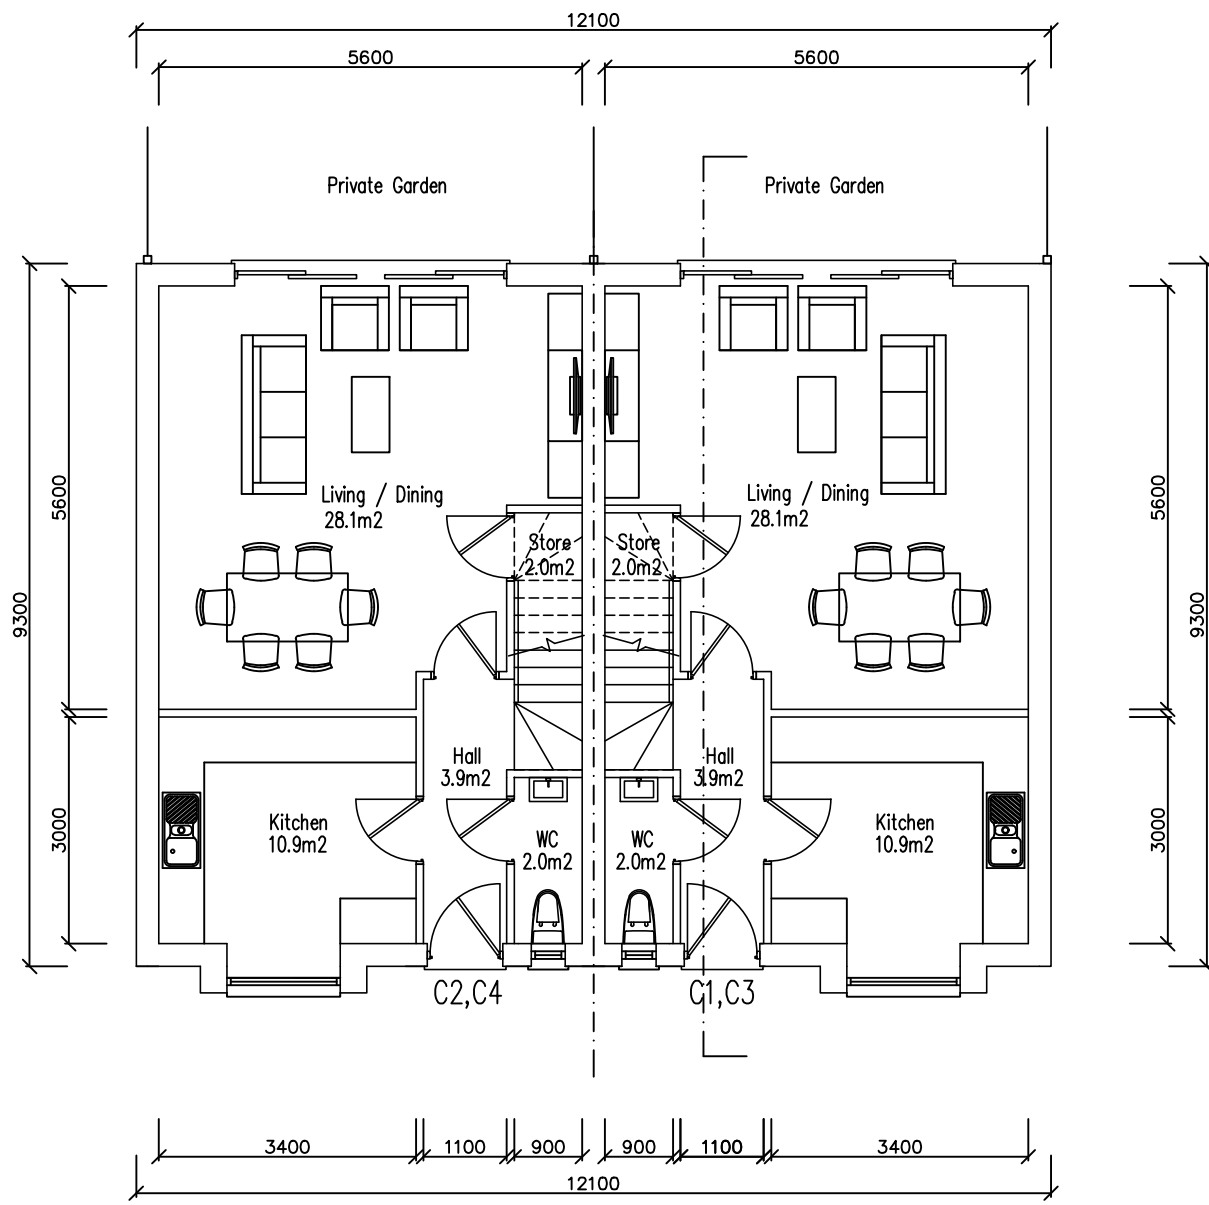


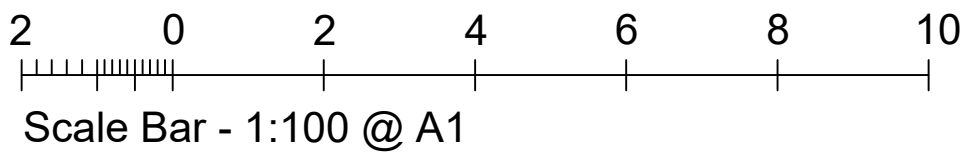


Proposed Ground Floor Plan
Scale 1:100 @ A1

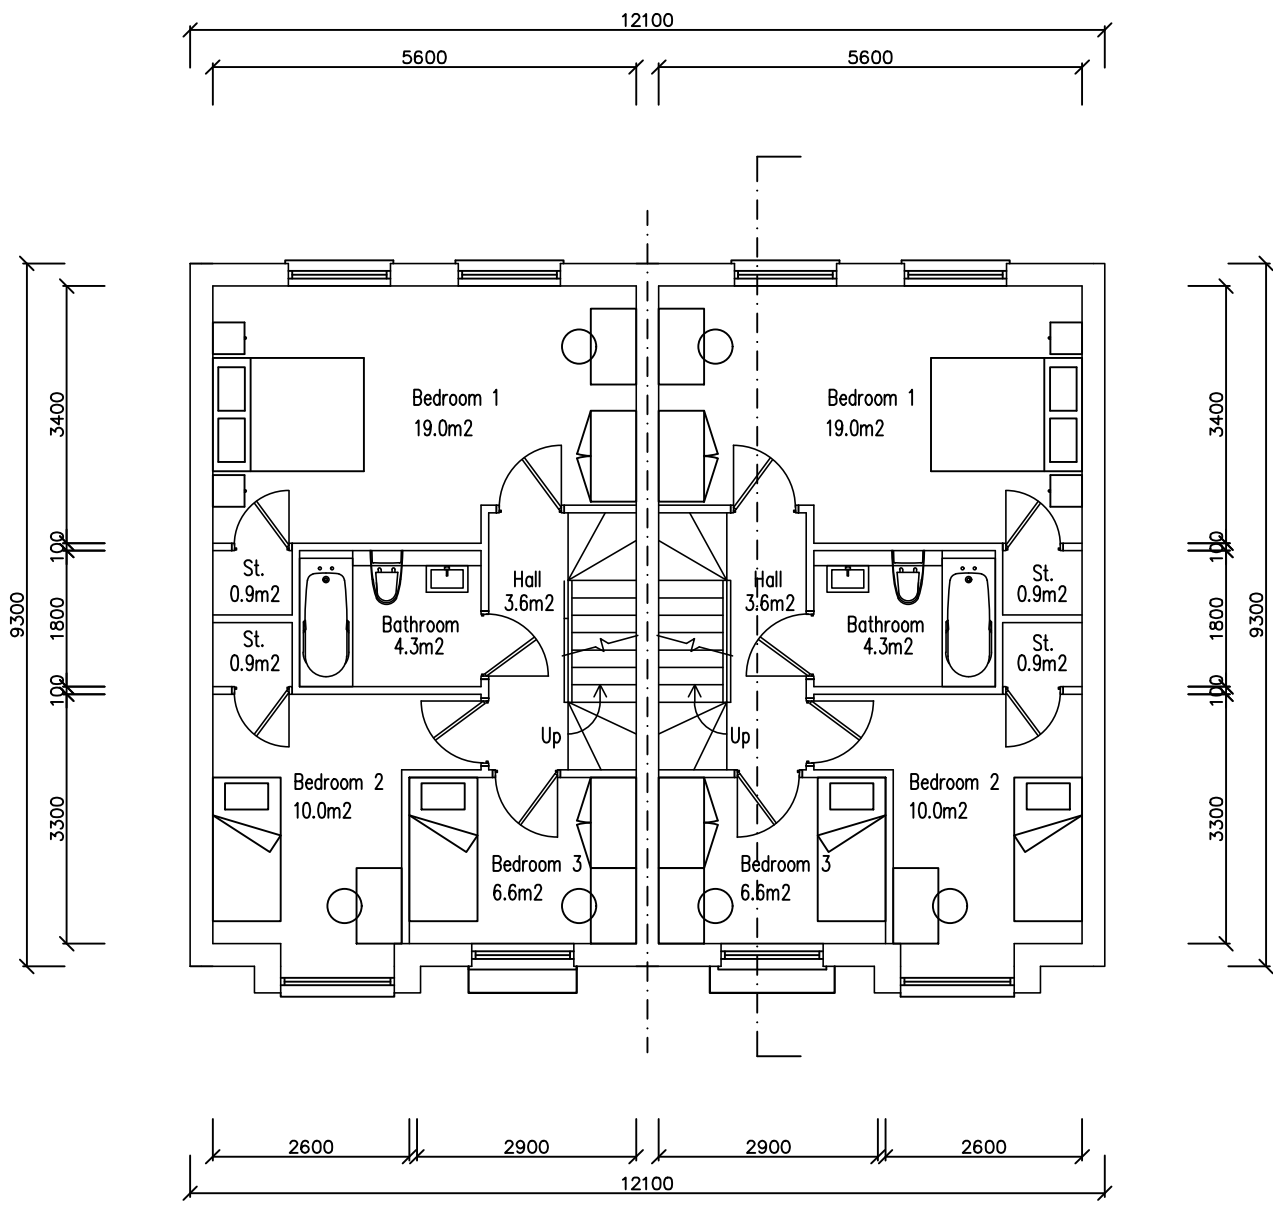


Proposed First Floor Plan
Scale 1:100 @ A1

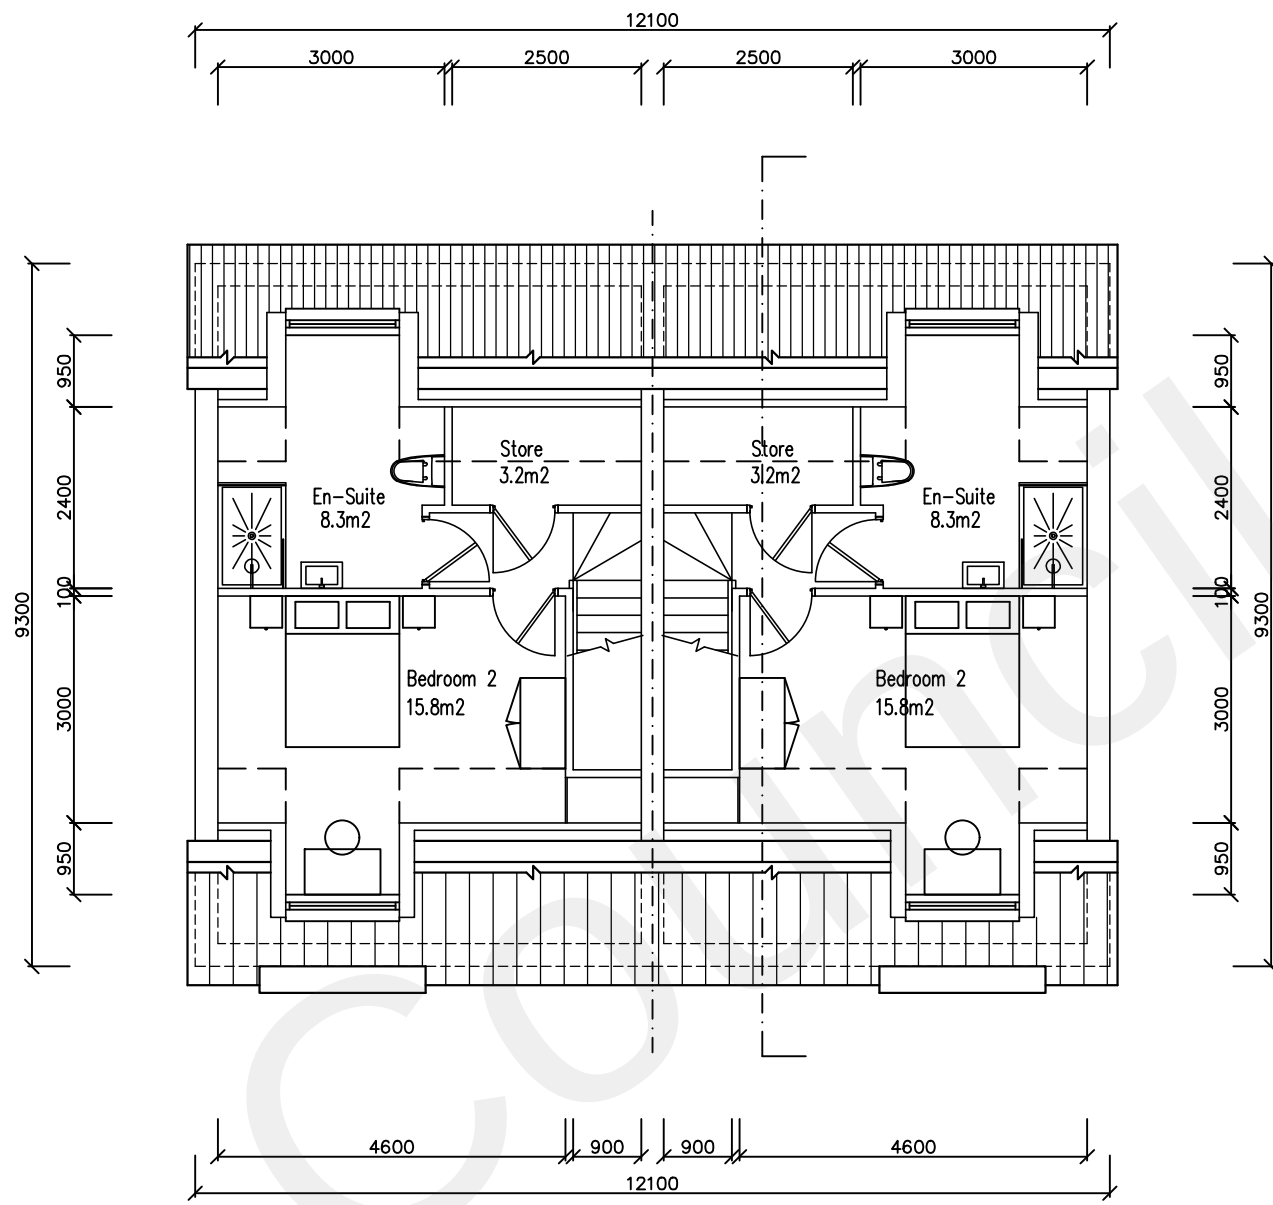


Proposed Second Floor Plan
Scale 1:100 @ A1

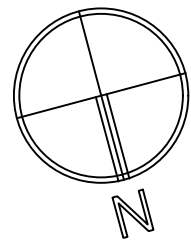


Proposed Front (North) Elevation
Scale 1:100 @ A1

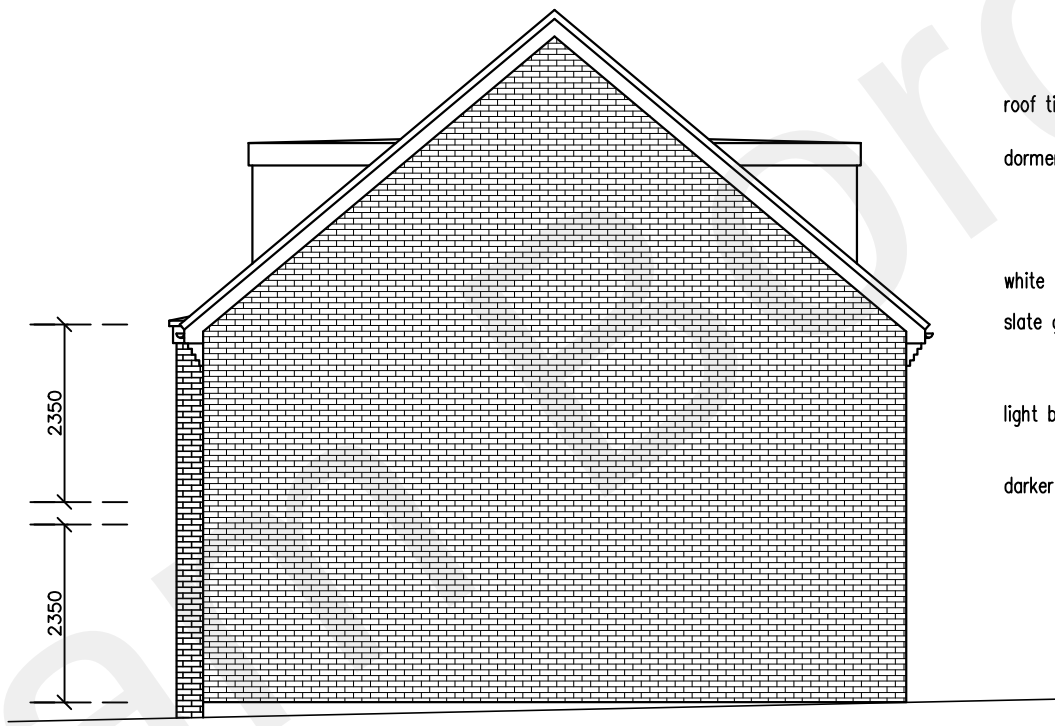

Proposed Side (West) Elevation
Scale 1:100 @ A1

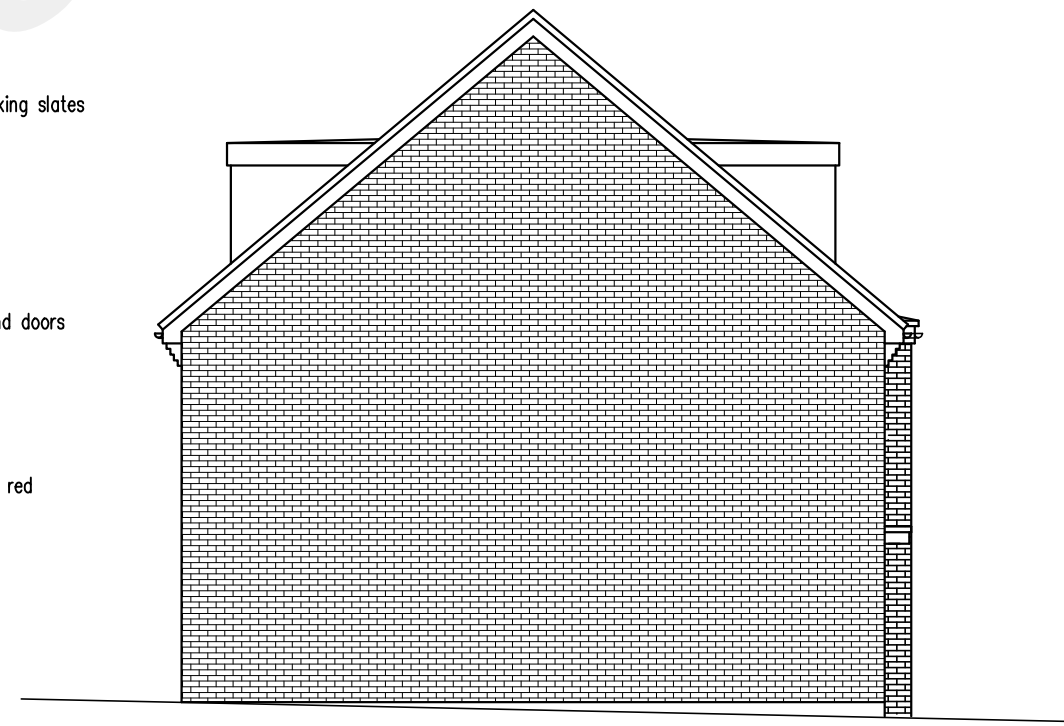


Proposed Side (East) Elevation
Scale 1:100 @ A1

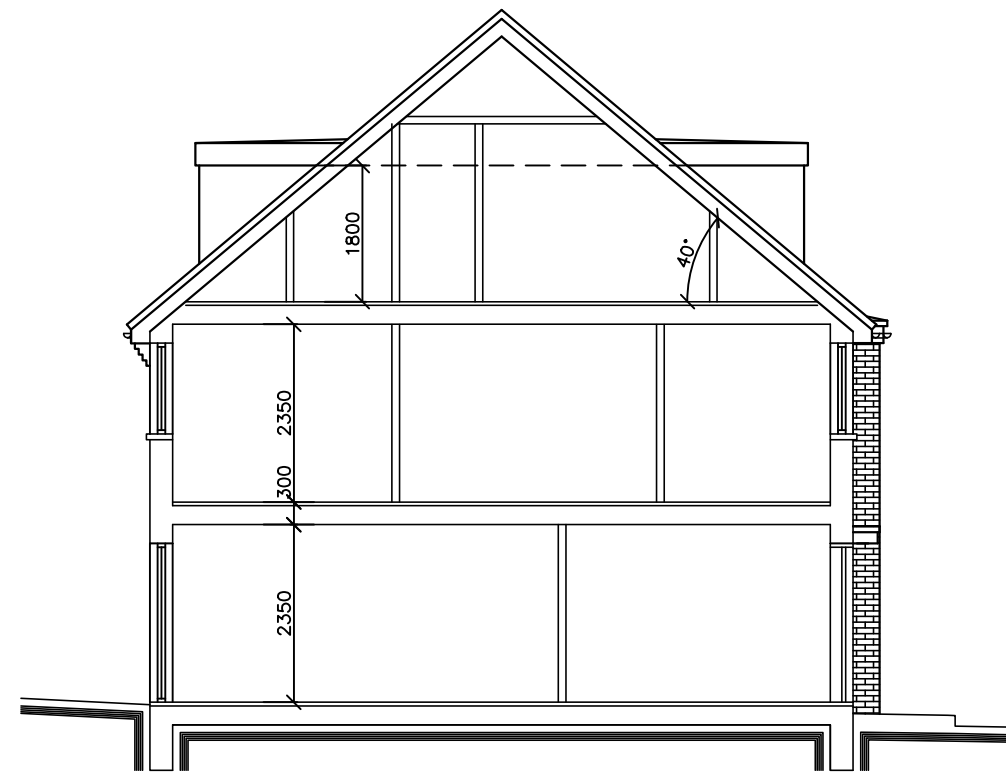

Proposed Section
Scale 1:100 @ A1




Proposed Rear (South) Elevation
Scale 1:100 @ A1

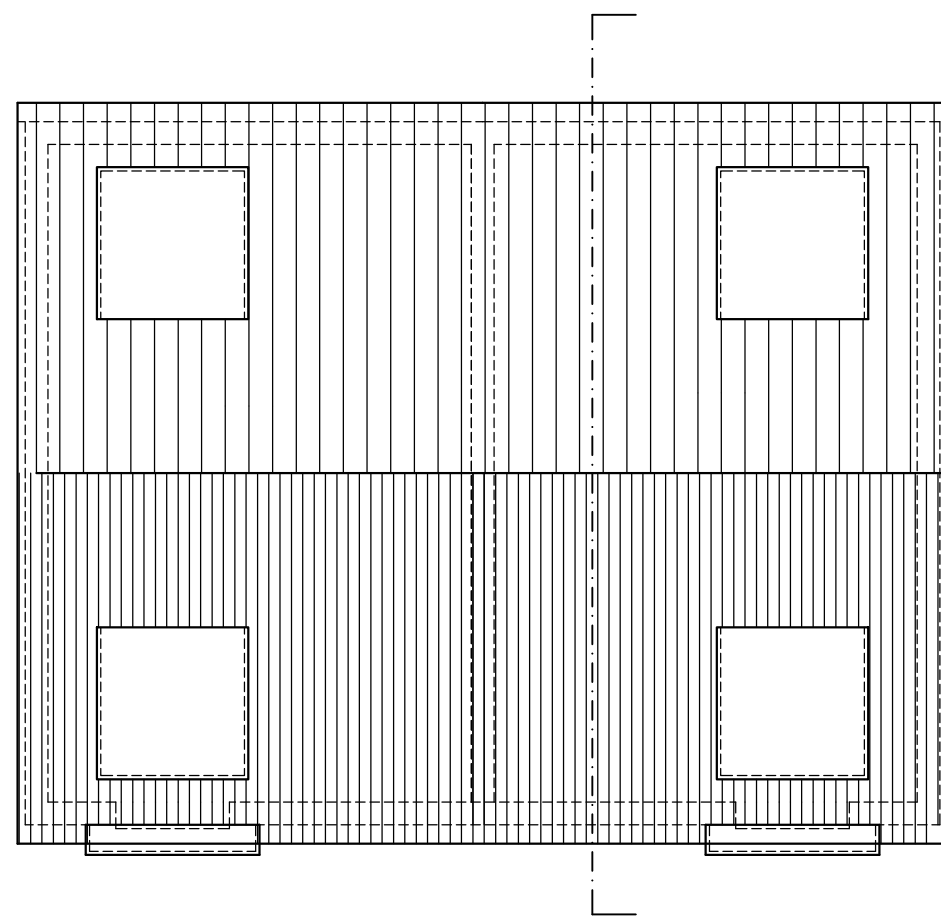

Proposed Roof Plan
Scale 1:100 @ A1

C1,C2,C3,C4
Ground floor - 49.4m²
First floor - 49.4m²
Second floor - 33.7m²
Total internal floor area: 132.5m²

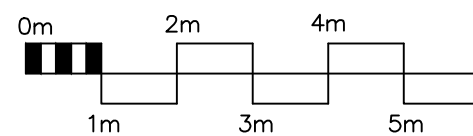

PROJECT: Cobham Lodge, Valley Drive Gravesend, Kent, DA12 5UE	
TITLE: Proposed Floor Layouts and Elevations 4 bed semi houses	
SCALE: 1:100 @ A1	DATE: May 22
Drawing No: 1458-13	REV:

Copyright of this drawing shall remain the property of Breley Design Limited. It may not be used in whole or part by any other parties for any other purpose without prior consent. All dimensions to be checked on site and any discrepancies reported to Breley Design Limited before work commences.

