
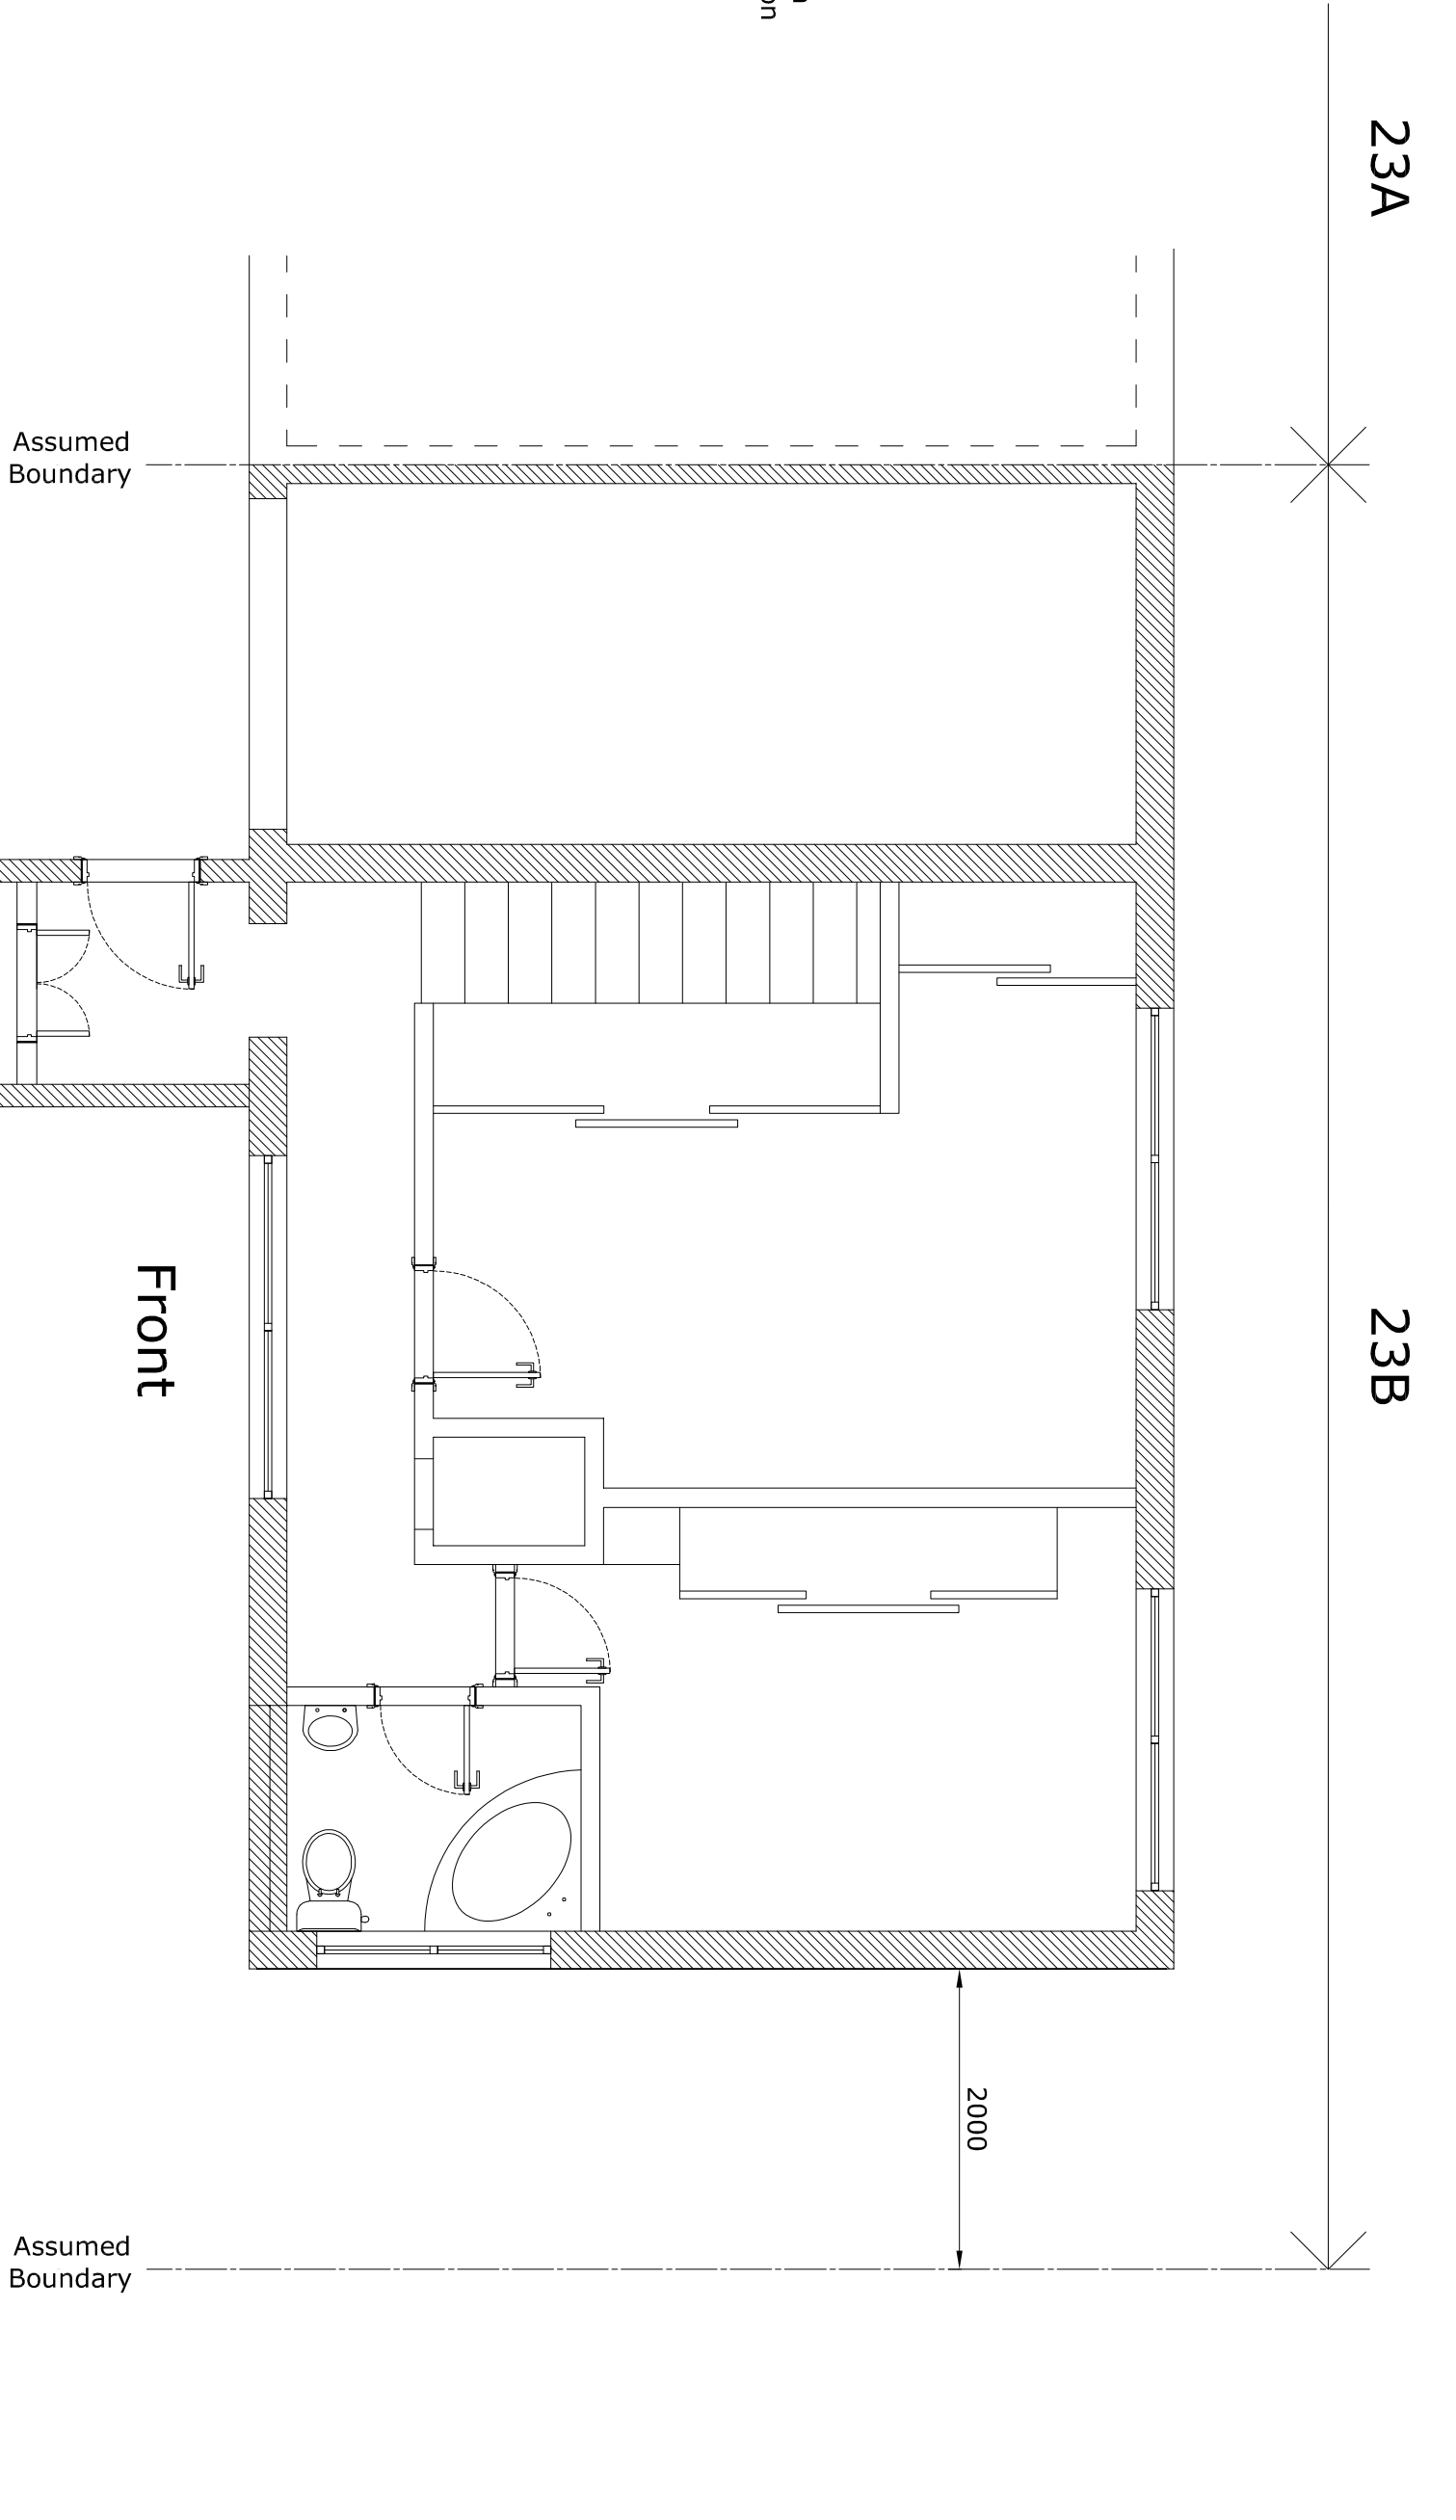



General Notes

- Scale for planning purpose only.
- Work to figured dimensions only.
- All dimensions are in millimetres (mm) and levels in metres (m).

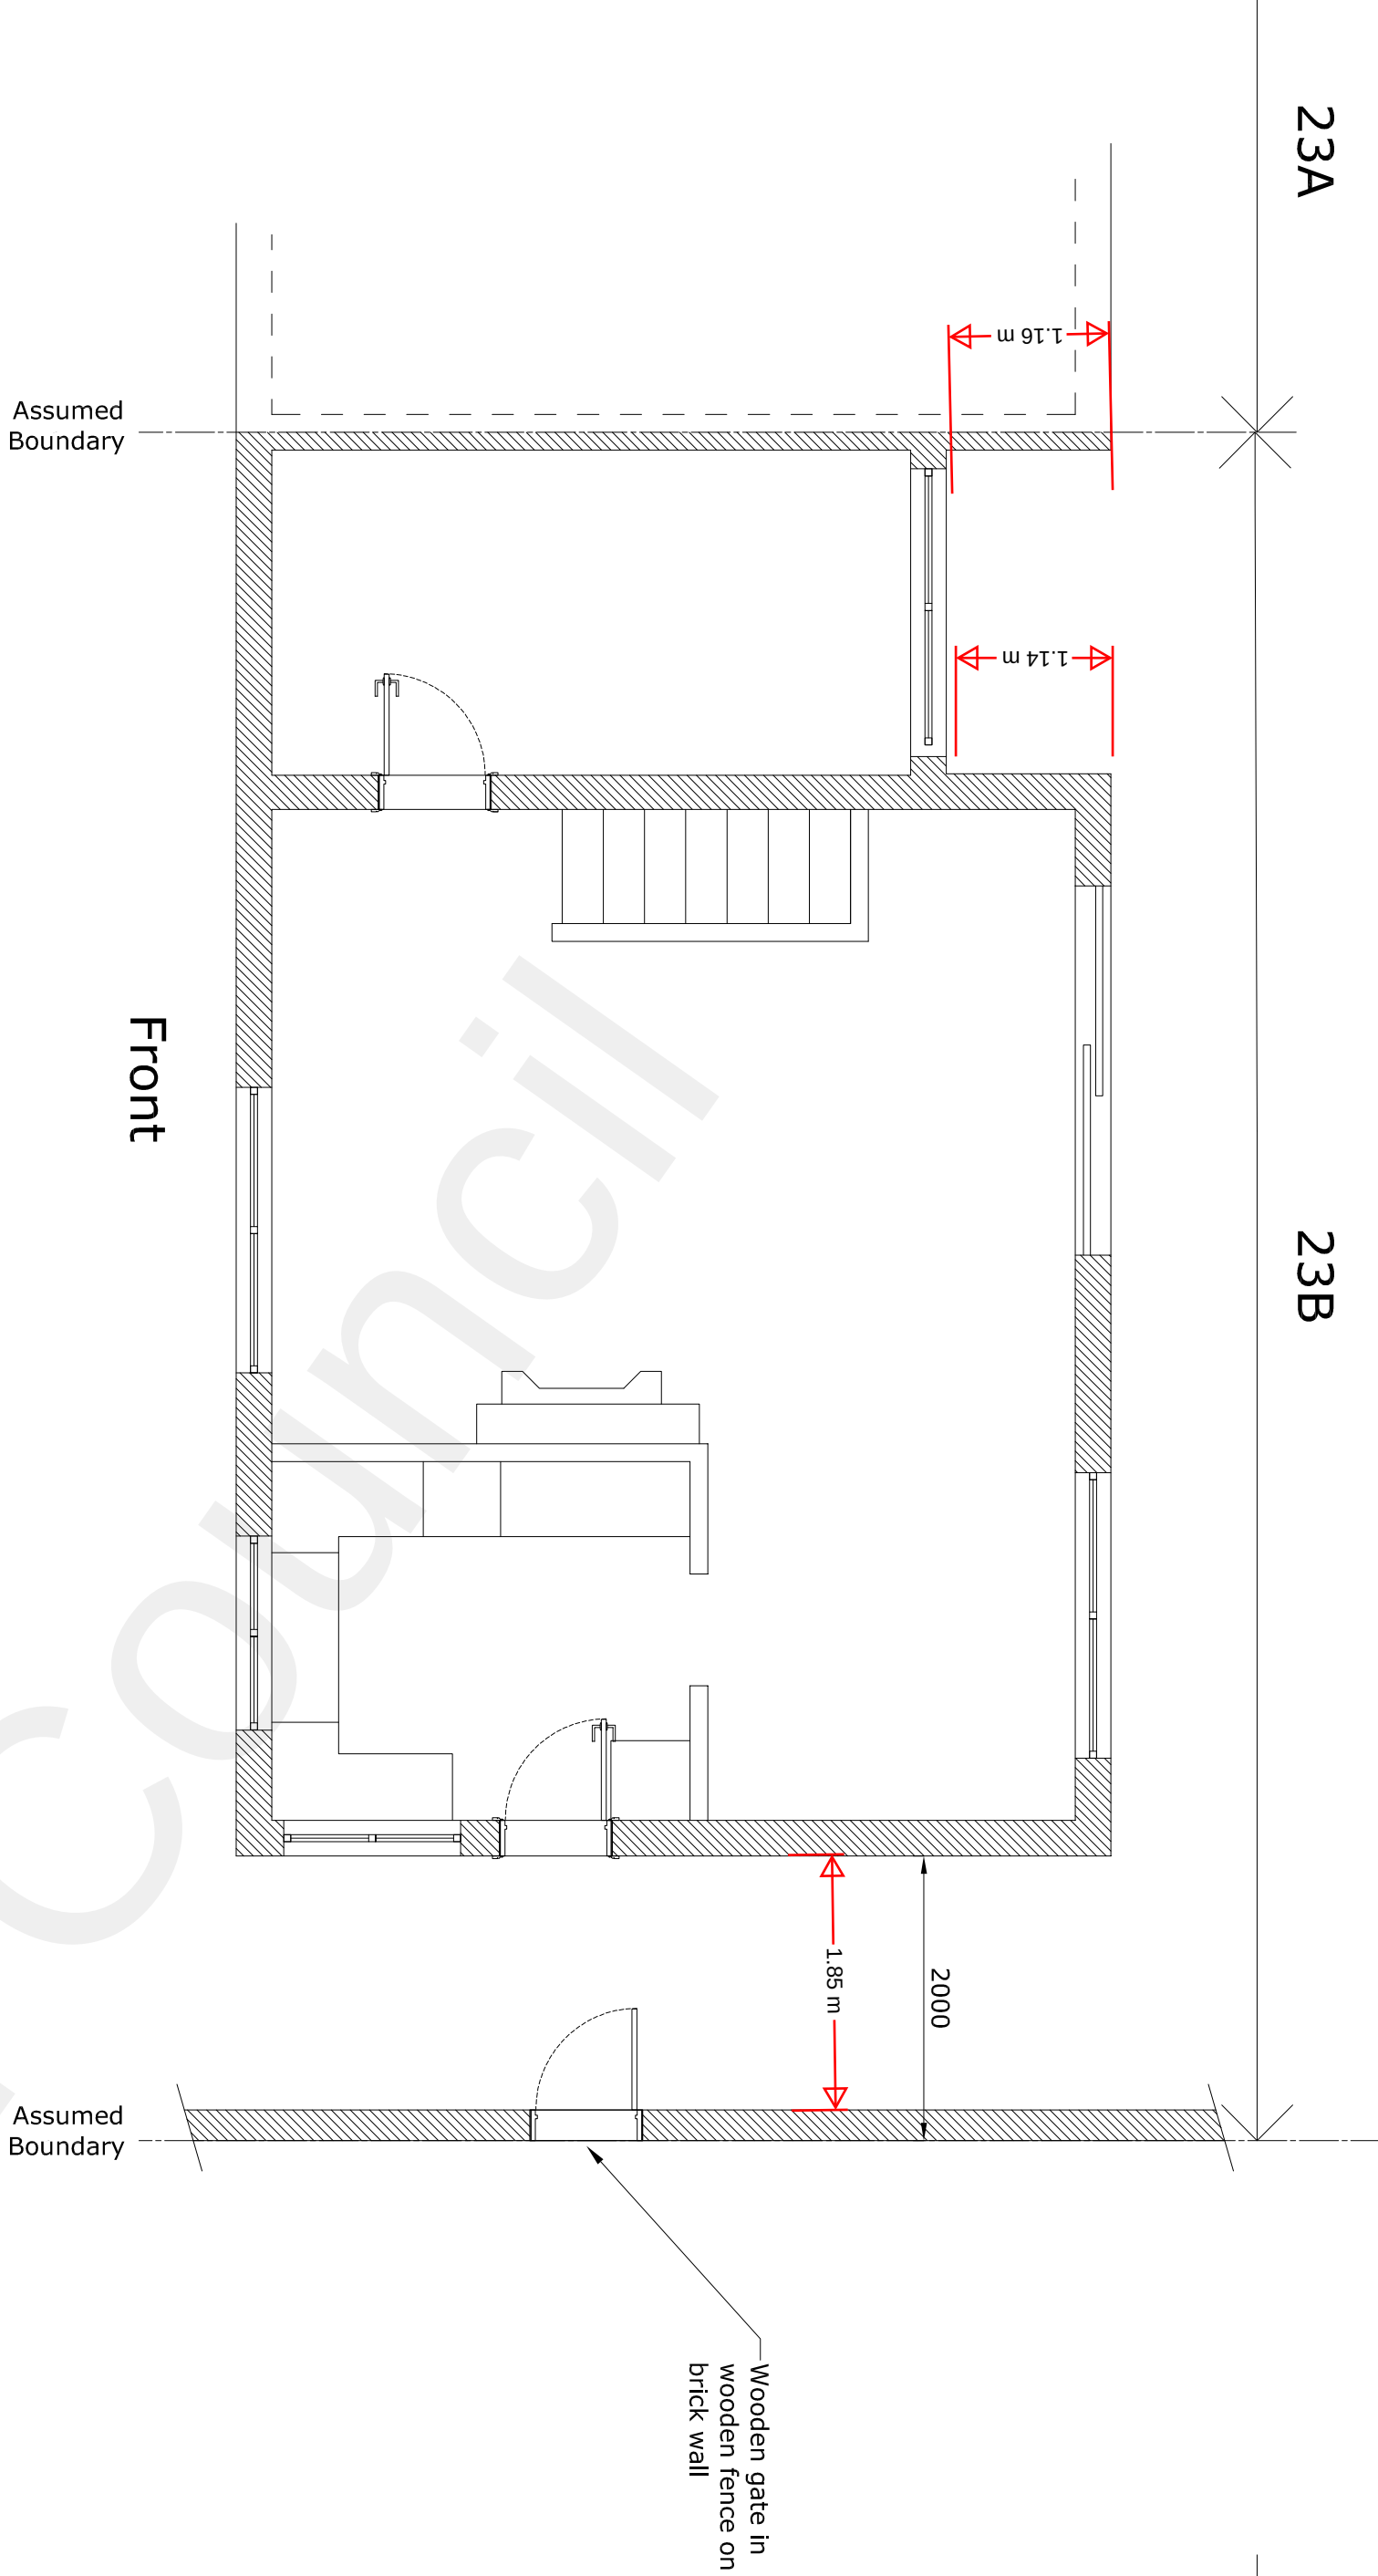


Existing Lower Ground Floor Plan

Existing Ground Floor Plan

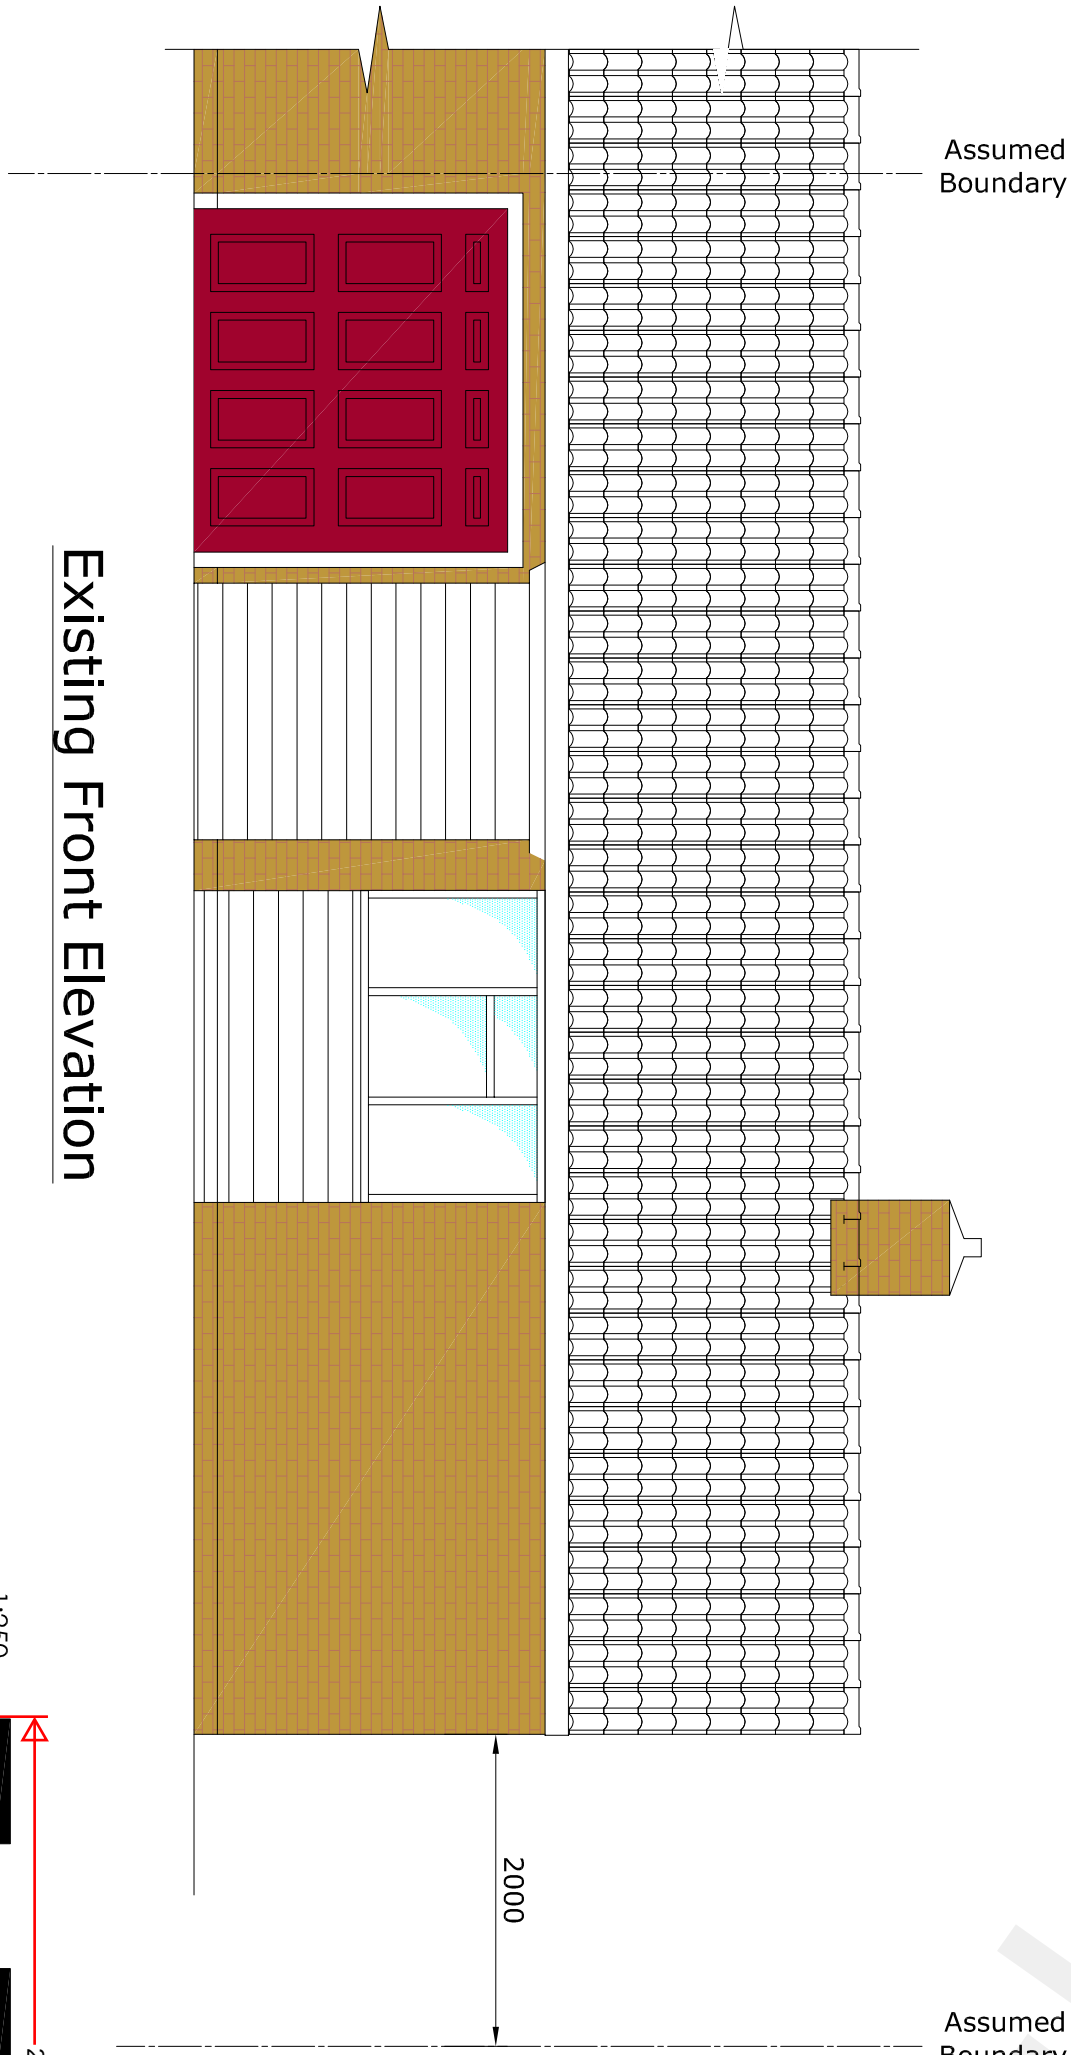


Existing Front Elevation

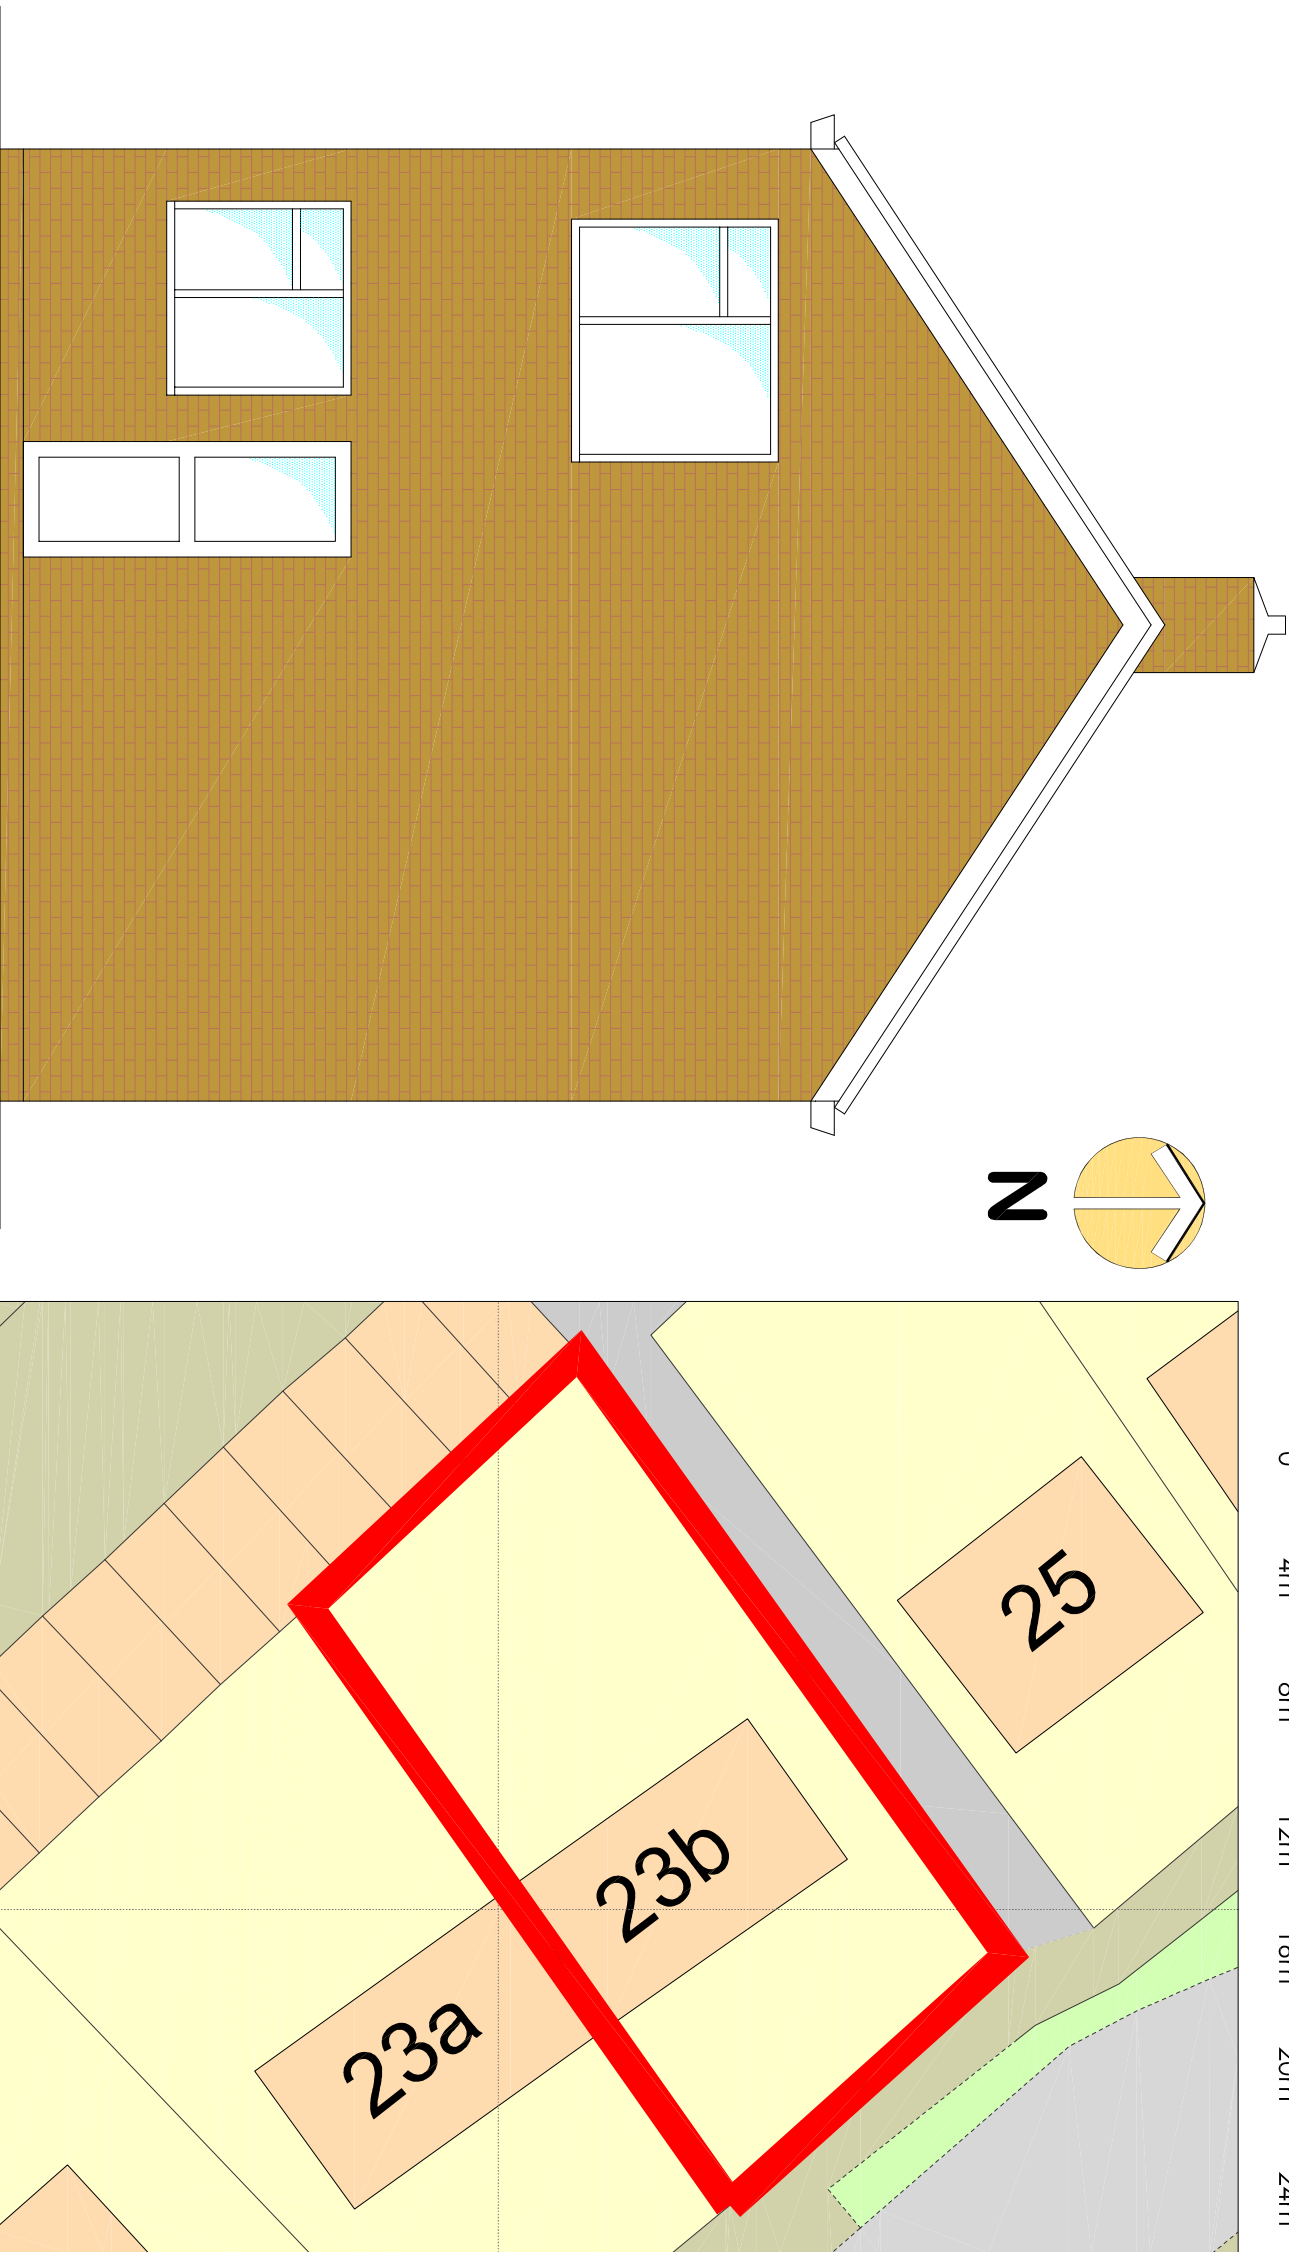

Existing End Elevation

Site Plan @ 1:250

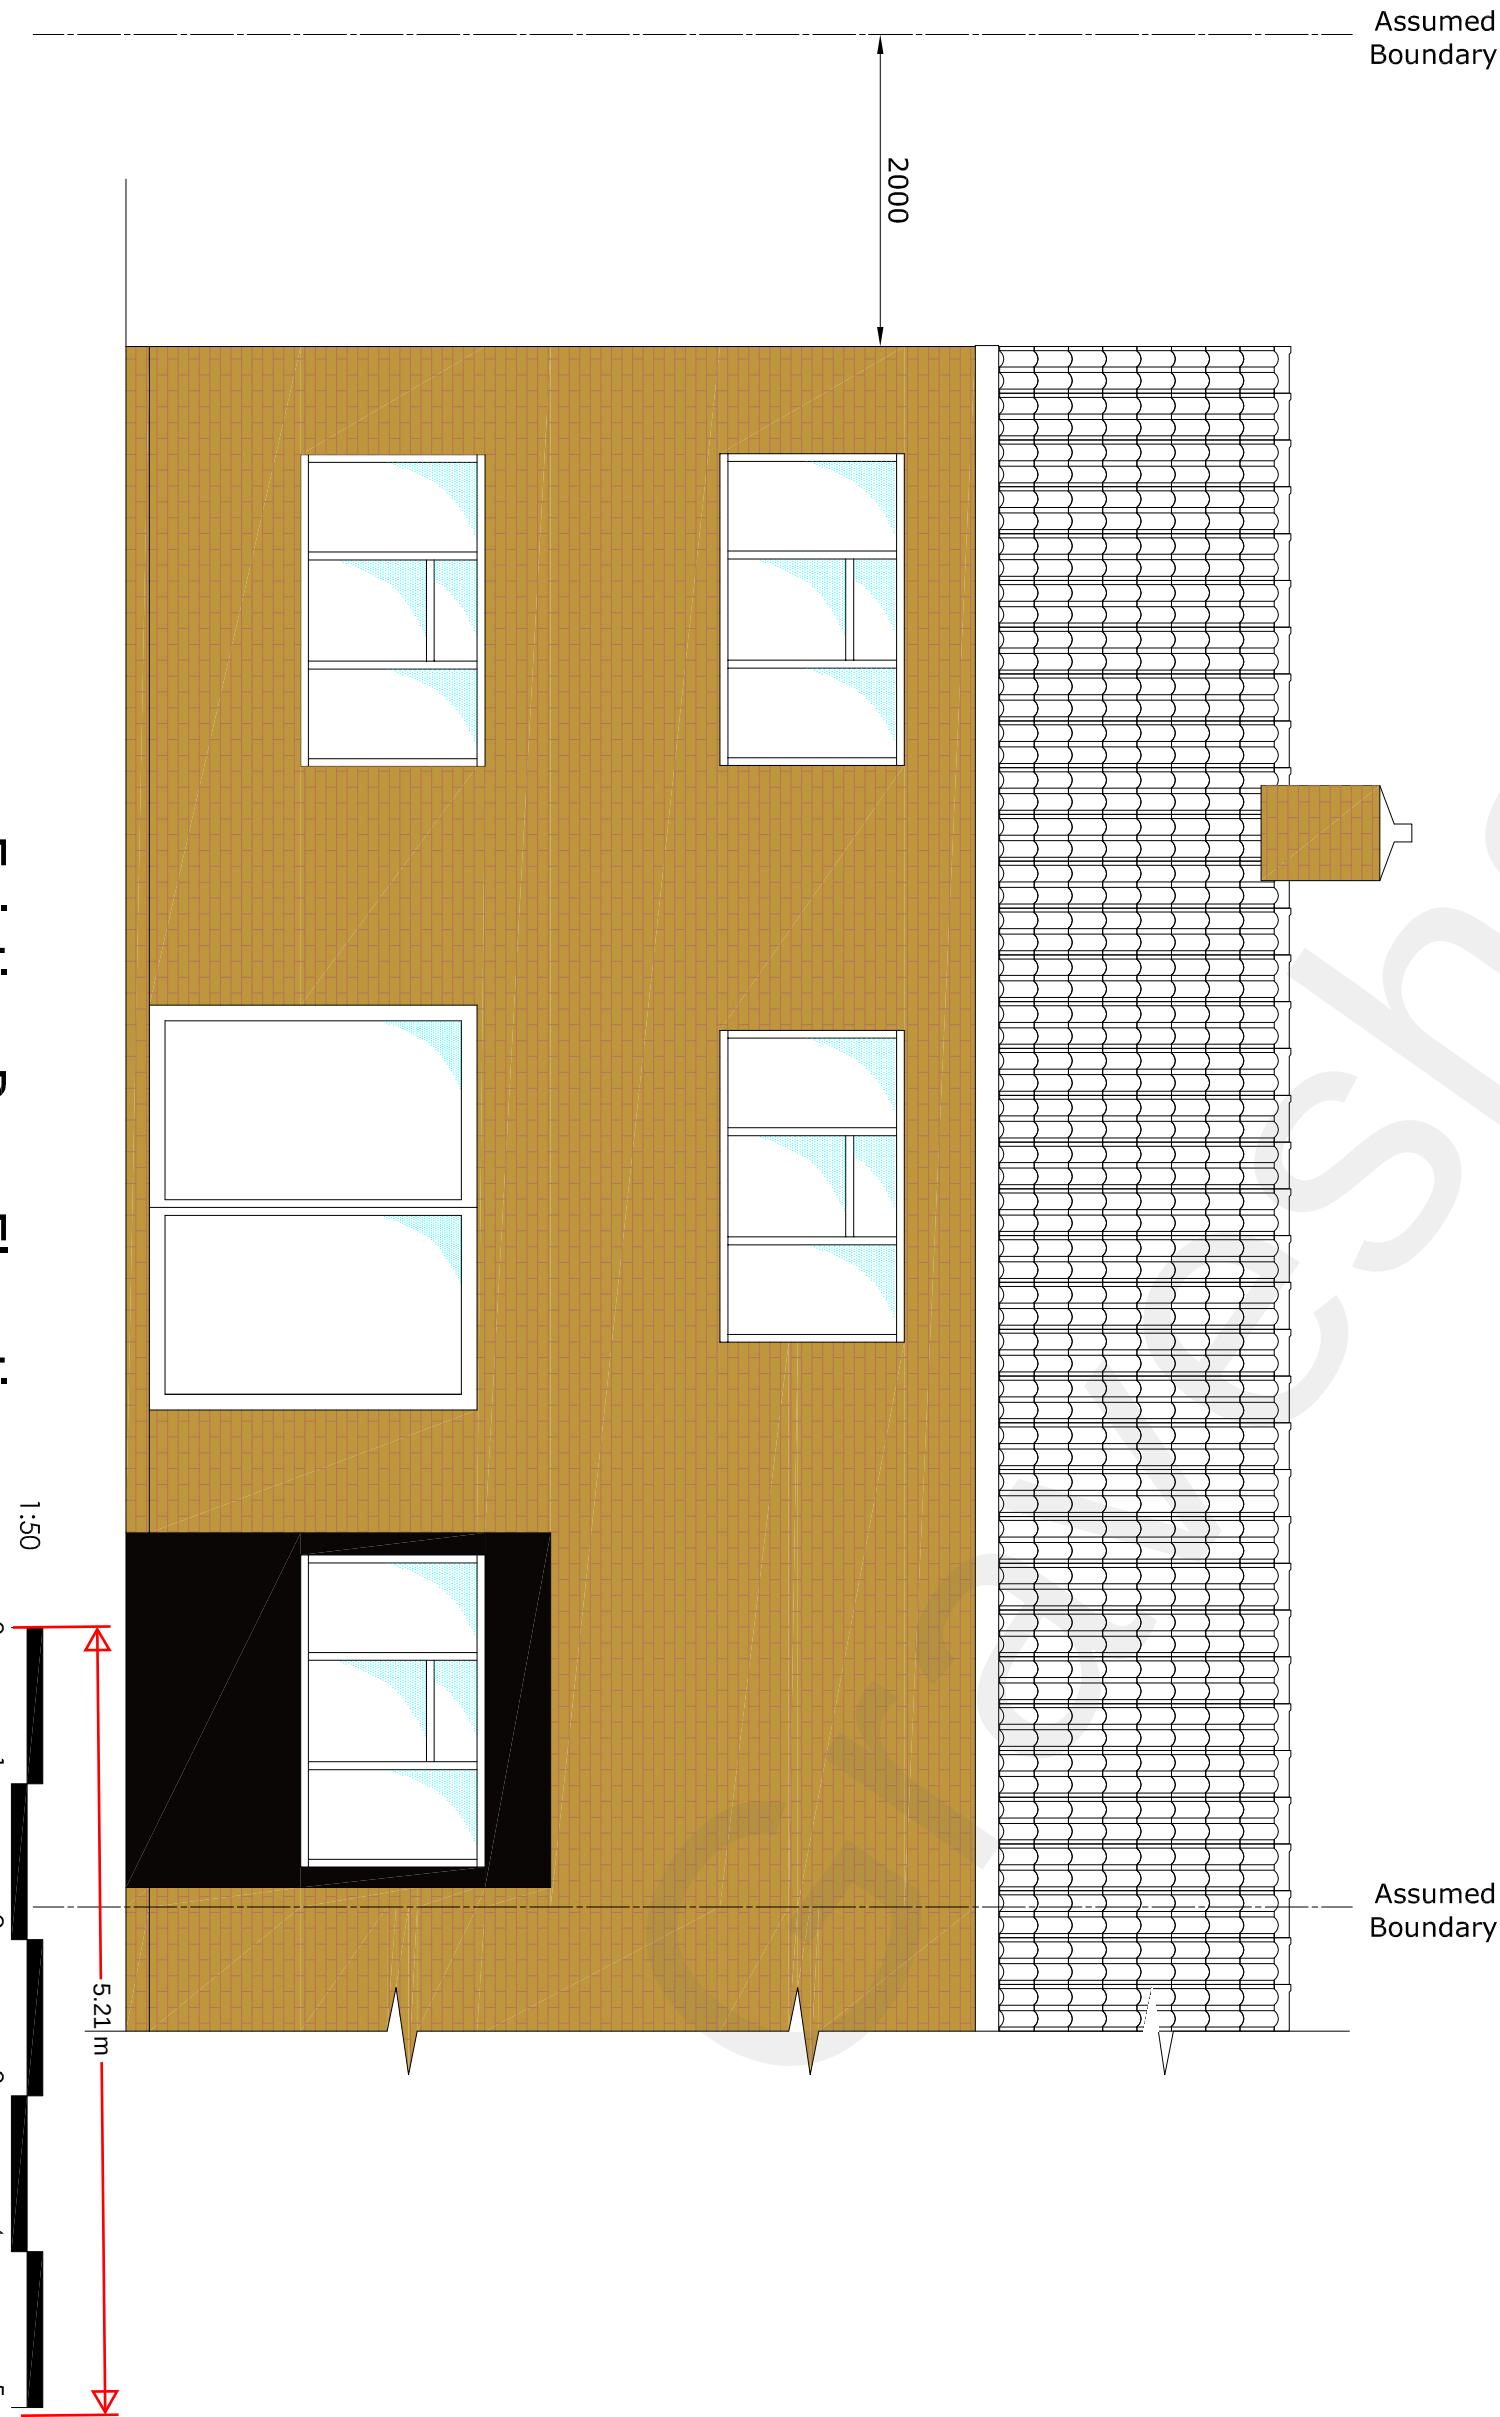

Existing Rear Elevation

PRELIMINARY

Client:
Mr. & Mrs. Lye

Project:
23B Lyndhurst Way
Istead Rise
Kent. DA13 9EN

Drawing Title:
Existing

Scale: 1:50 @ A1 Date: Jul '21 Drawn: AG
Job No: 01 Rev: A