




Rear Elevation

As Proposed

Scale 1:100

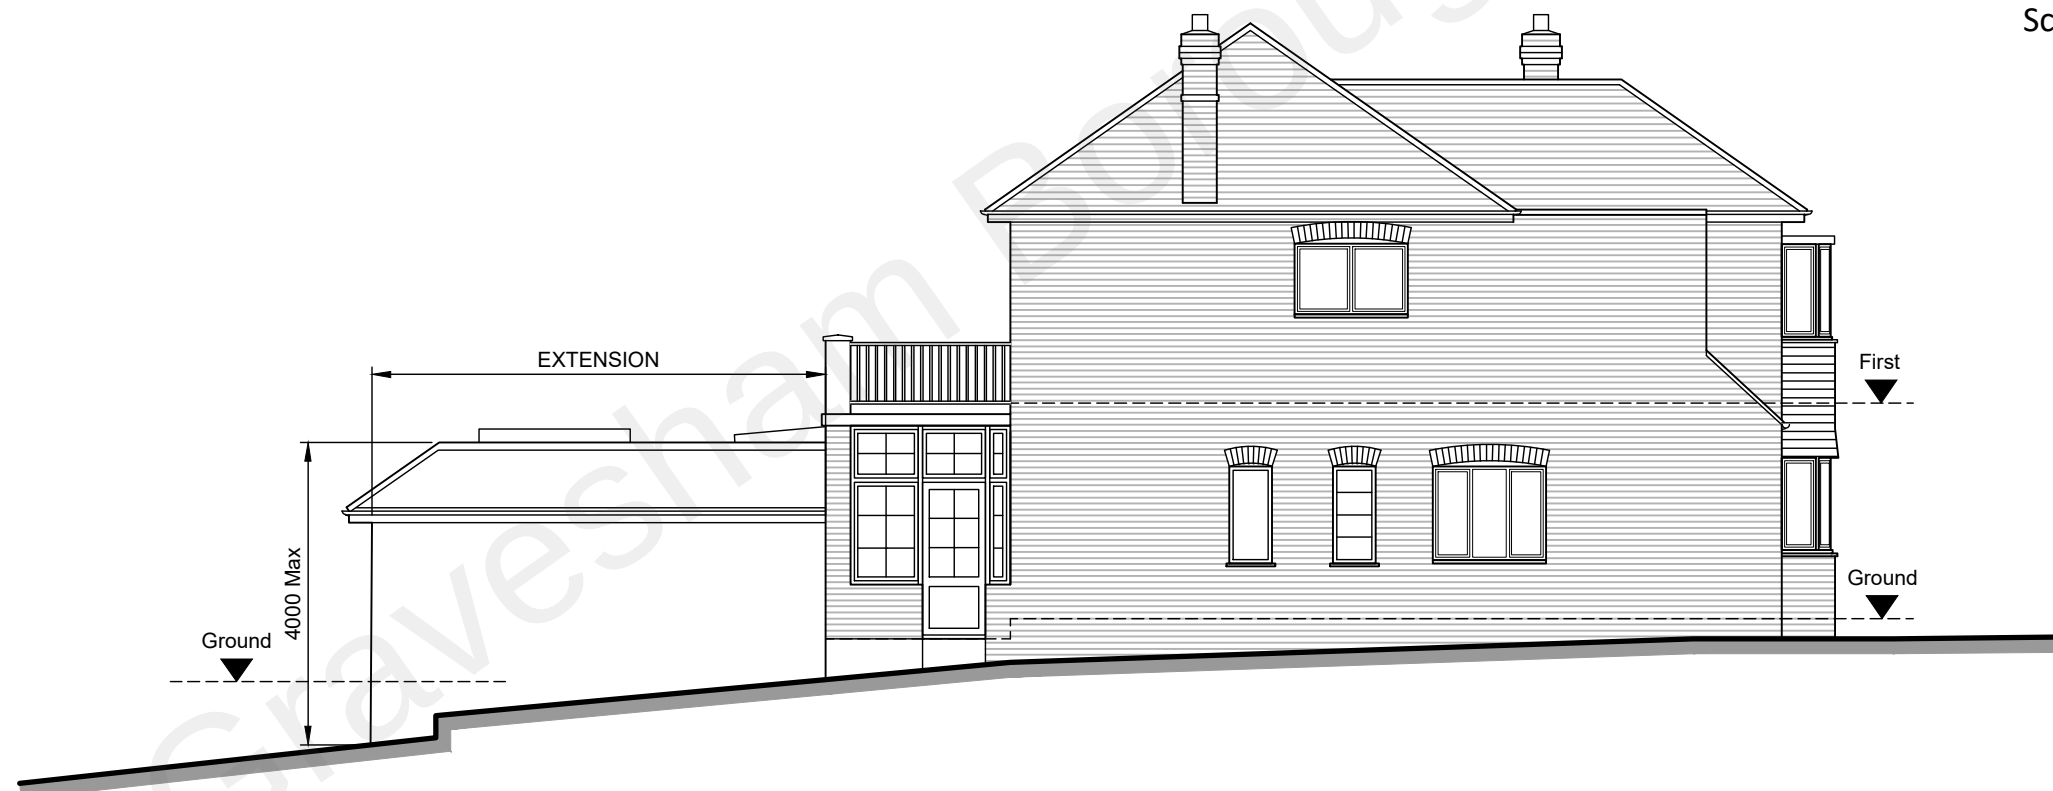

Side Elevation

As Proposed

Scale 1:100

F O R A P P R O V A L

1:100
0 2m 4m 6m 8m 10m

CLIENT Mr & Mrs Molloy	PROJECT High Ridge Pear Tree Lane Shorne Kent DA12 3JU	DRAWN SP	DATE Feb 2022	SCALE 1:100	DWG SIZE A3
WORK STAGE Planning	DRAWING Rear & Side Elevations - As Proposed	DRAWING NO. SP-480-P-10-08	REVISION.		