




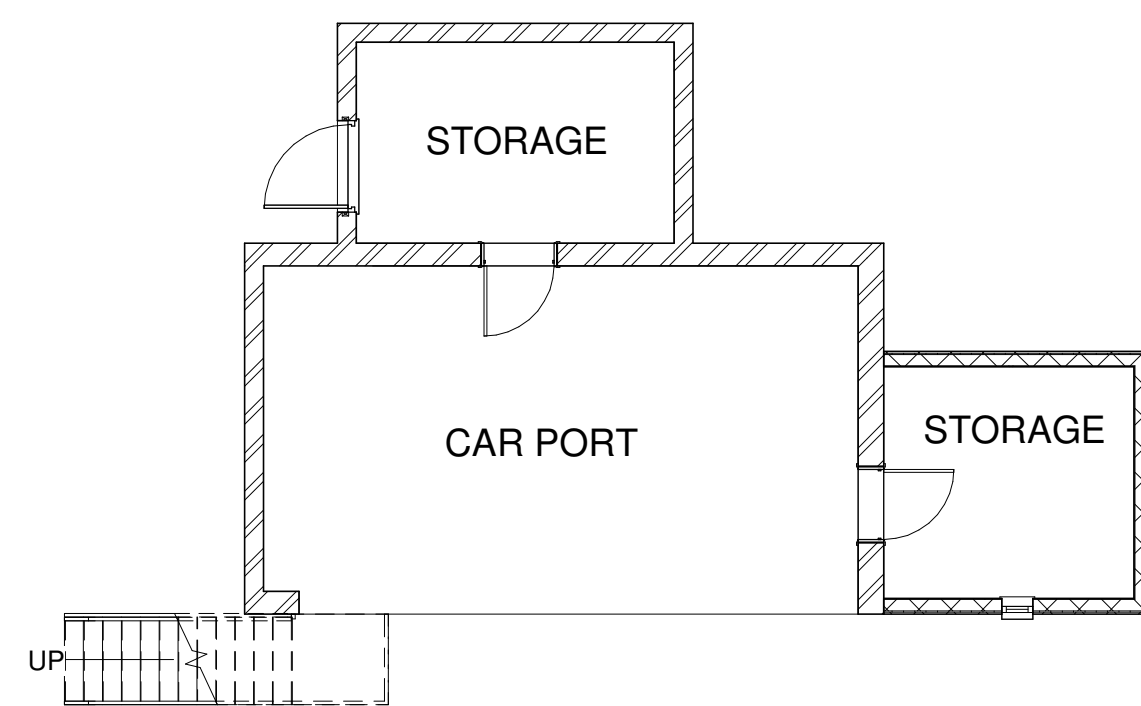


1 GROUND LEVEL
1 : 100

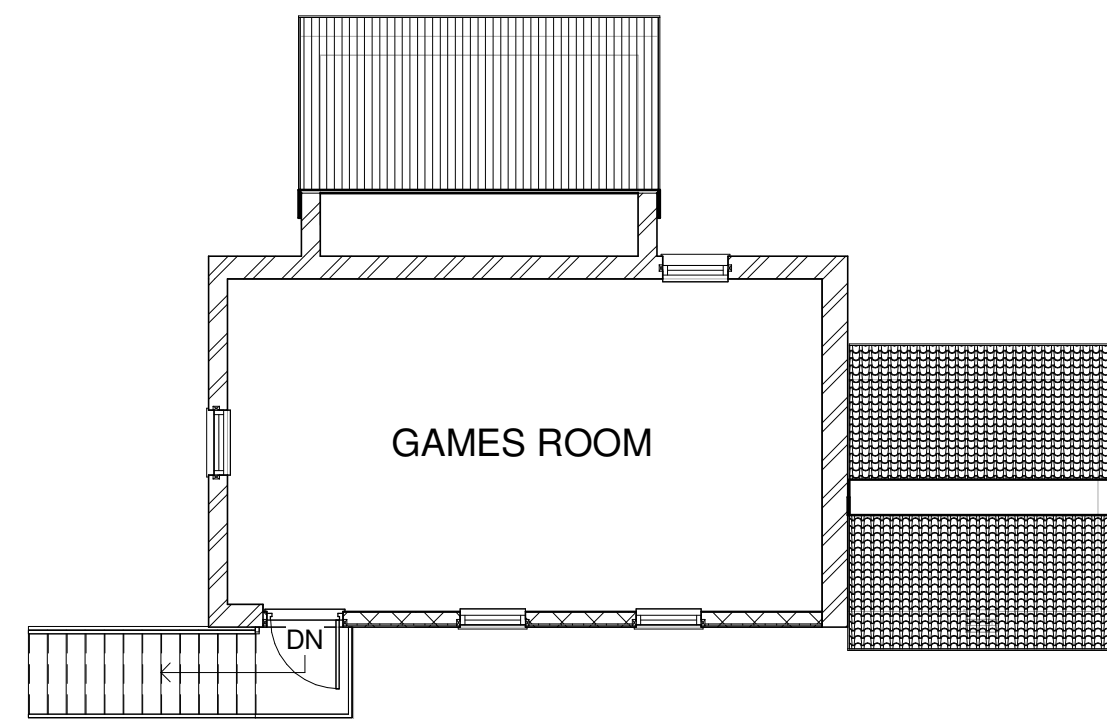

2 FIRST FLOOR
1 : 100

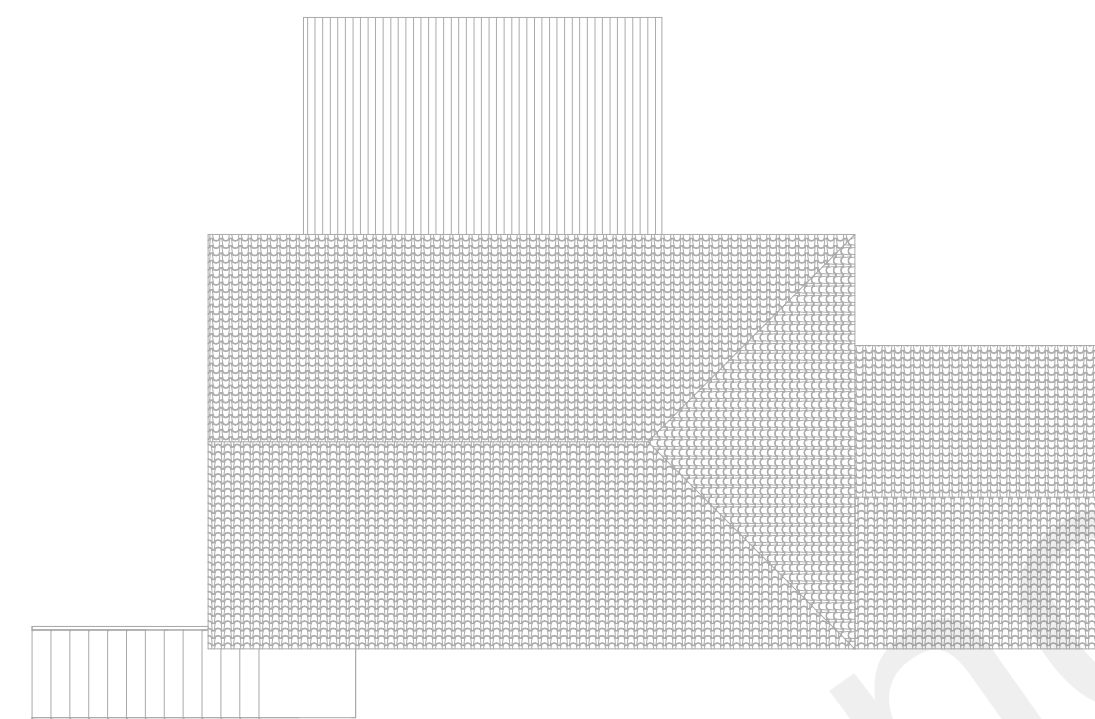

3 ROOF
1 : 100

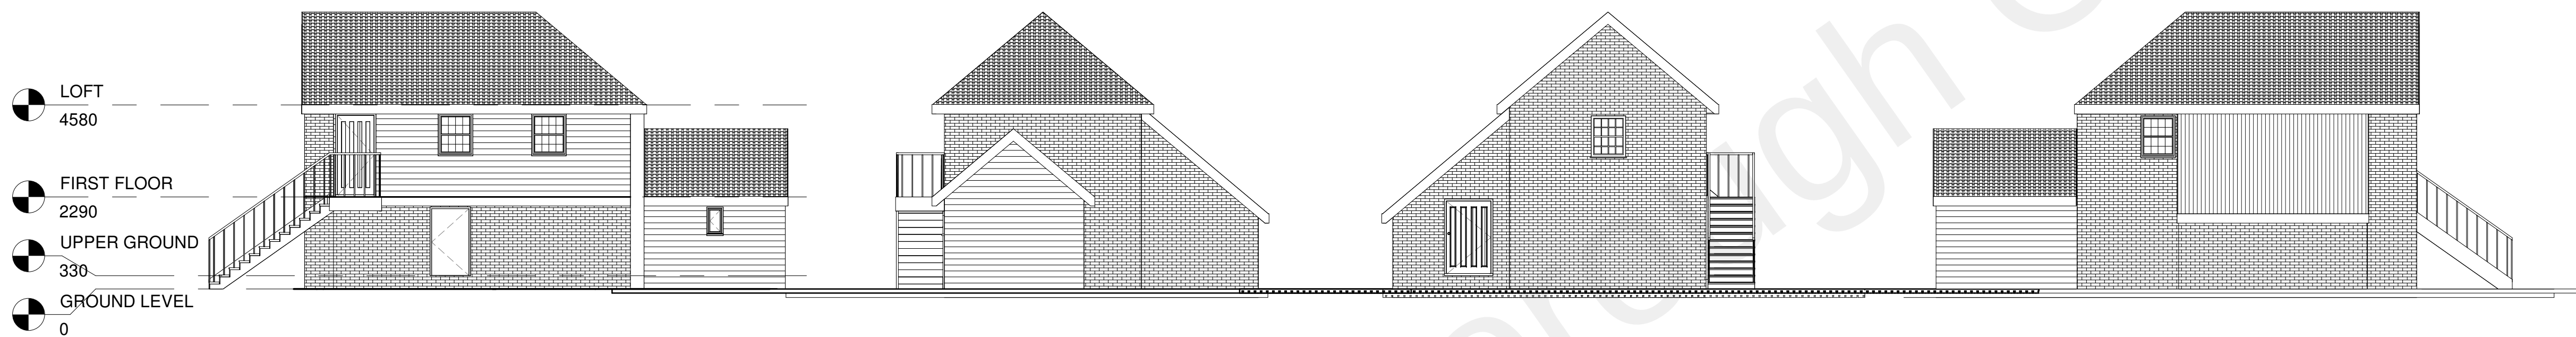

4 FRONT ELEVATION
1 : 100

5 EAST SIDE ELEVATION
1 : 100

6 WEST SIDE ELEVATION
1 : 100

7 REAR ELEVATION
1 : 100



8 3D View 1_1
1 : 1



PROJECT		
BOUGHURST FARM		
TITLE		
EXISTING PLANS & ELEVATIONS		
CLIENT		
GREG & CHRIS		
DRAWN BY SM	CHECKED BY SM	DATE 30/04/2021
SCALE (@ A1) As indicated		PROJECT NUMBER 0231
DRAWING NUMBER 2020-10-02-001		REV A