




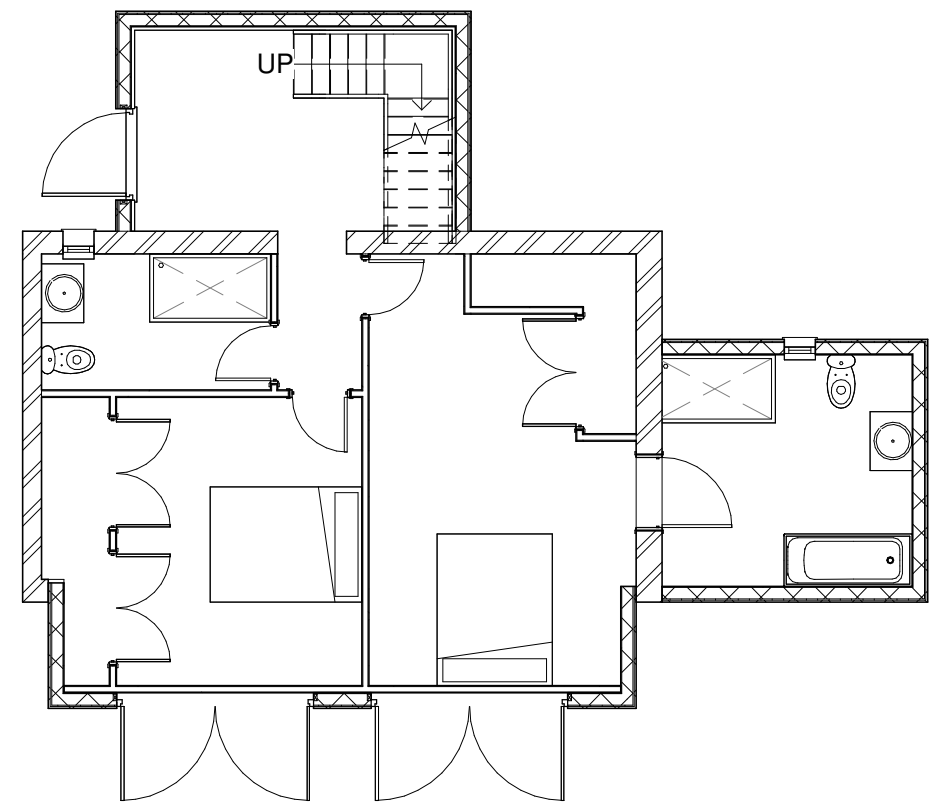

1 **GROUND LEVEL**
1 : 100

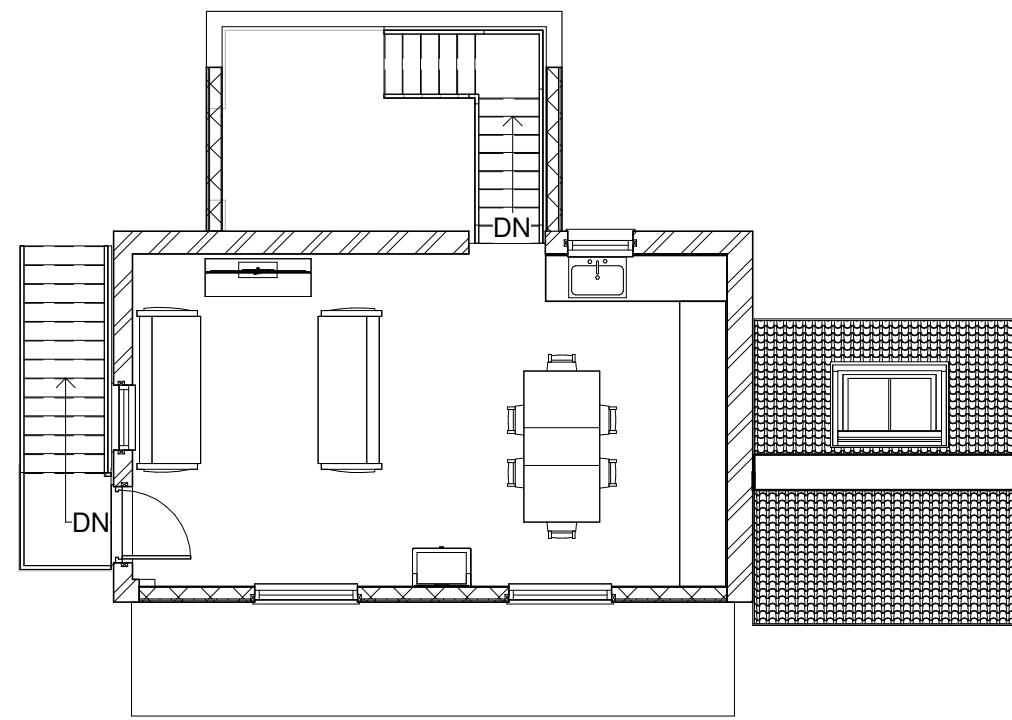


2 **FIRST FLOOR**
1 : 100

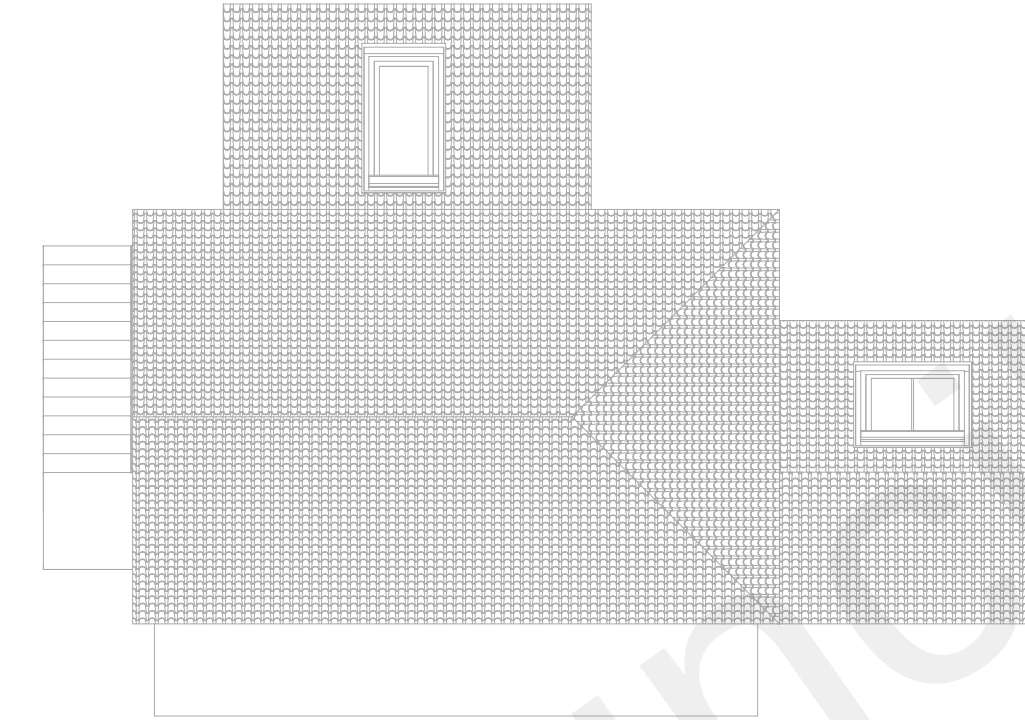


3 **ROOF**
1 : 100



4 **FRONT ELEVATION**
1 : 100

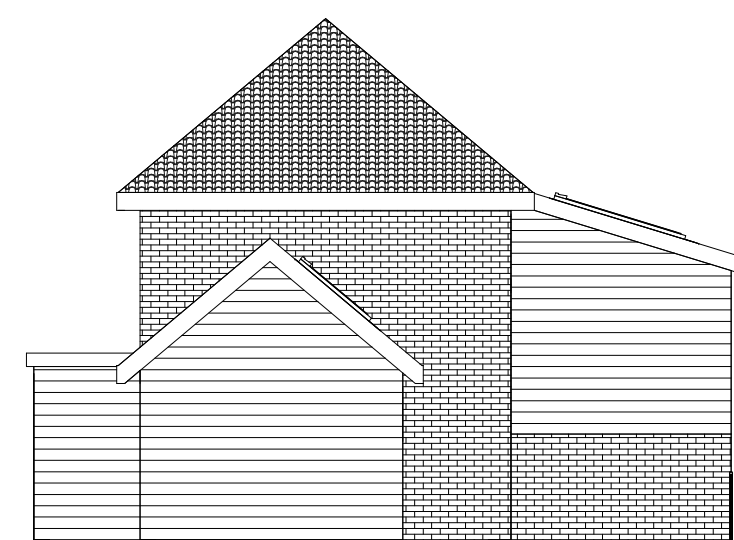


5 **EAST SIDE ELEVATION**
1 : 100

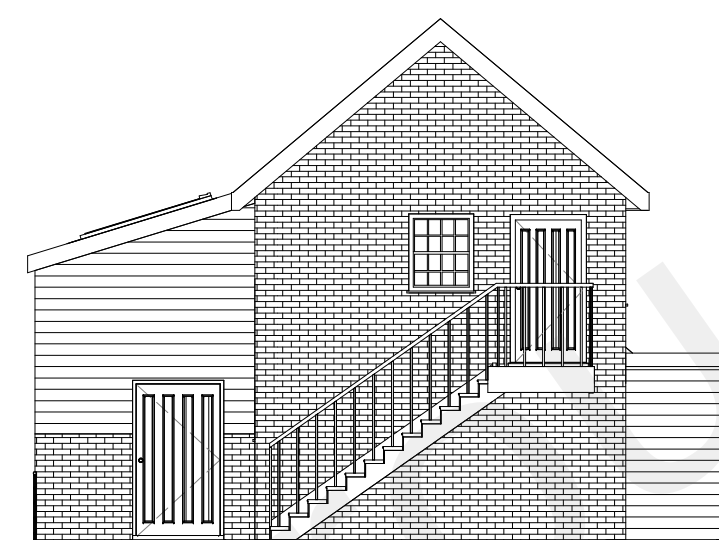


6 **WEST SIDE ELEVATION**
1 : 100



7 **REAR ELEVATION**
1 : 100

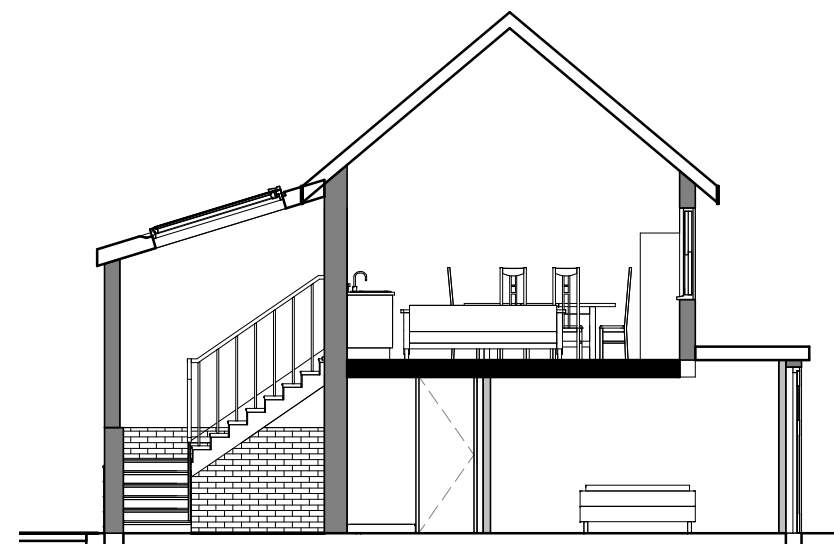


9 **Section 1**
1 : 100

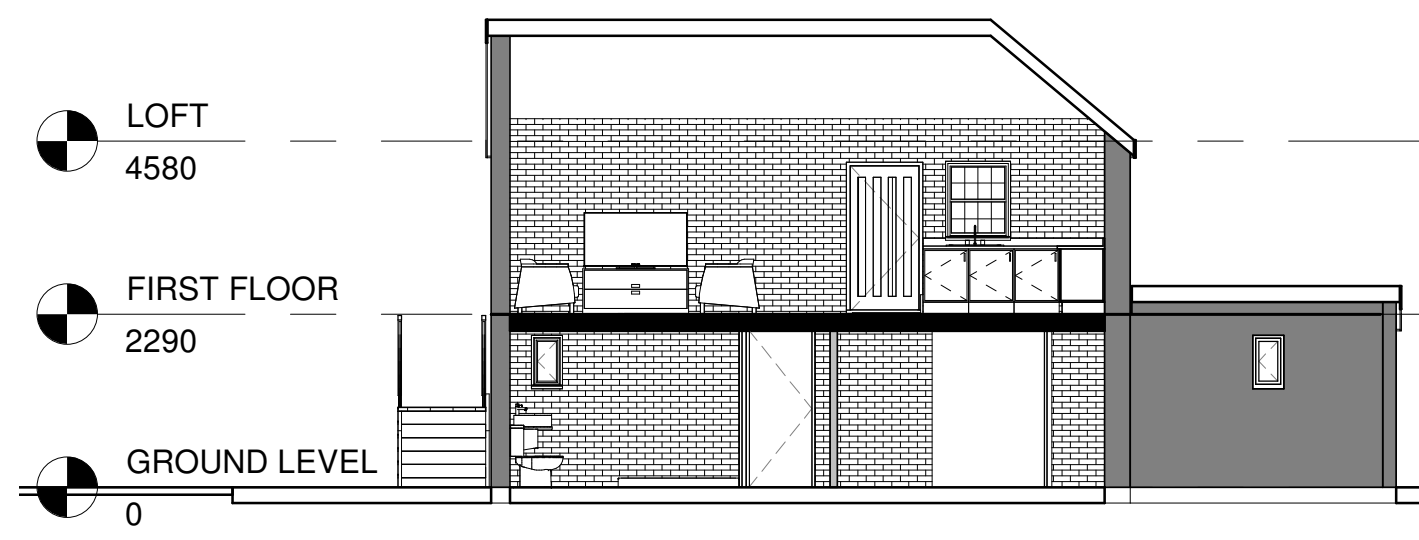

10 **Section 2**
1 : 100



8 **3D View 3_1**
1 : 1

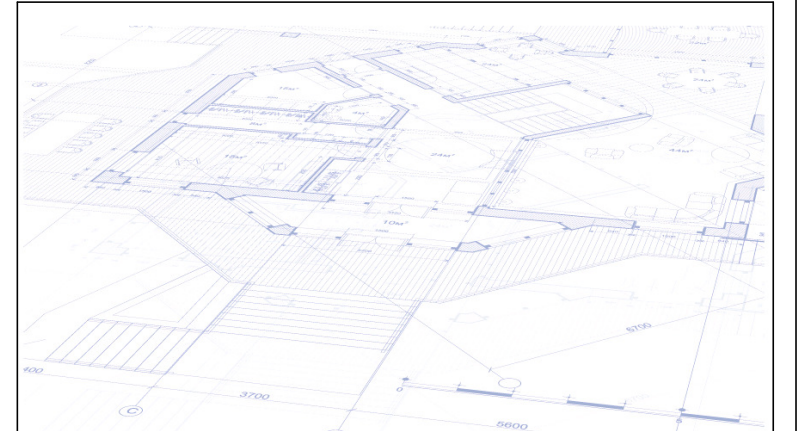

MACK
INTERIORS

OFFICE ADDRESS:
20 GLENMORE ROAD
WELLING
KENT
DA16 3BE

T. 020 8317 7309
M. 07891 769 789

E. mackinteriorslondon@gmail.com
W. g.page/Mack-Interiors

PROJECT

BOUGHURST FARM

TITLE

PROPOSED PLANS &
ELEVATIONS

CLIENT

GREG & CHRIS

DRAWN BY SM	CHECKED BY SM	DATE 21/06/2021
SCALE (@ A1) As indicated	PROJECT NUMBER 0231	
DRAWING NUMBER 2020-10-02-002	REV B	