




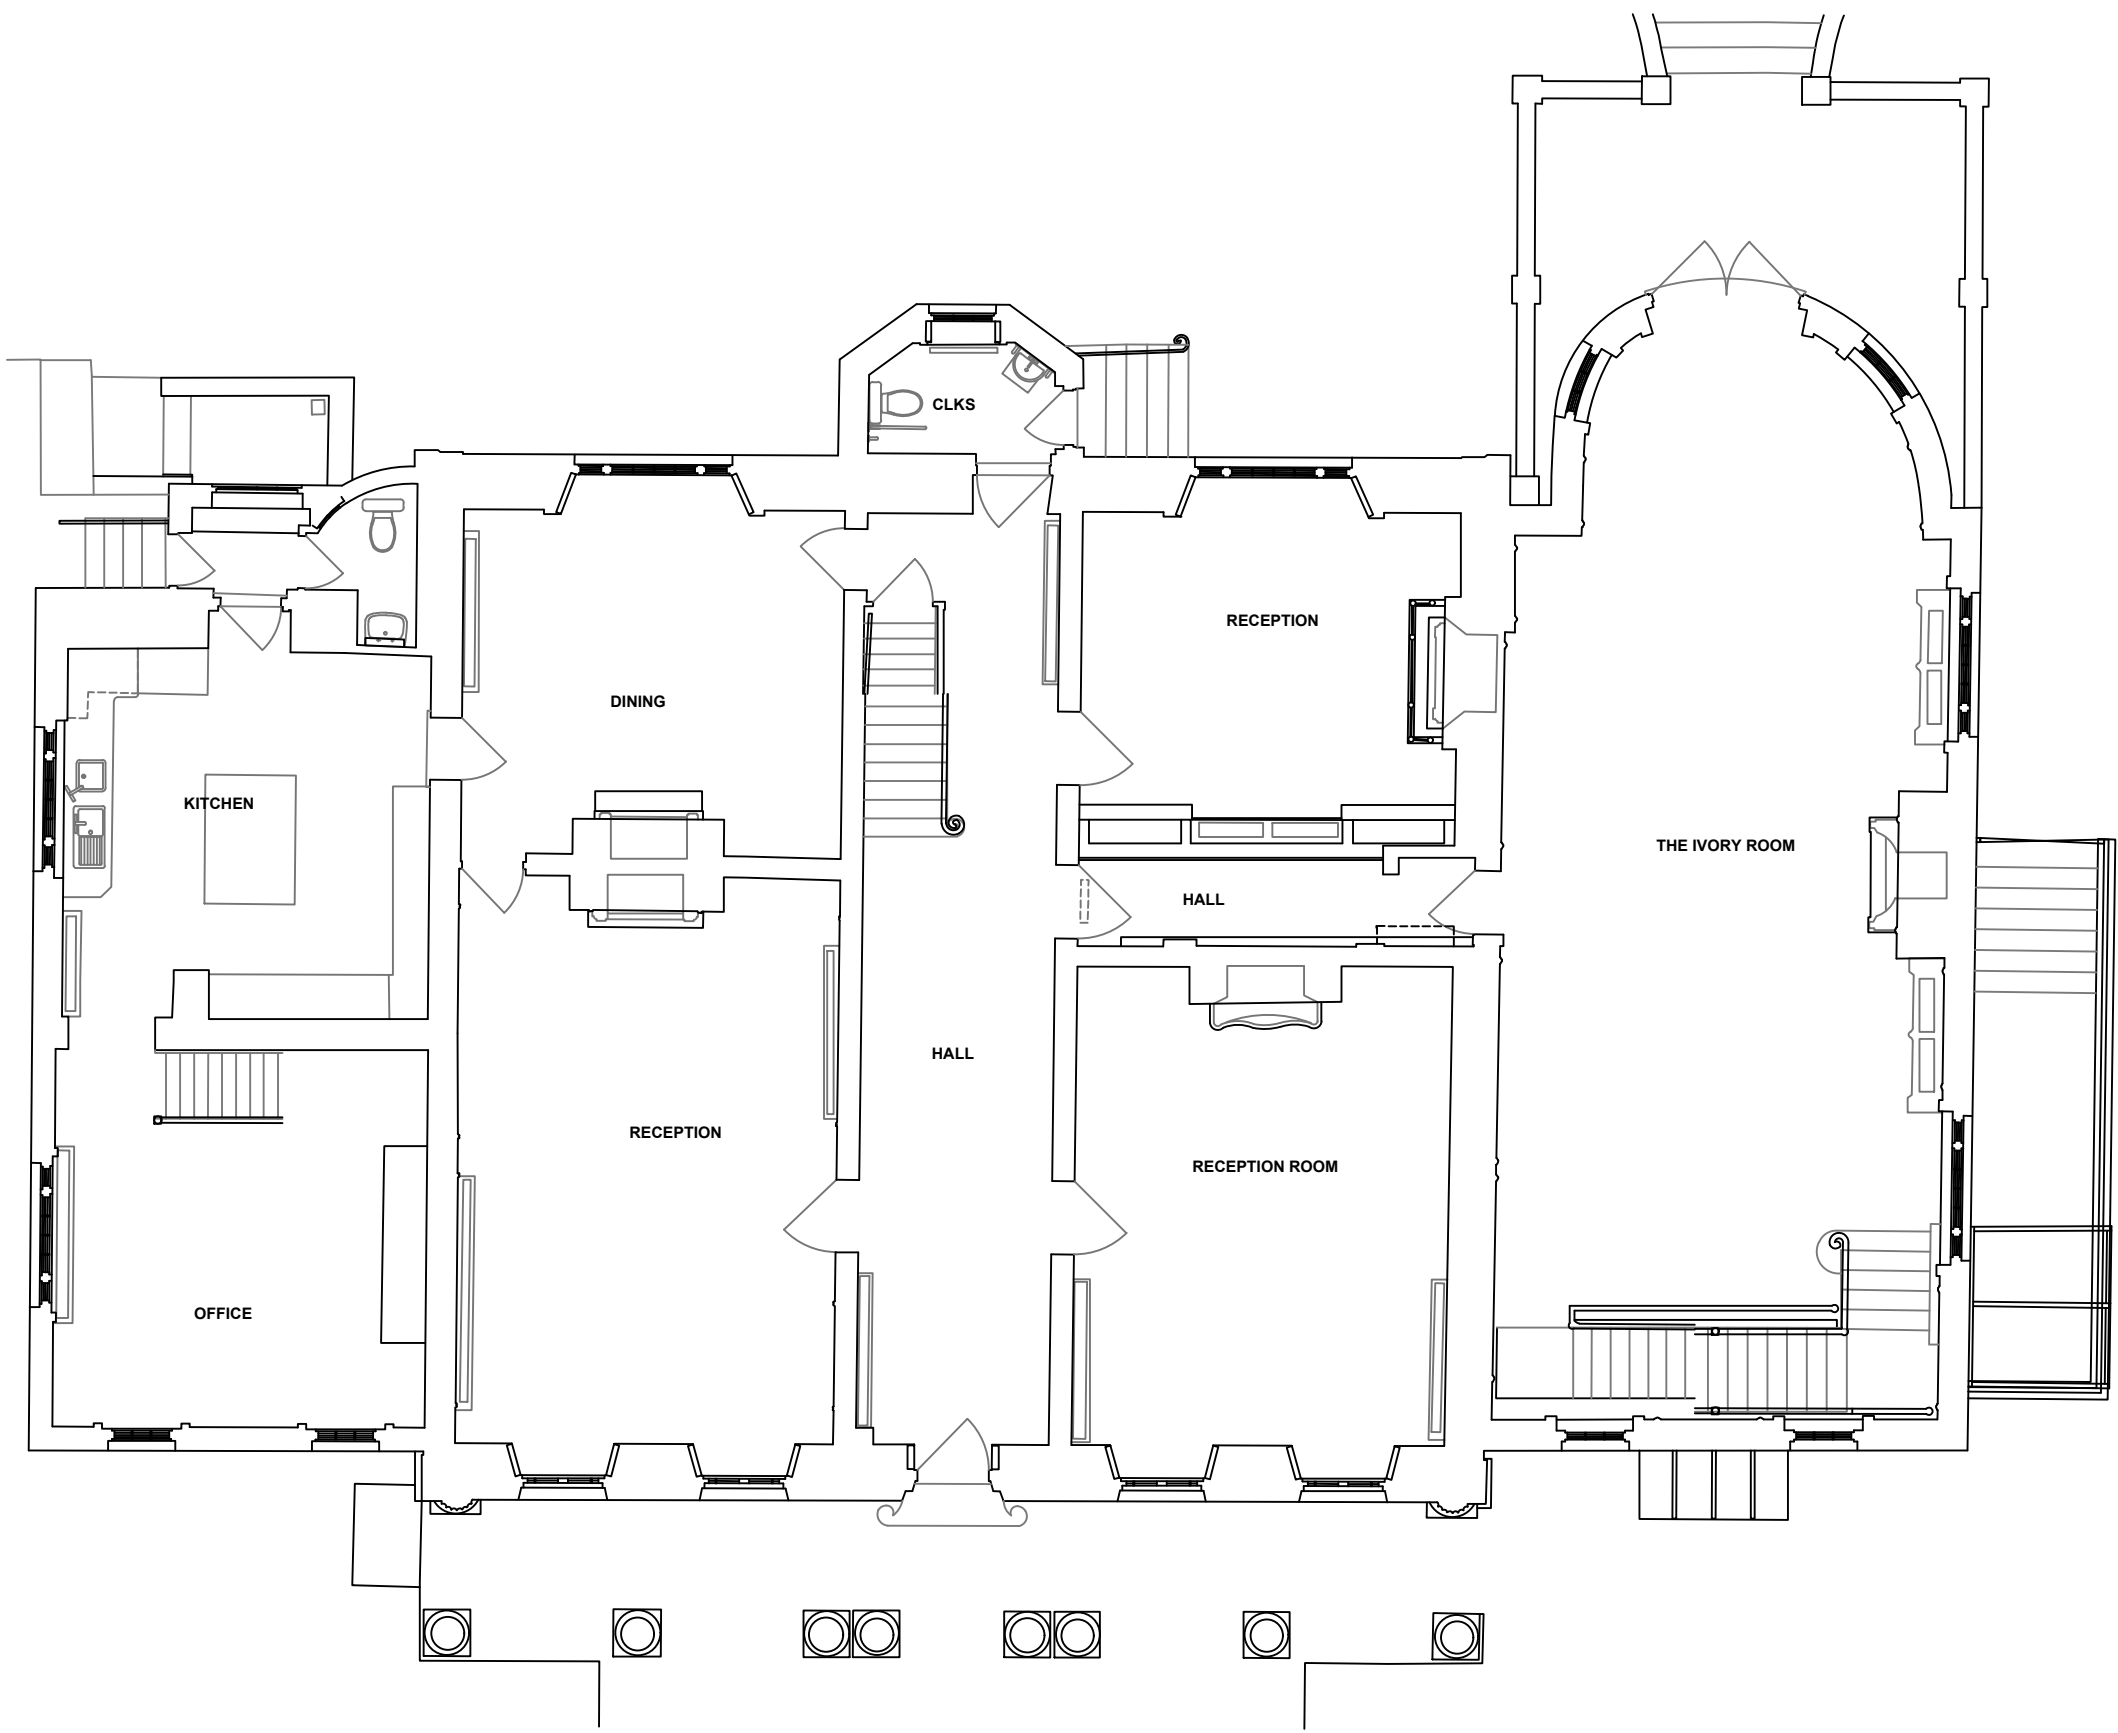


EXISTING GROUND FLOOR PLAN

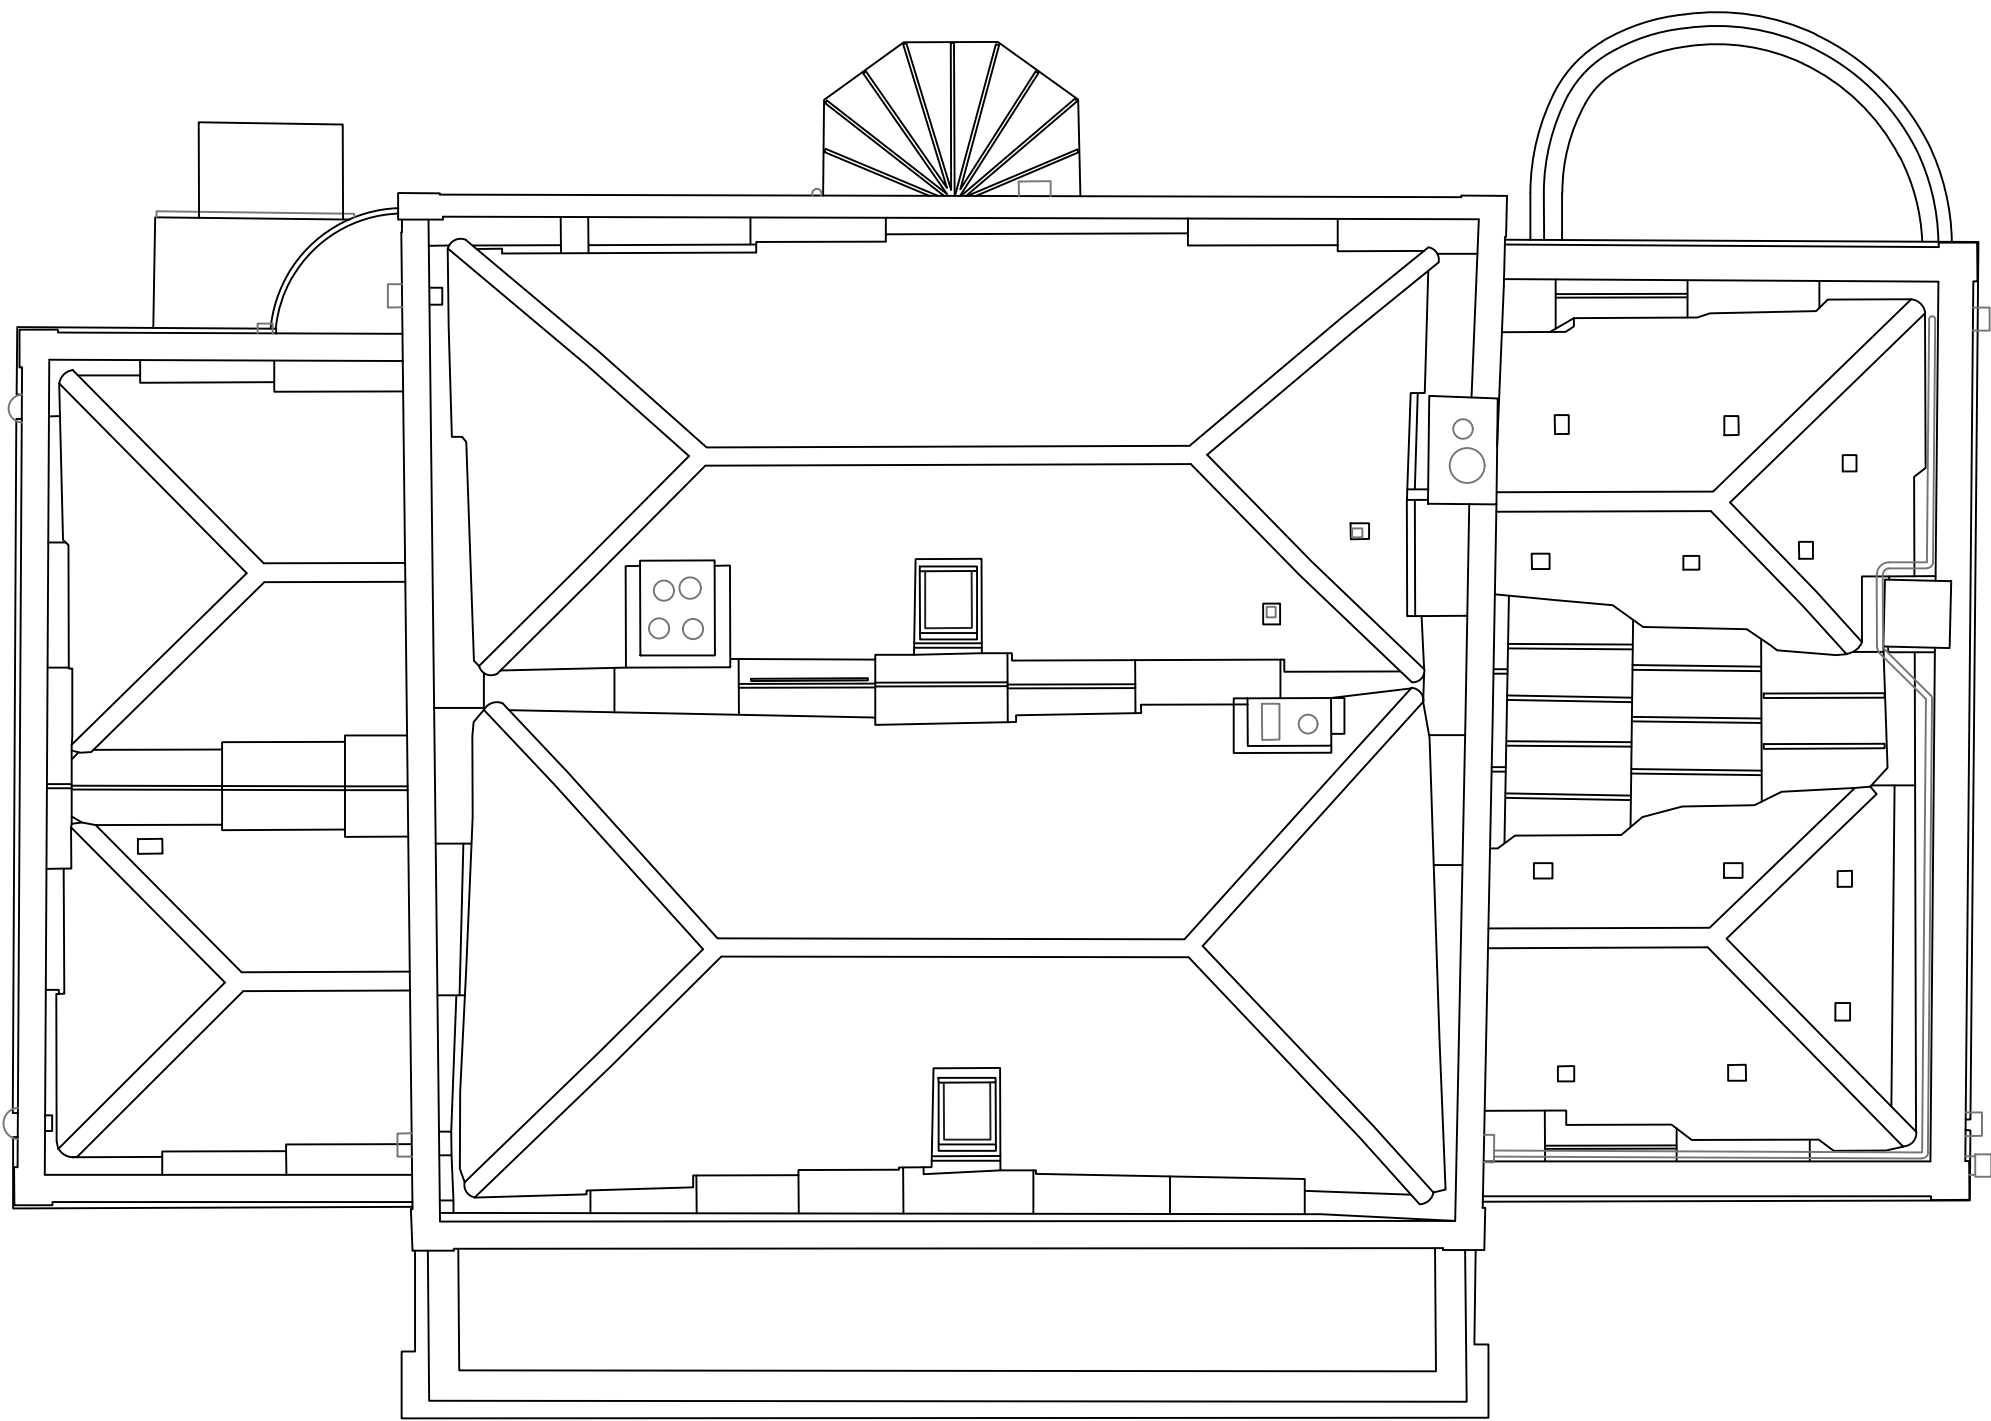


EXISTING ROOF PLAN

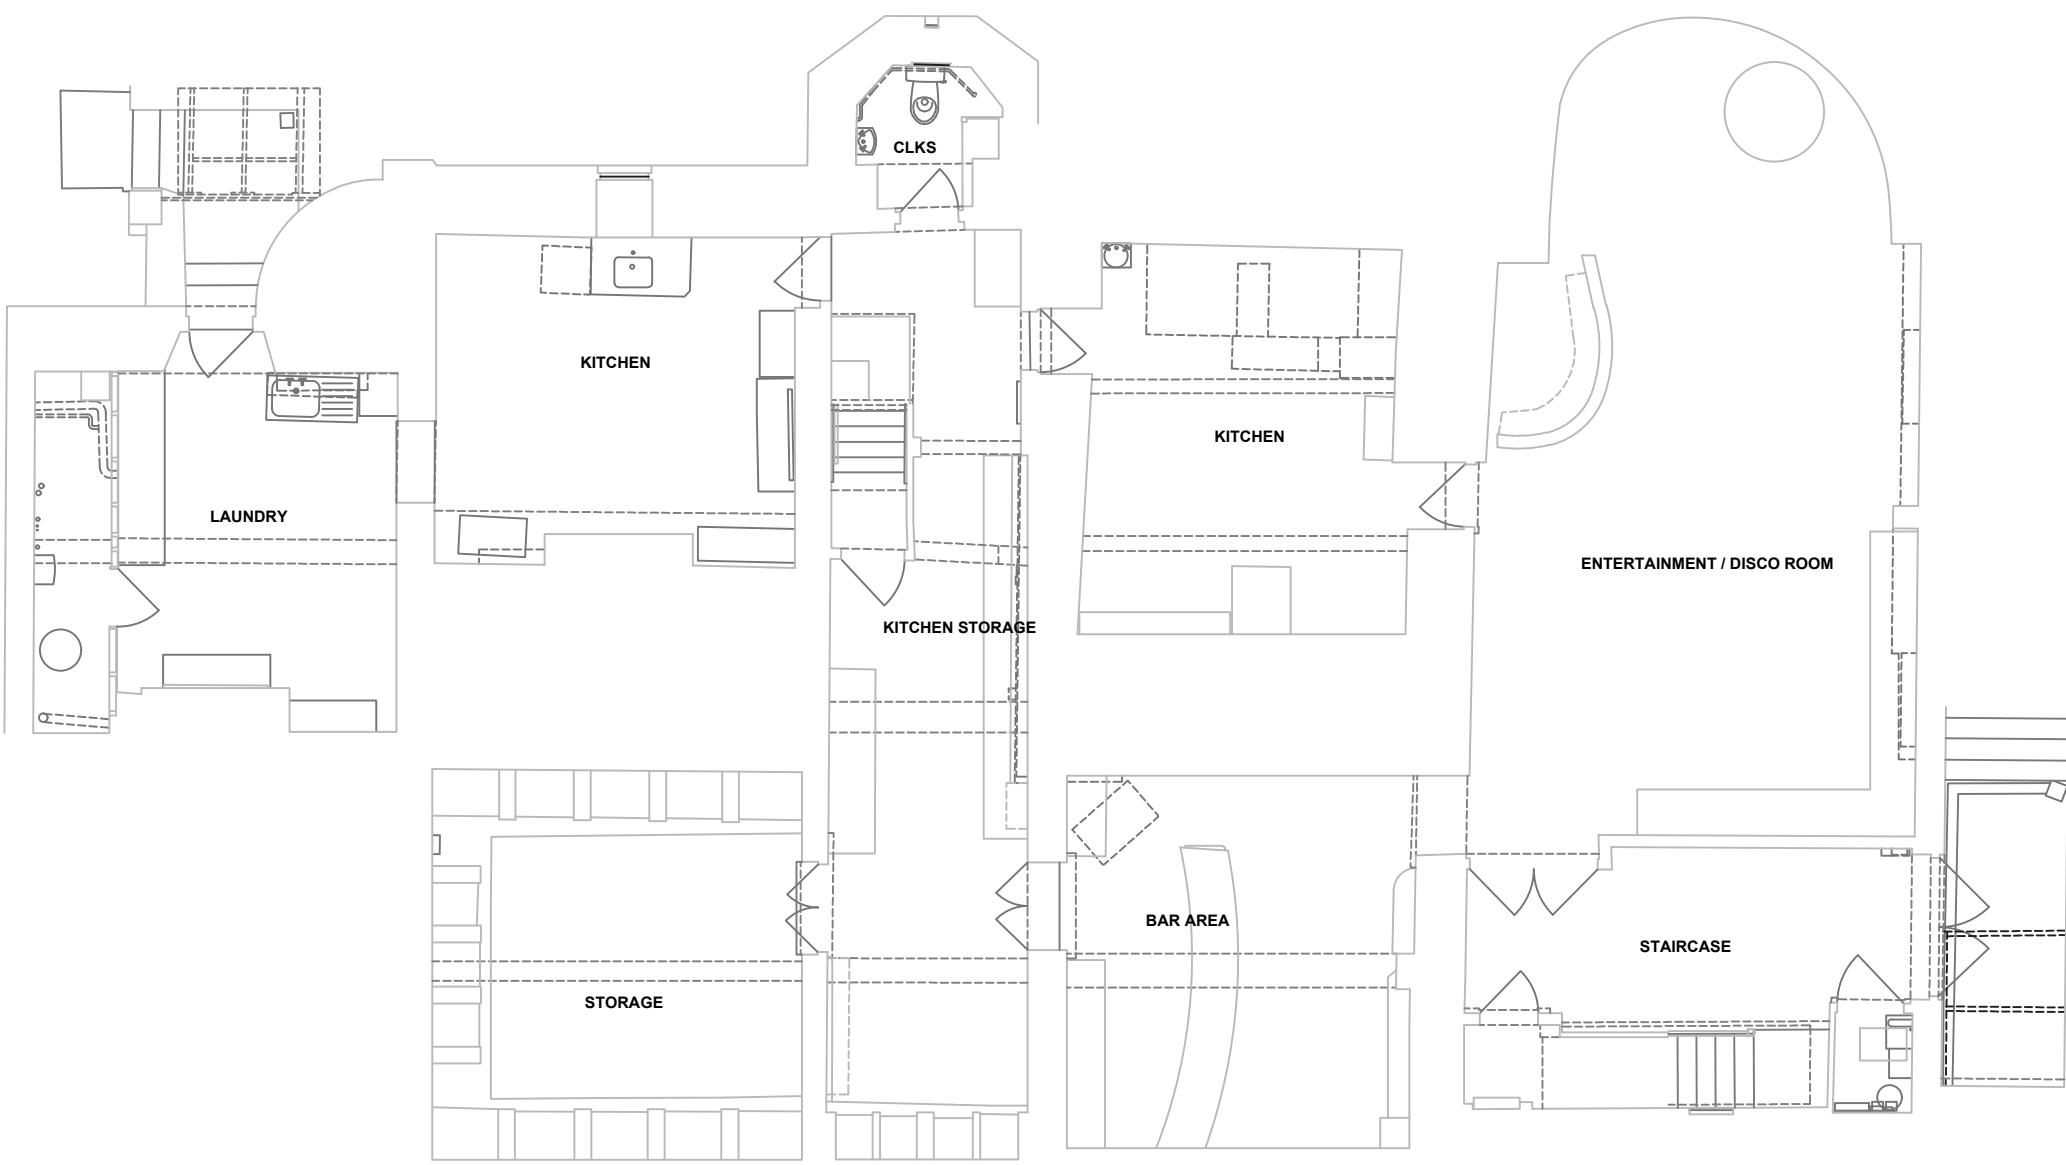

EXISTING BASEMENT PLAN

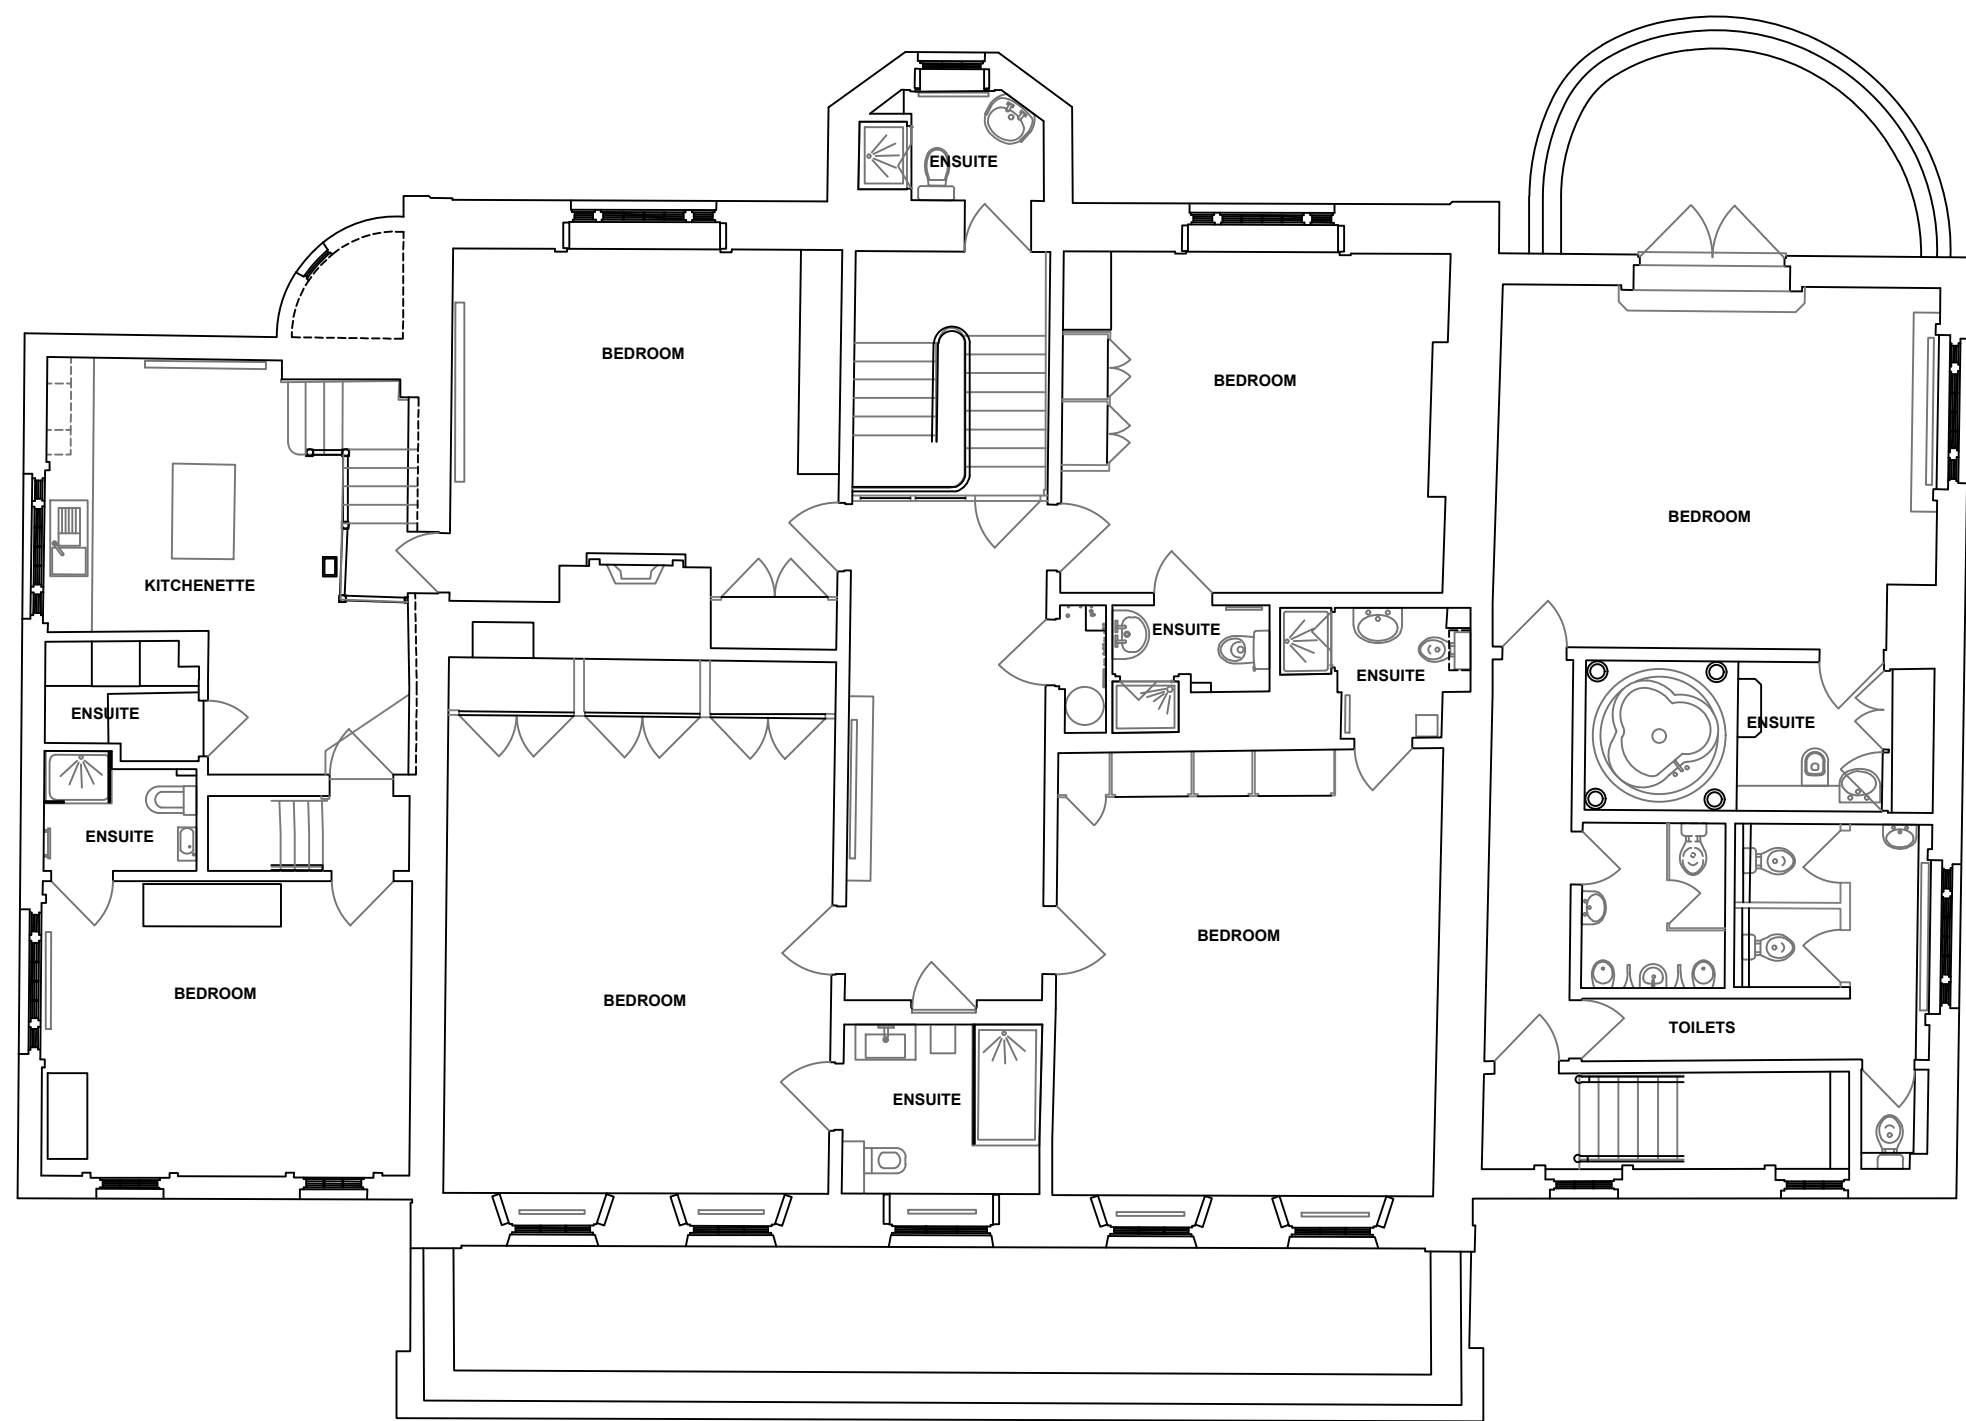

EXISTING FIRST FLOOR PLAN

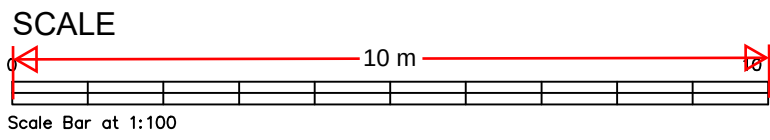

Revision	Date	Description

Status
PLANNING



design studio
priestfield stadium gillingham kent ME7 4DD
tel 01634 304700 fax 01634 850986
e mail: markcarter.associates@gmail.com

Client
MRS G DAY

Drawing Title
EXISTING FLOOR PLANS

Project Title
LITTLE HERMITAGE

Scale	Date	Drawn
1:100	JULY 25	MC

Drawing No	Rev
3570 - 002	A