




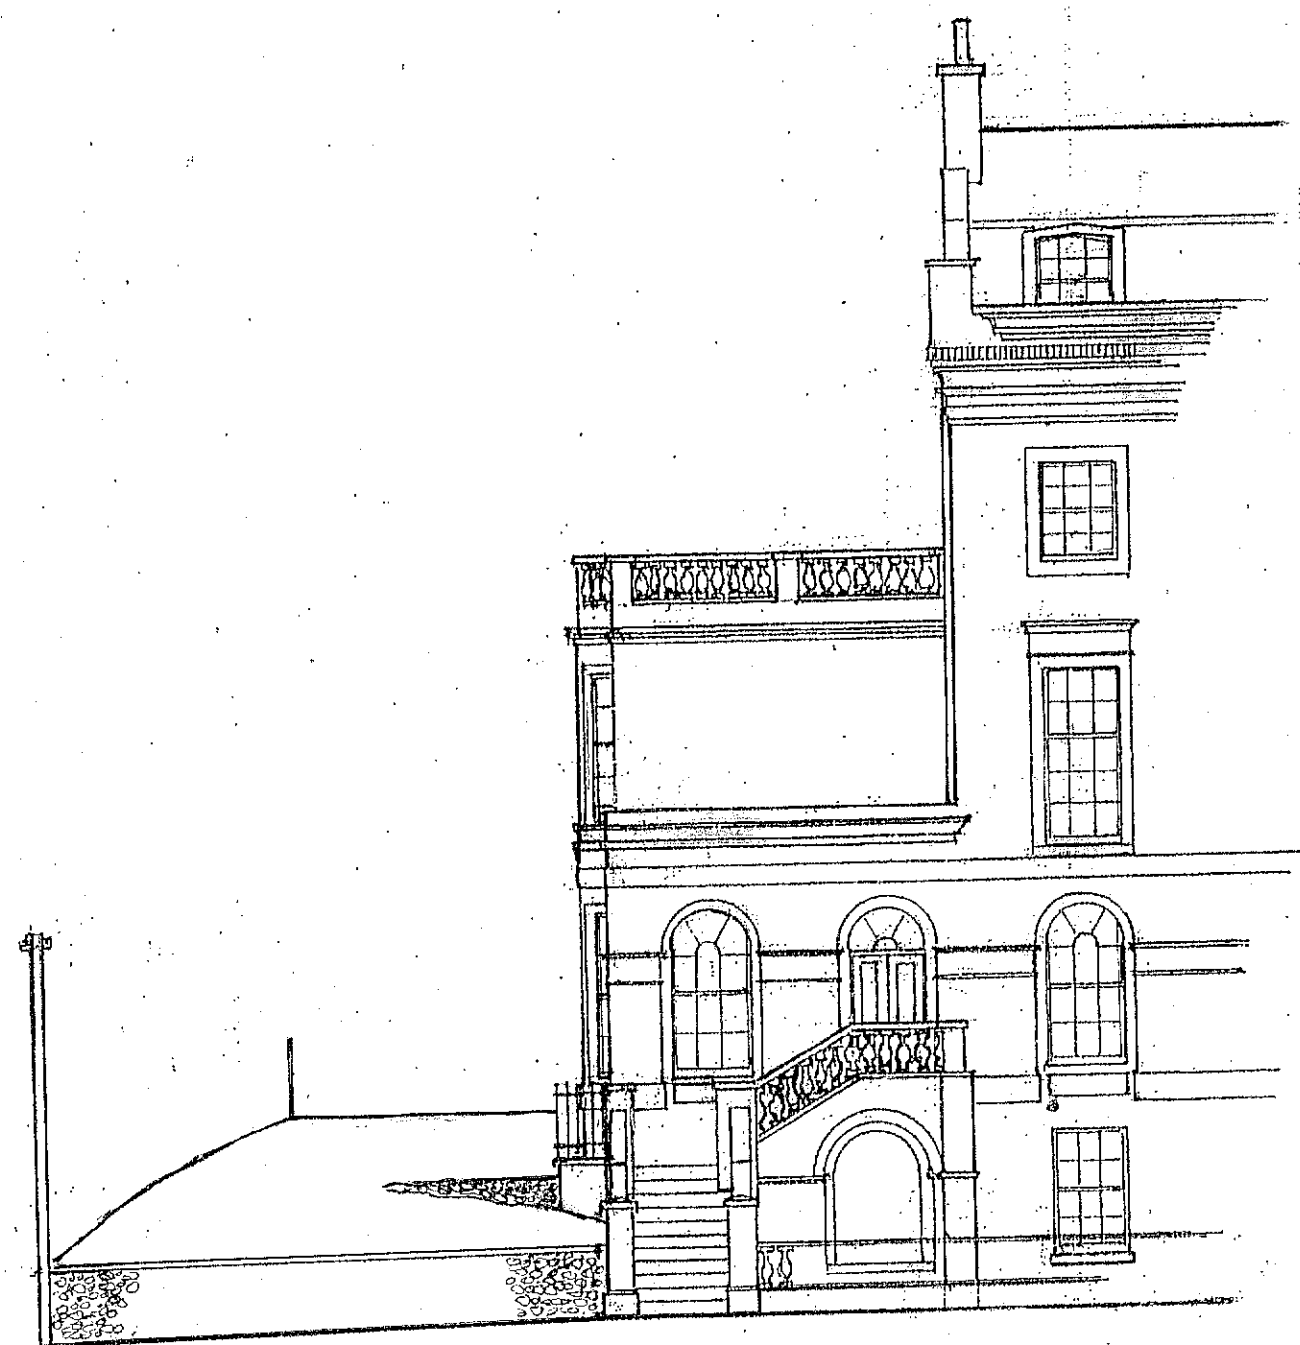


EXISTING FRONT ELEVATION

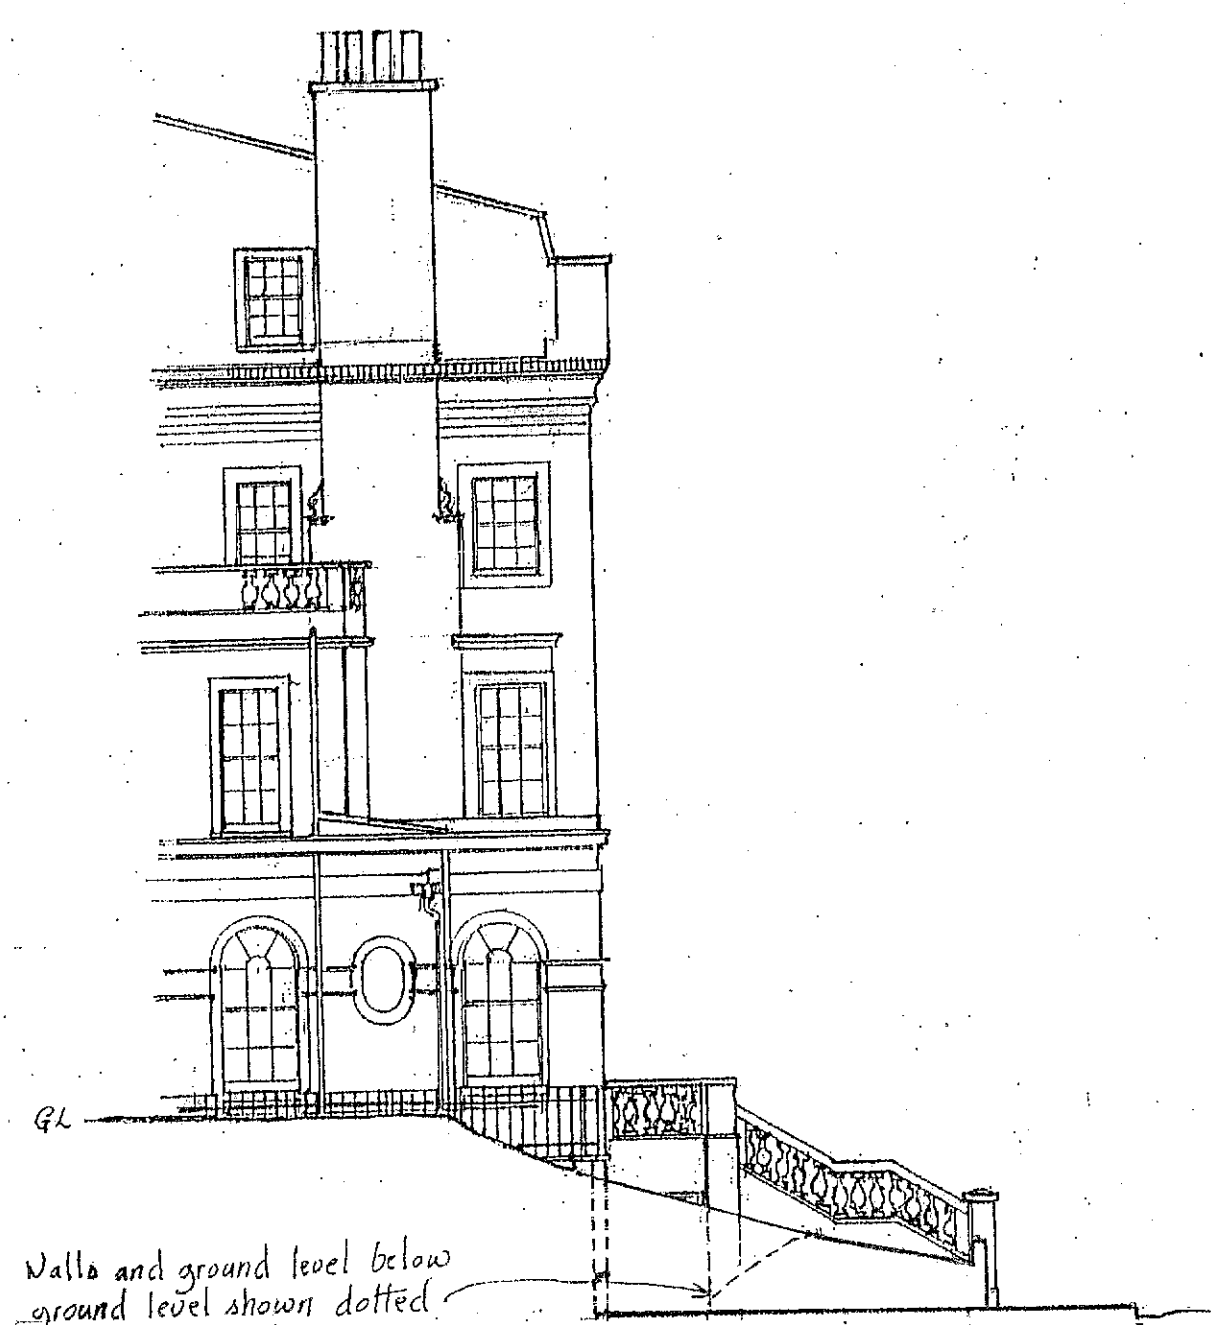

EXISTING SIDE ELEVATION

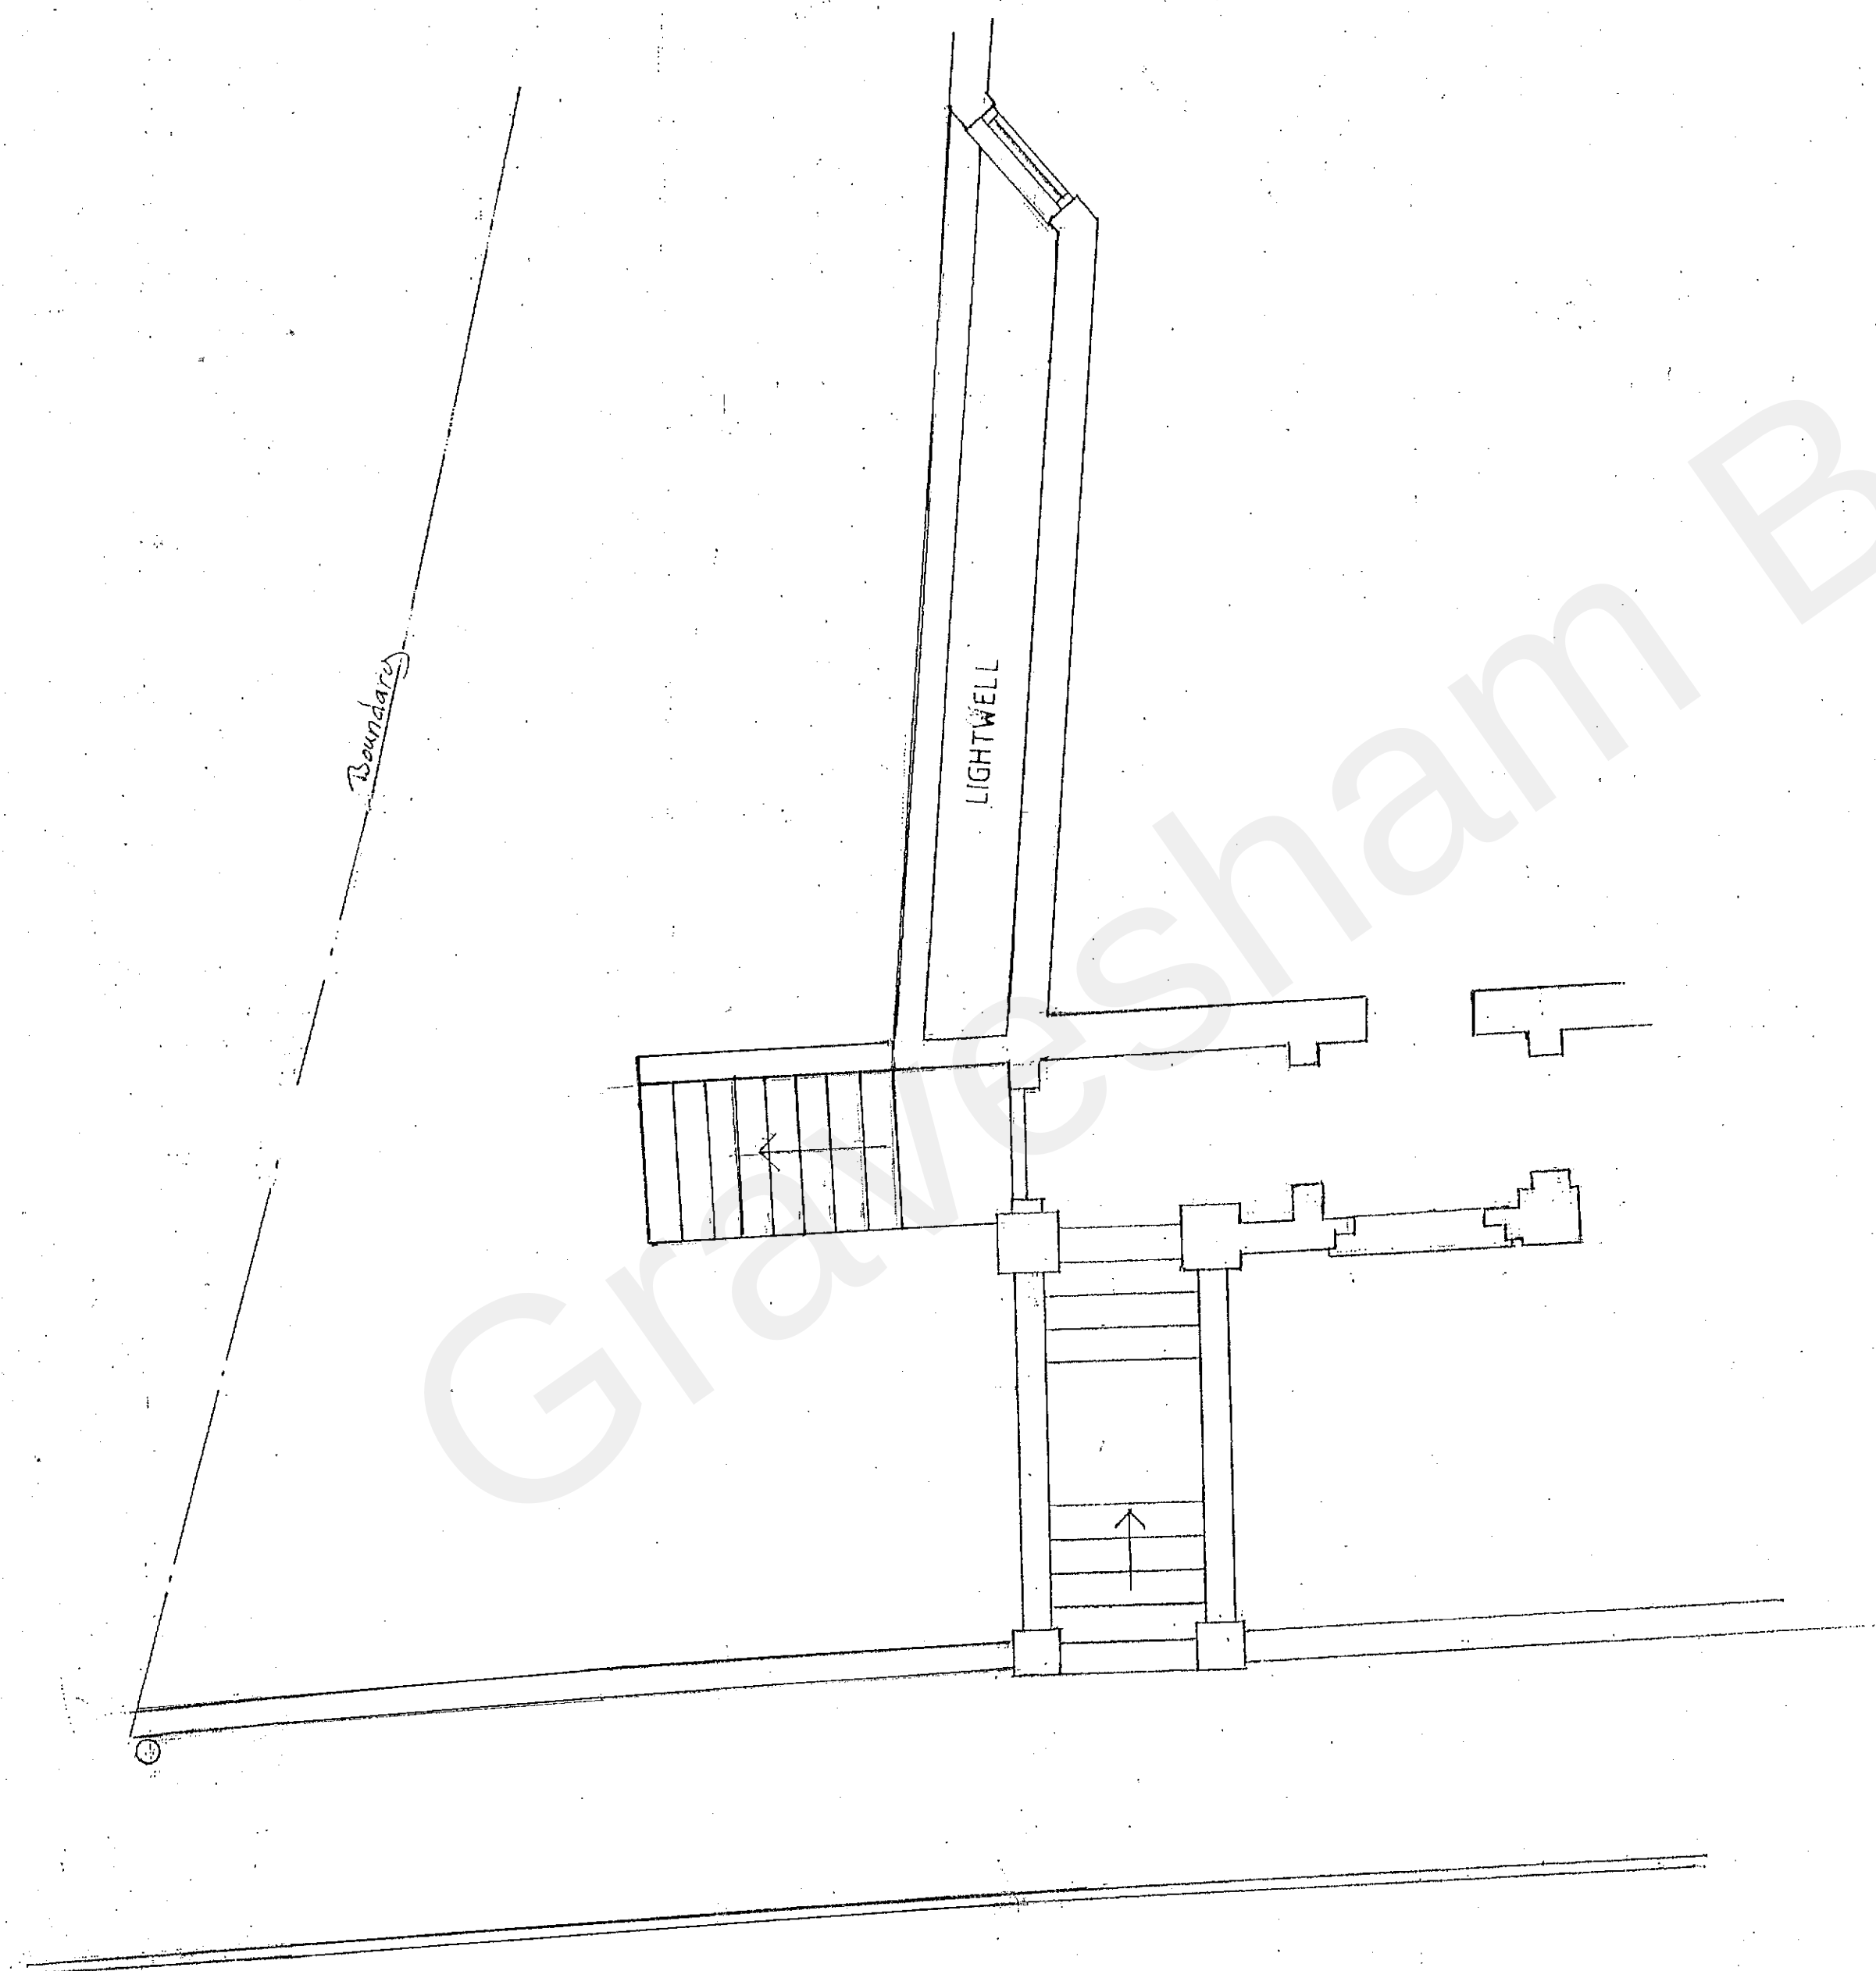

EXISTING GROUND FLOOR PLAN

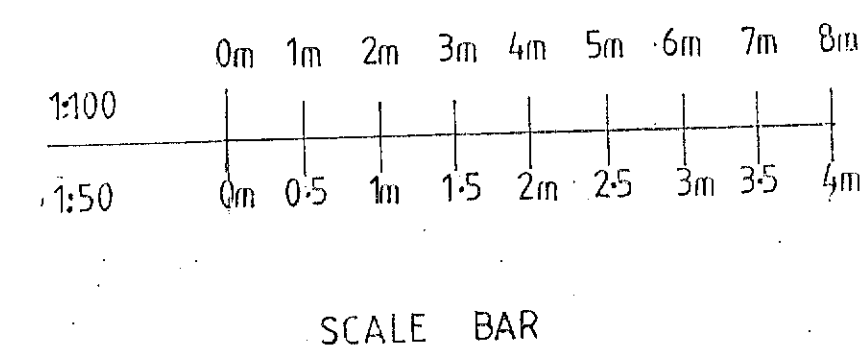

EXISTING PLAN AND ELEVATIONS.  
AT: 4 CONSTITUTION CRESCENT,  
SOUTH HILL ROAD,  
GRAVESEND,  
KENT. DA12 1JS.  
FOR: Mr R ALLEN.  
SCALES: 1:50, 1:100.  
DATE: FEBRUARY 2019.  
DRAWN: R P ERVIN.  
DRG No 2019-02-01

EXPLAN

RECEIVED  
21 SEP 2021

20211158