




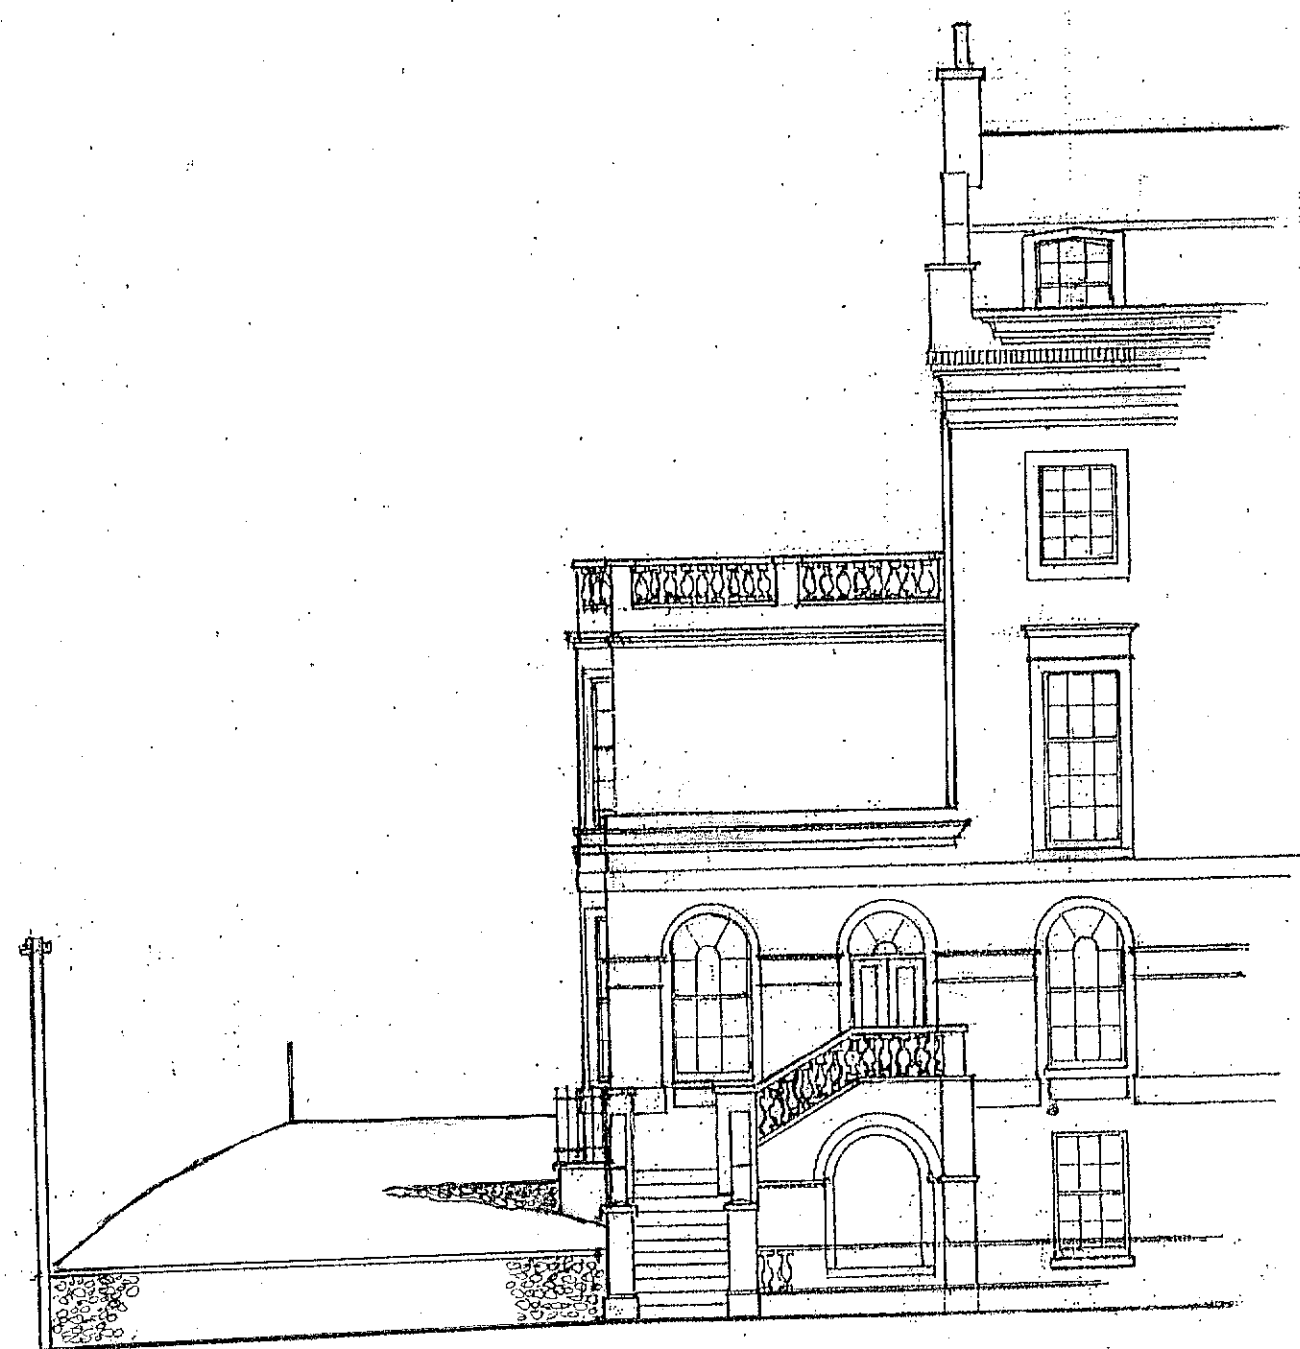


EXISTING FRONT ELEVATION

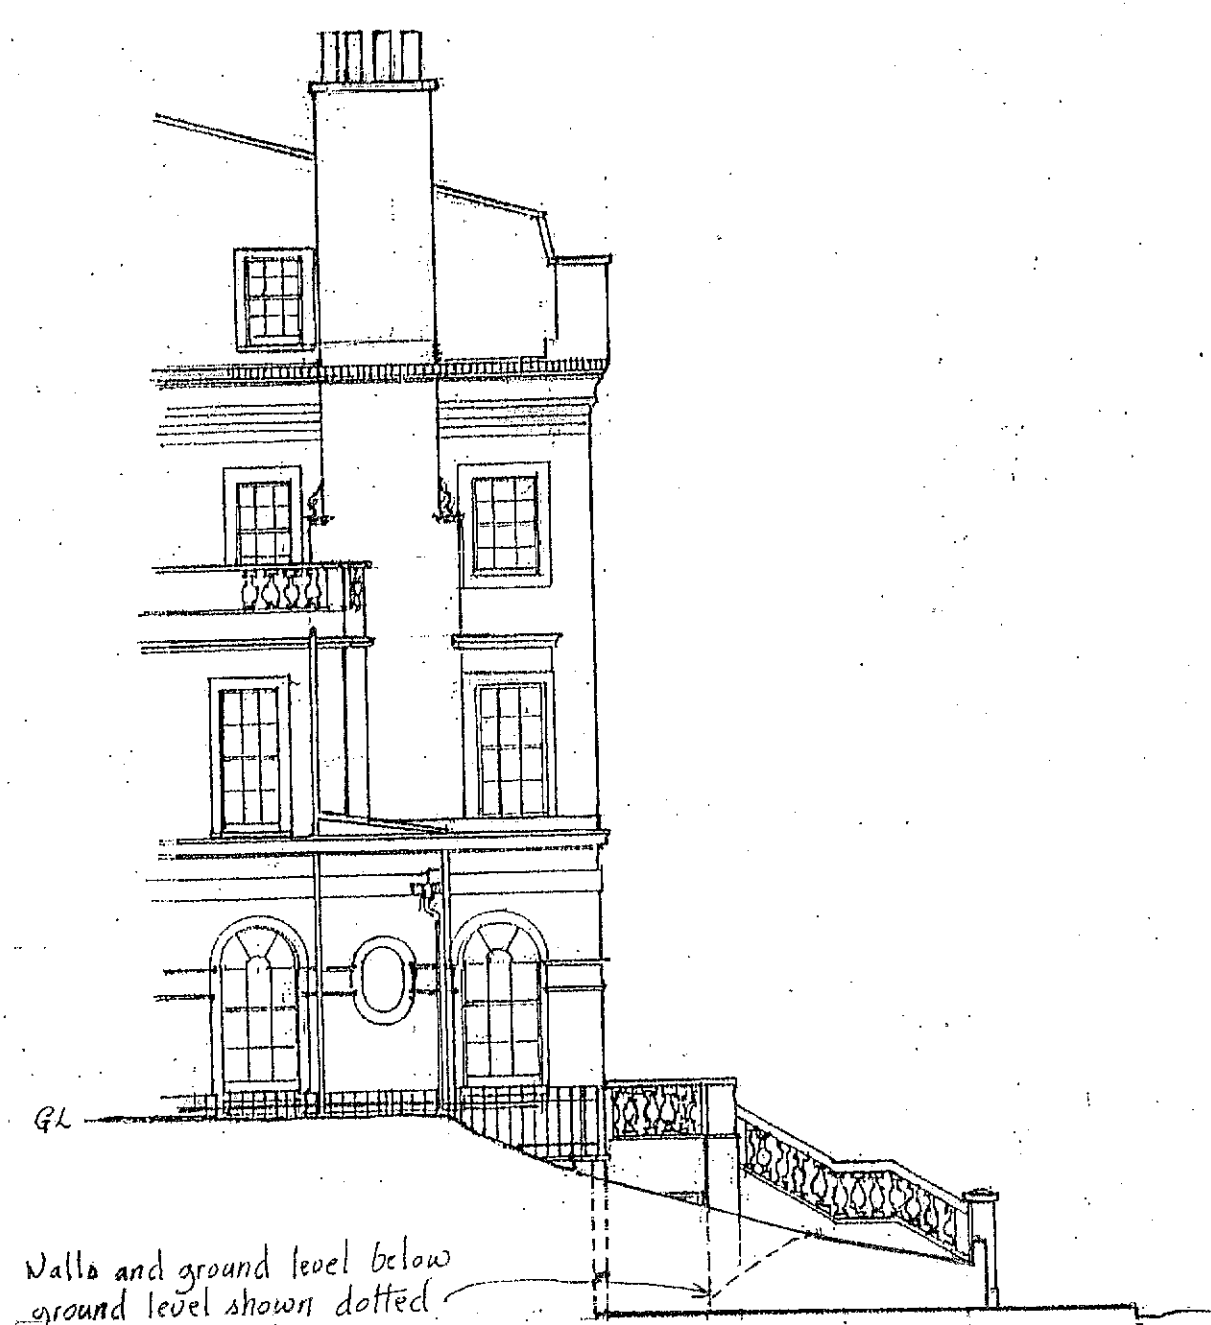

EXISTING SIDE ELEVATION

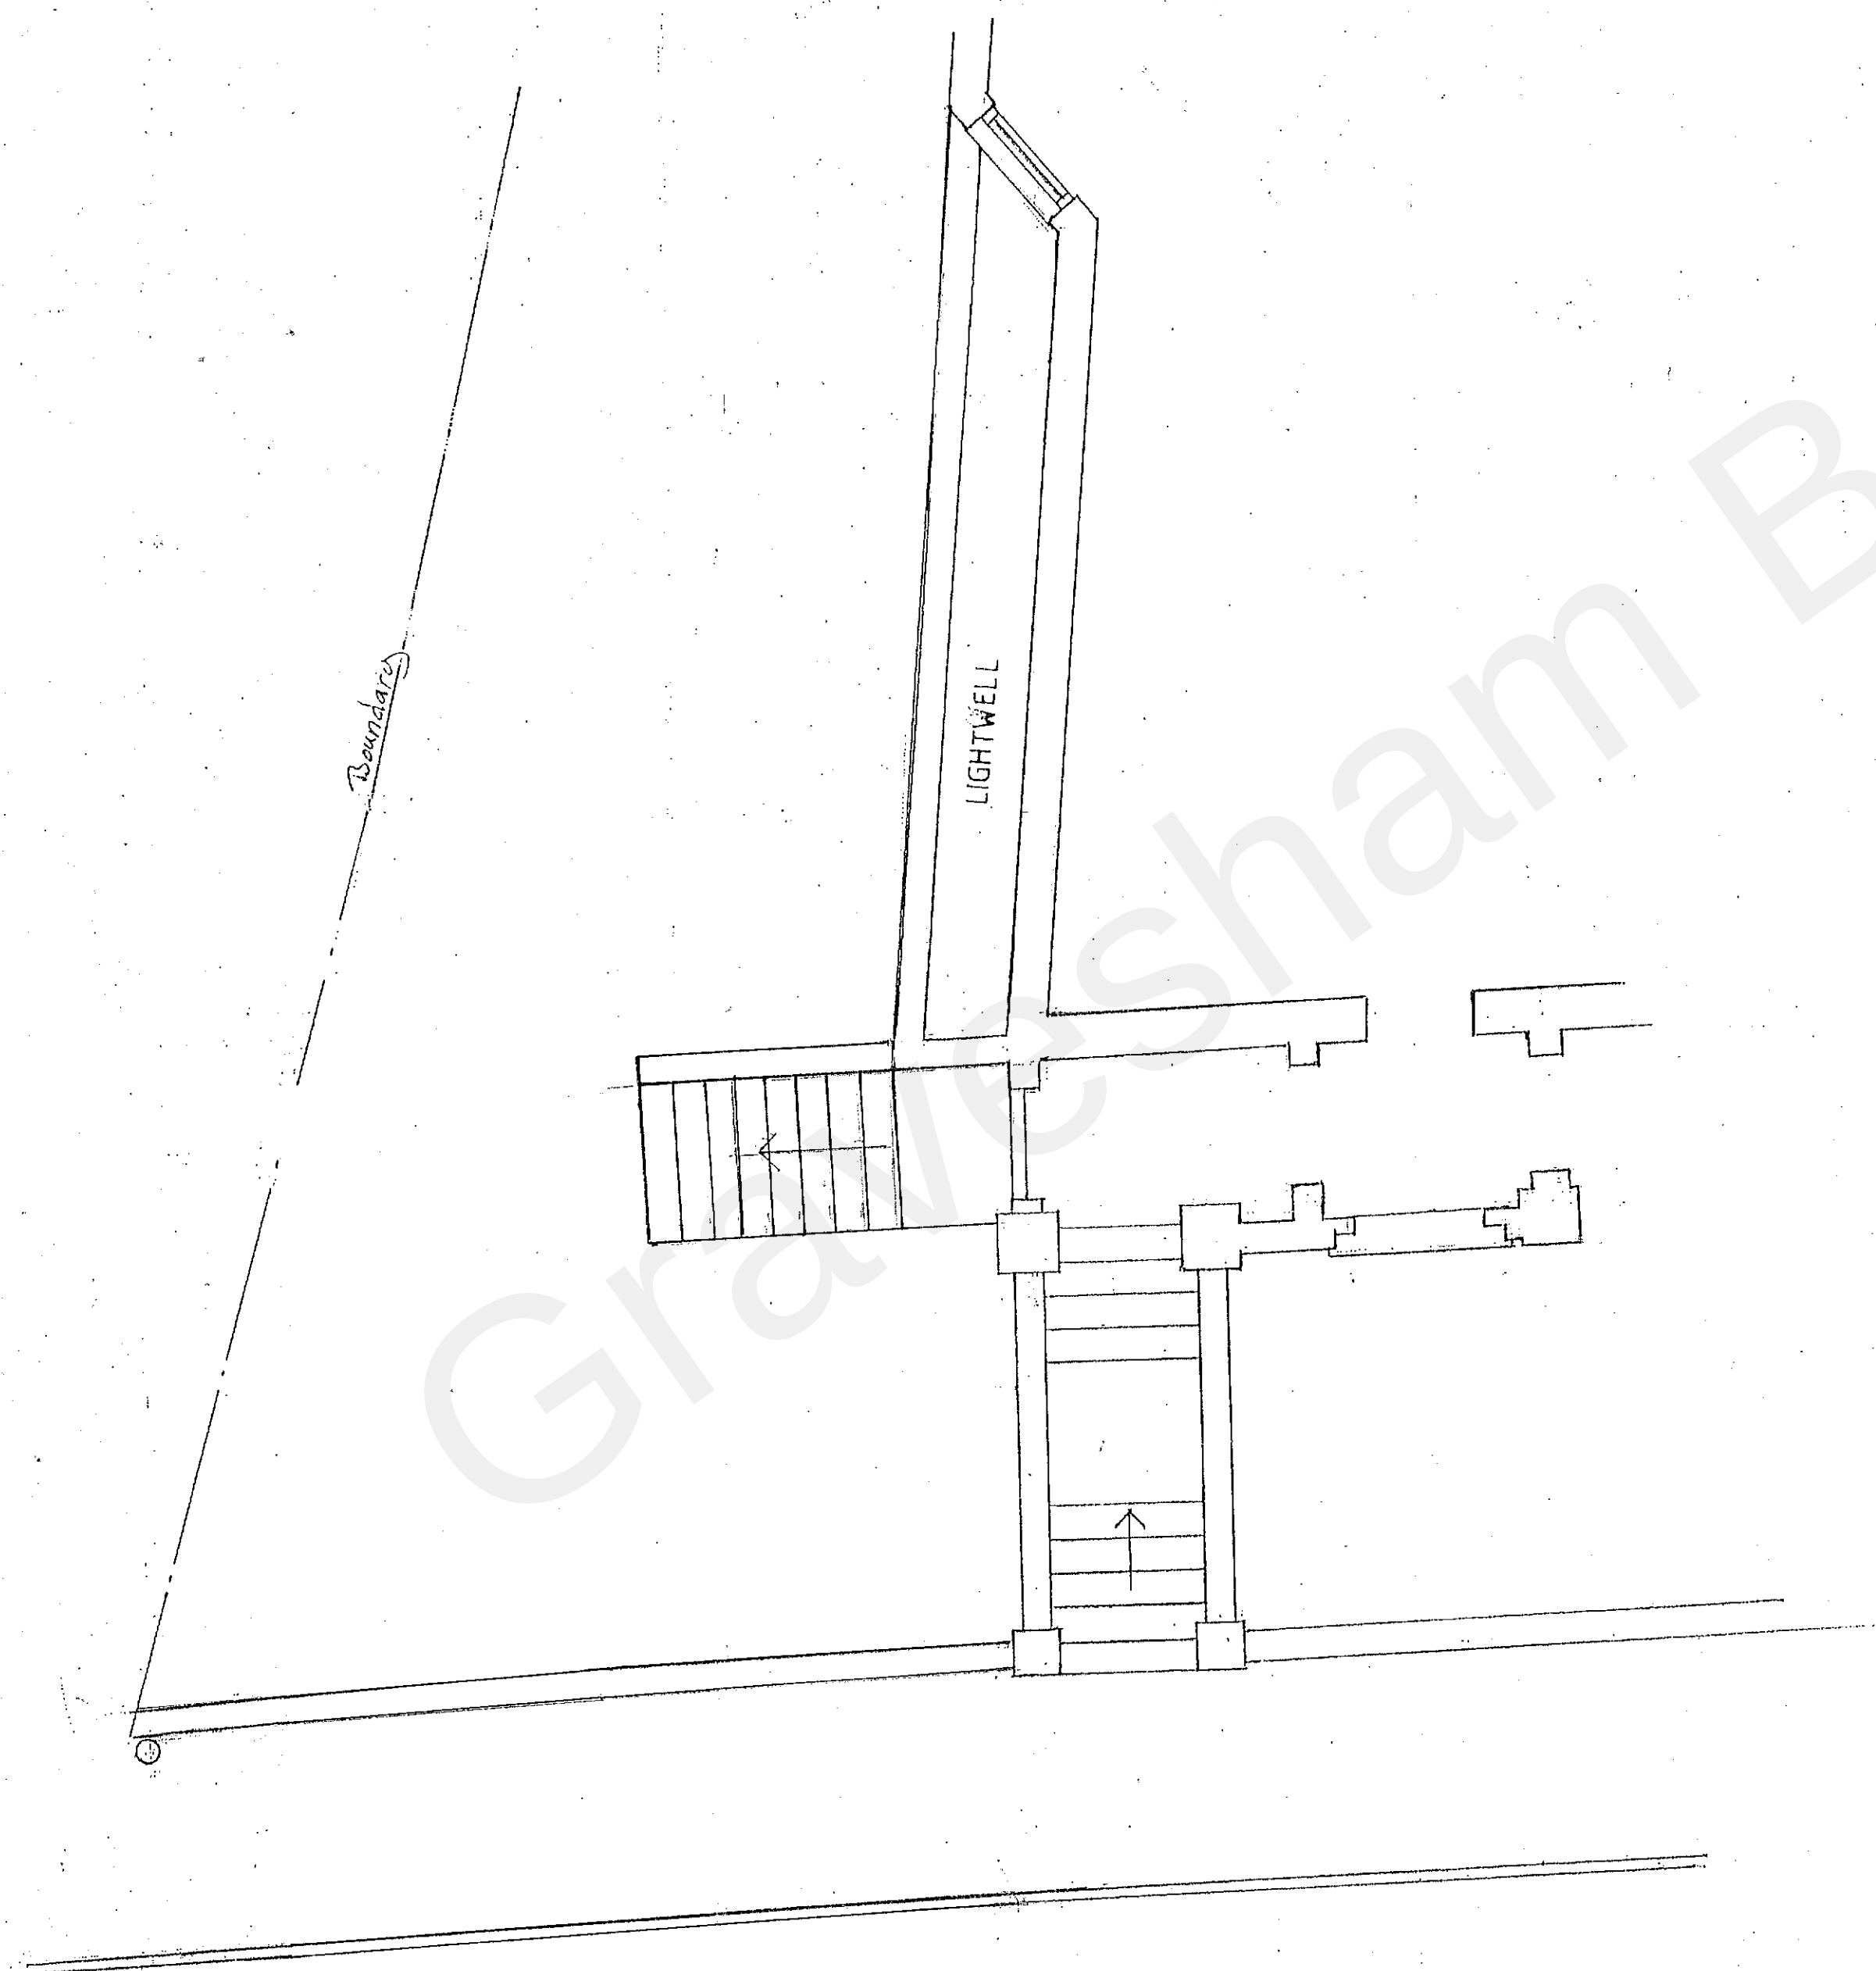

EXISTING GROUND FLOOR PLAN

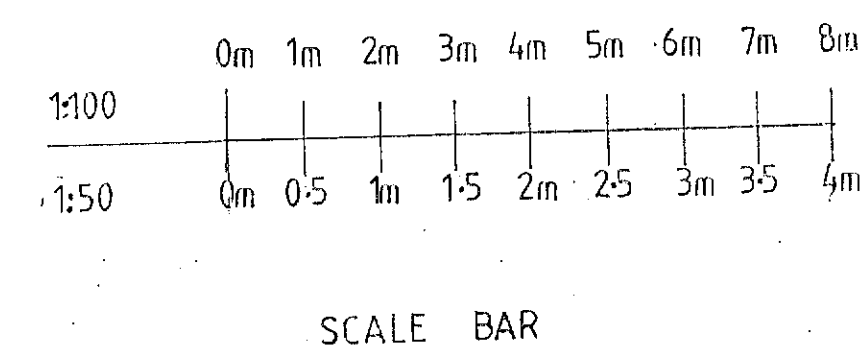

EXISTING PLAN AND ELEVATIONS.
AT: 4 CONSTITUTION CRESCENT,
SOUTH HILL ROAD,
GRAVESEND,
KENT. DA12 1JS.
FOR: Mr R ALLEN.
SCALES: 1:50, 1:100.
DATE: FEBRUARY 2019.
DRAWN: R P ERVIN.
DRG No 2019-02-01

EXPLAN

20211158

RECEIVED
21 SEP 2021