




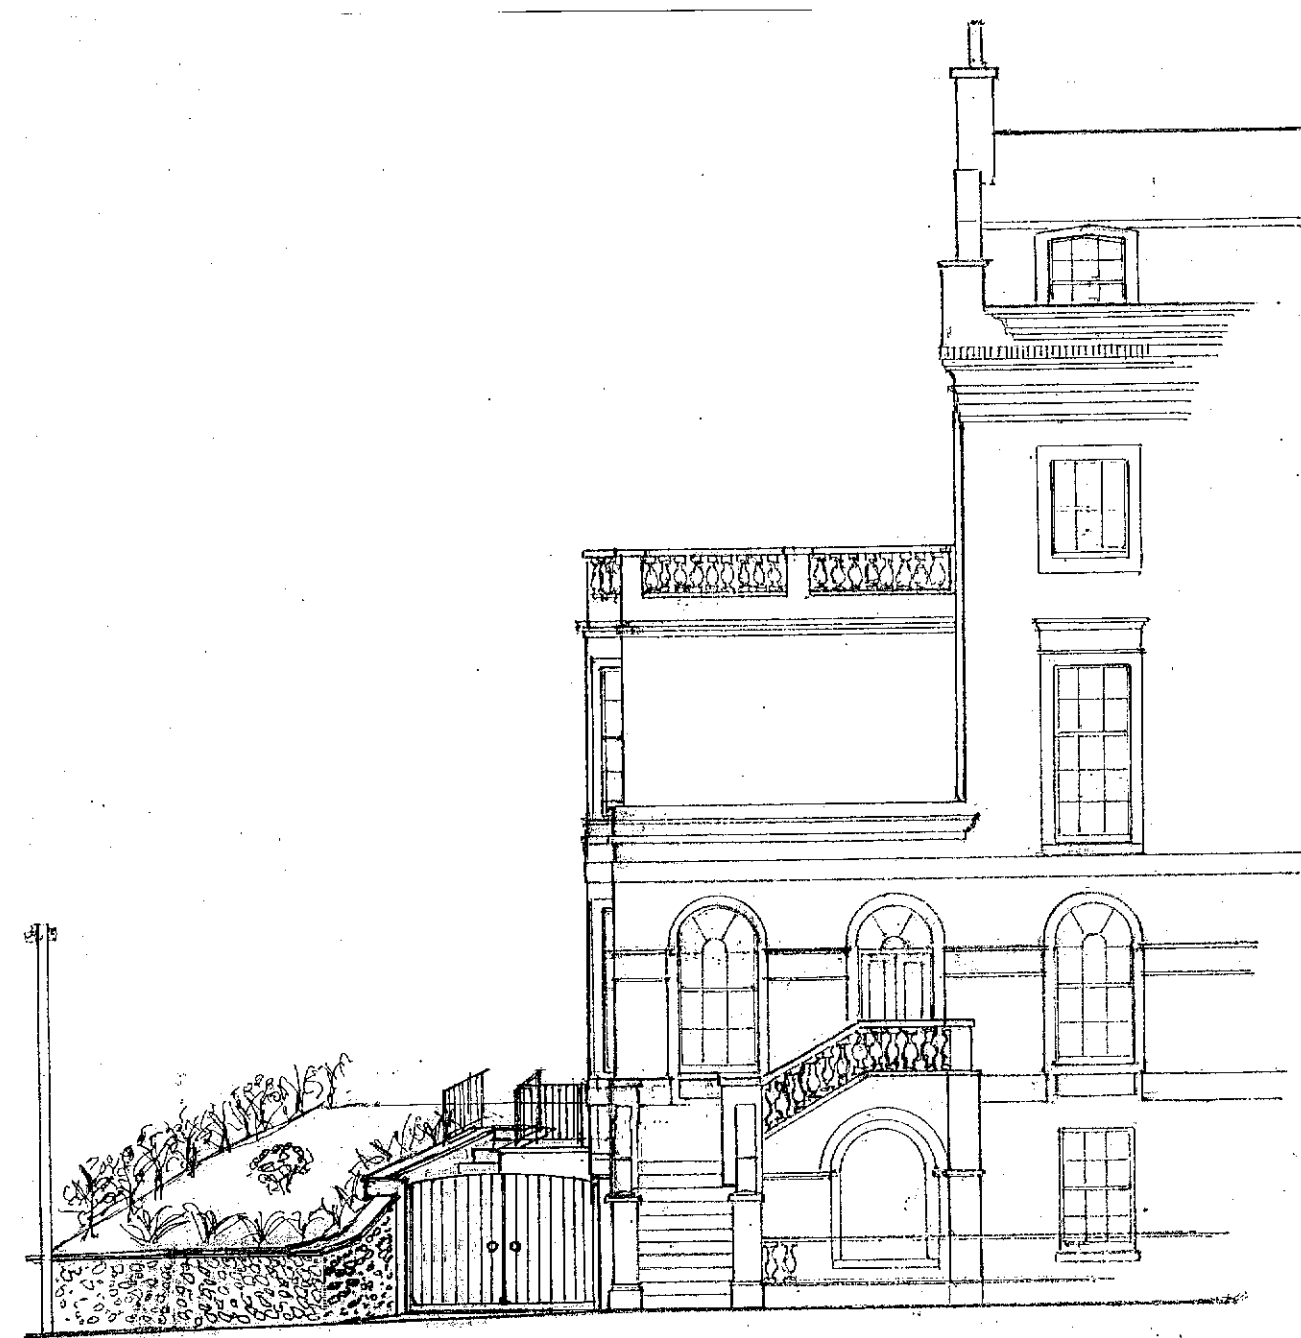


PROPOSED FRONT ELEVATION

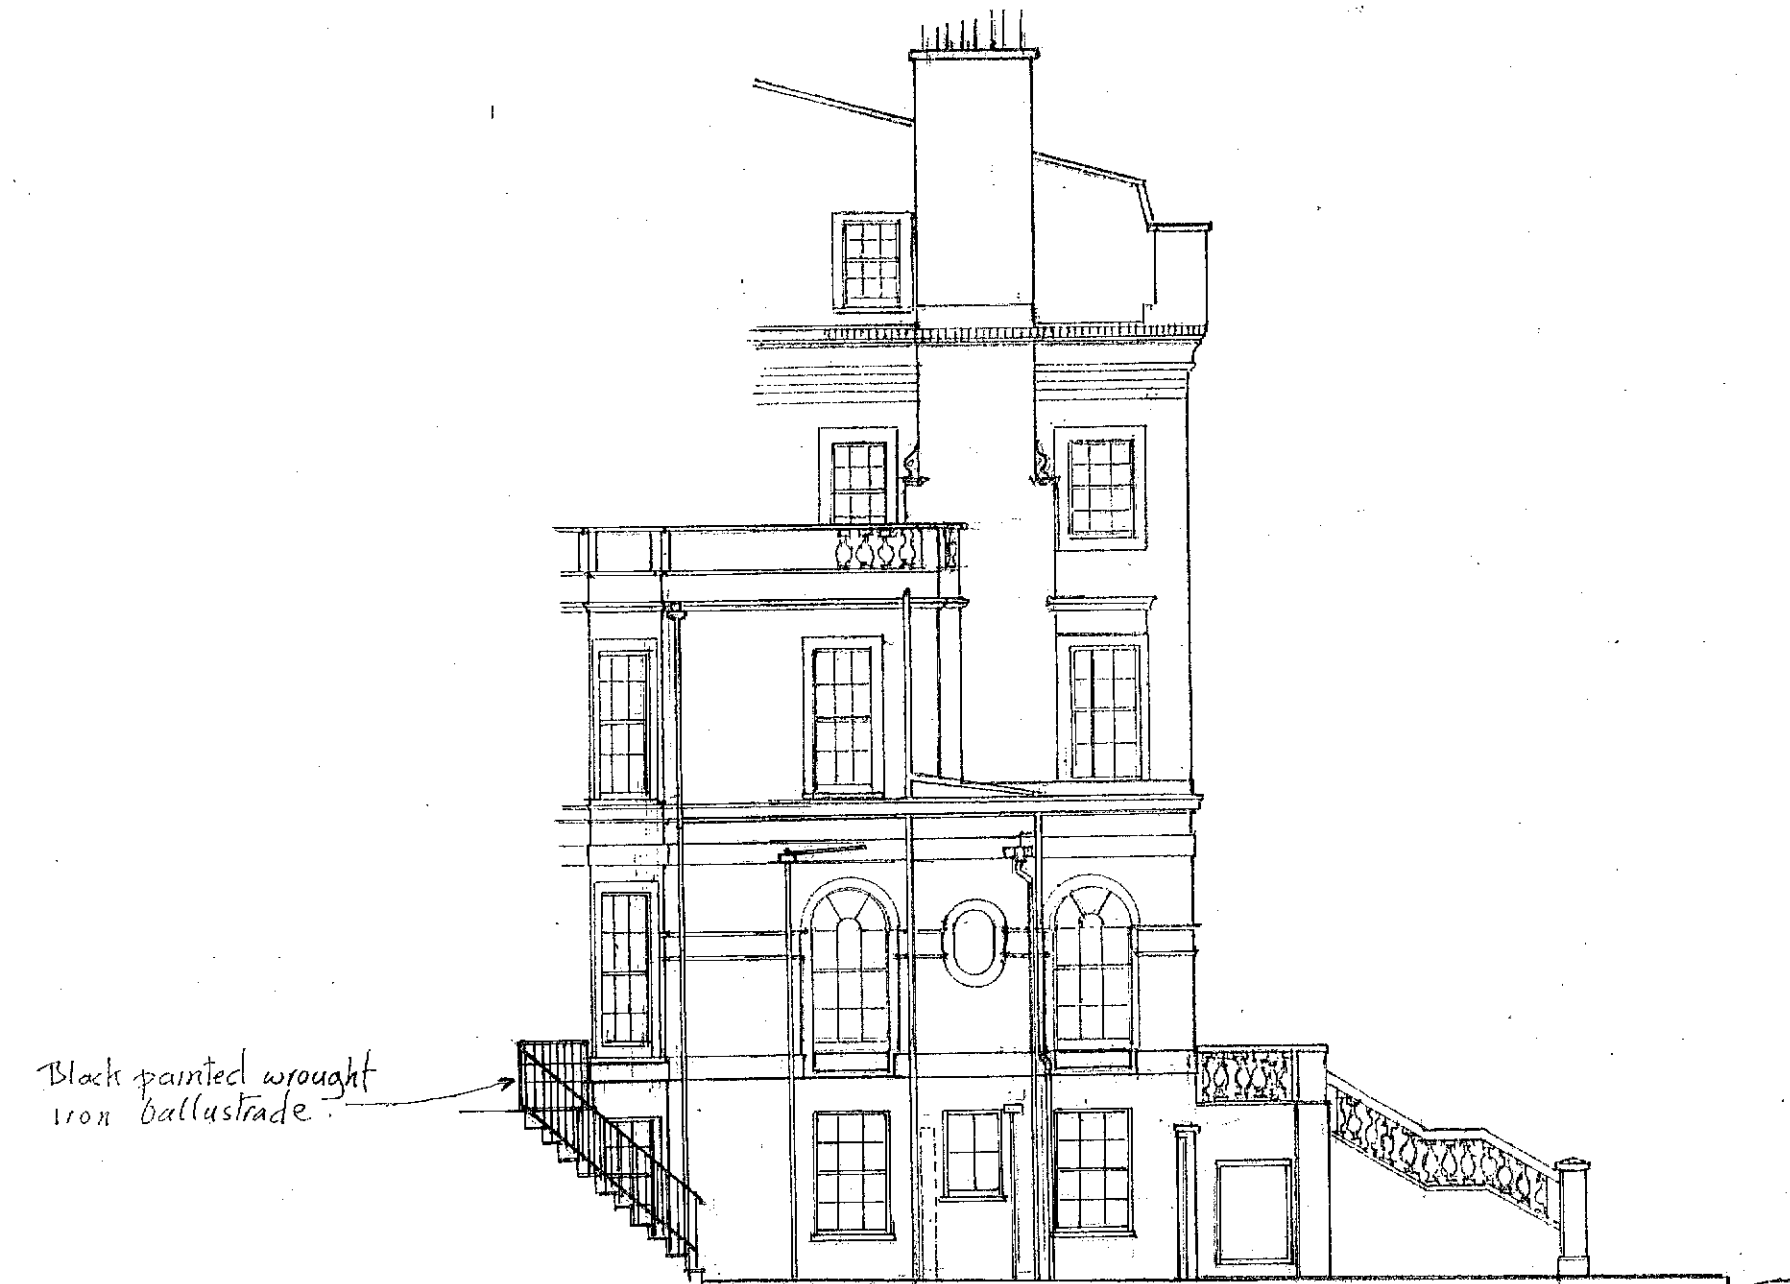


PROPOSED SIDE ELEVATION

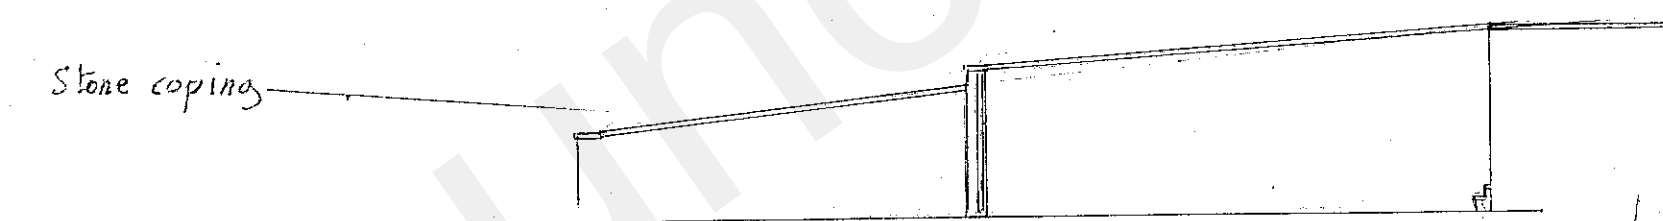

PROPOSED SIDE ELEVATION WITHIN CAR PARKING AREA

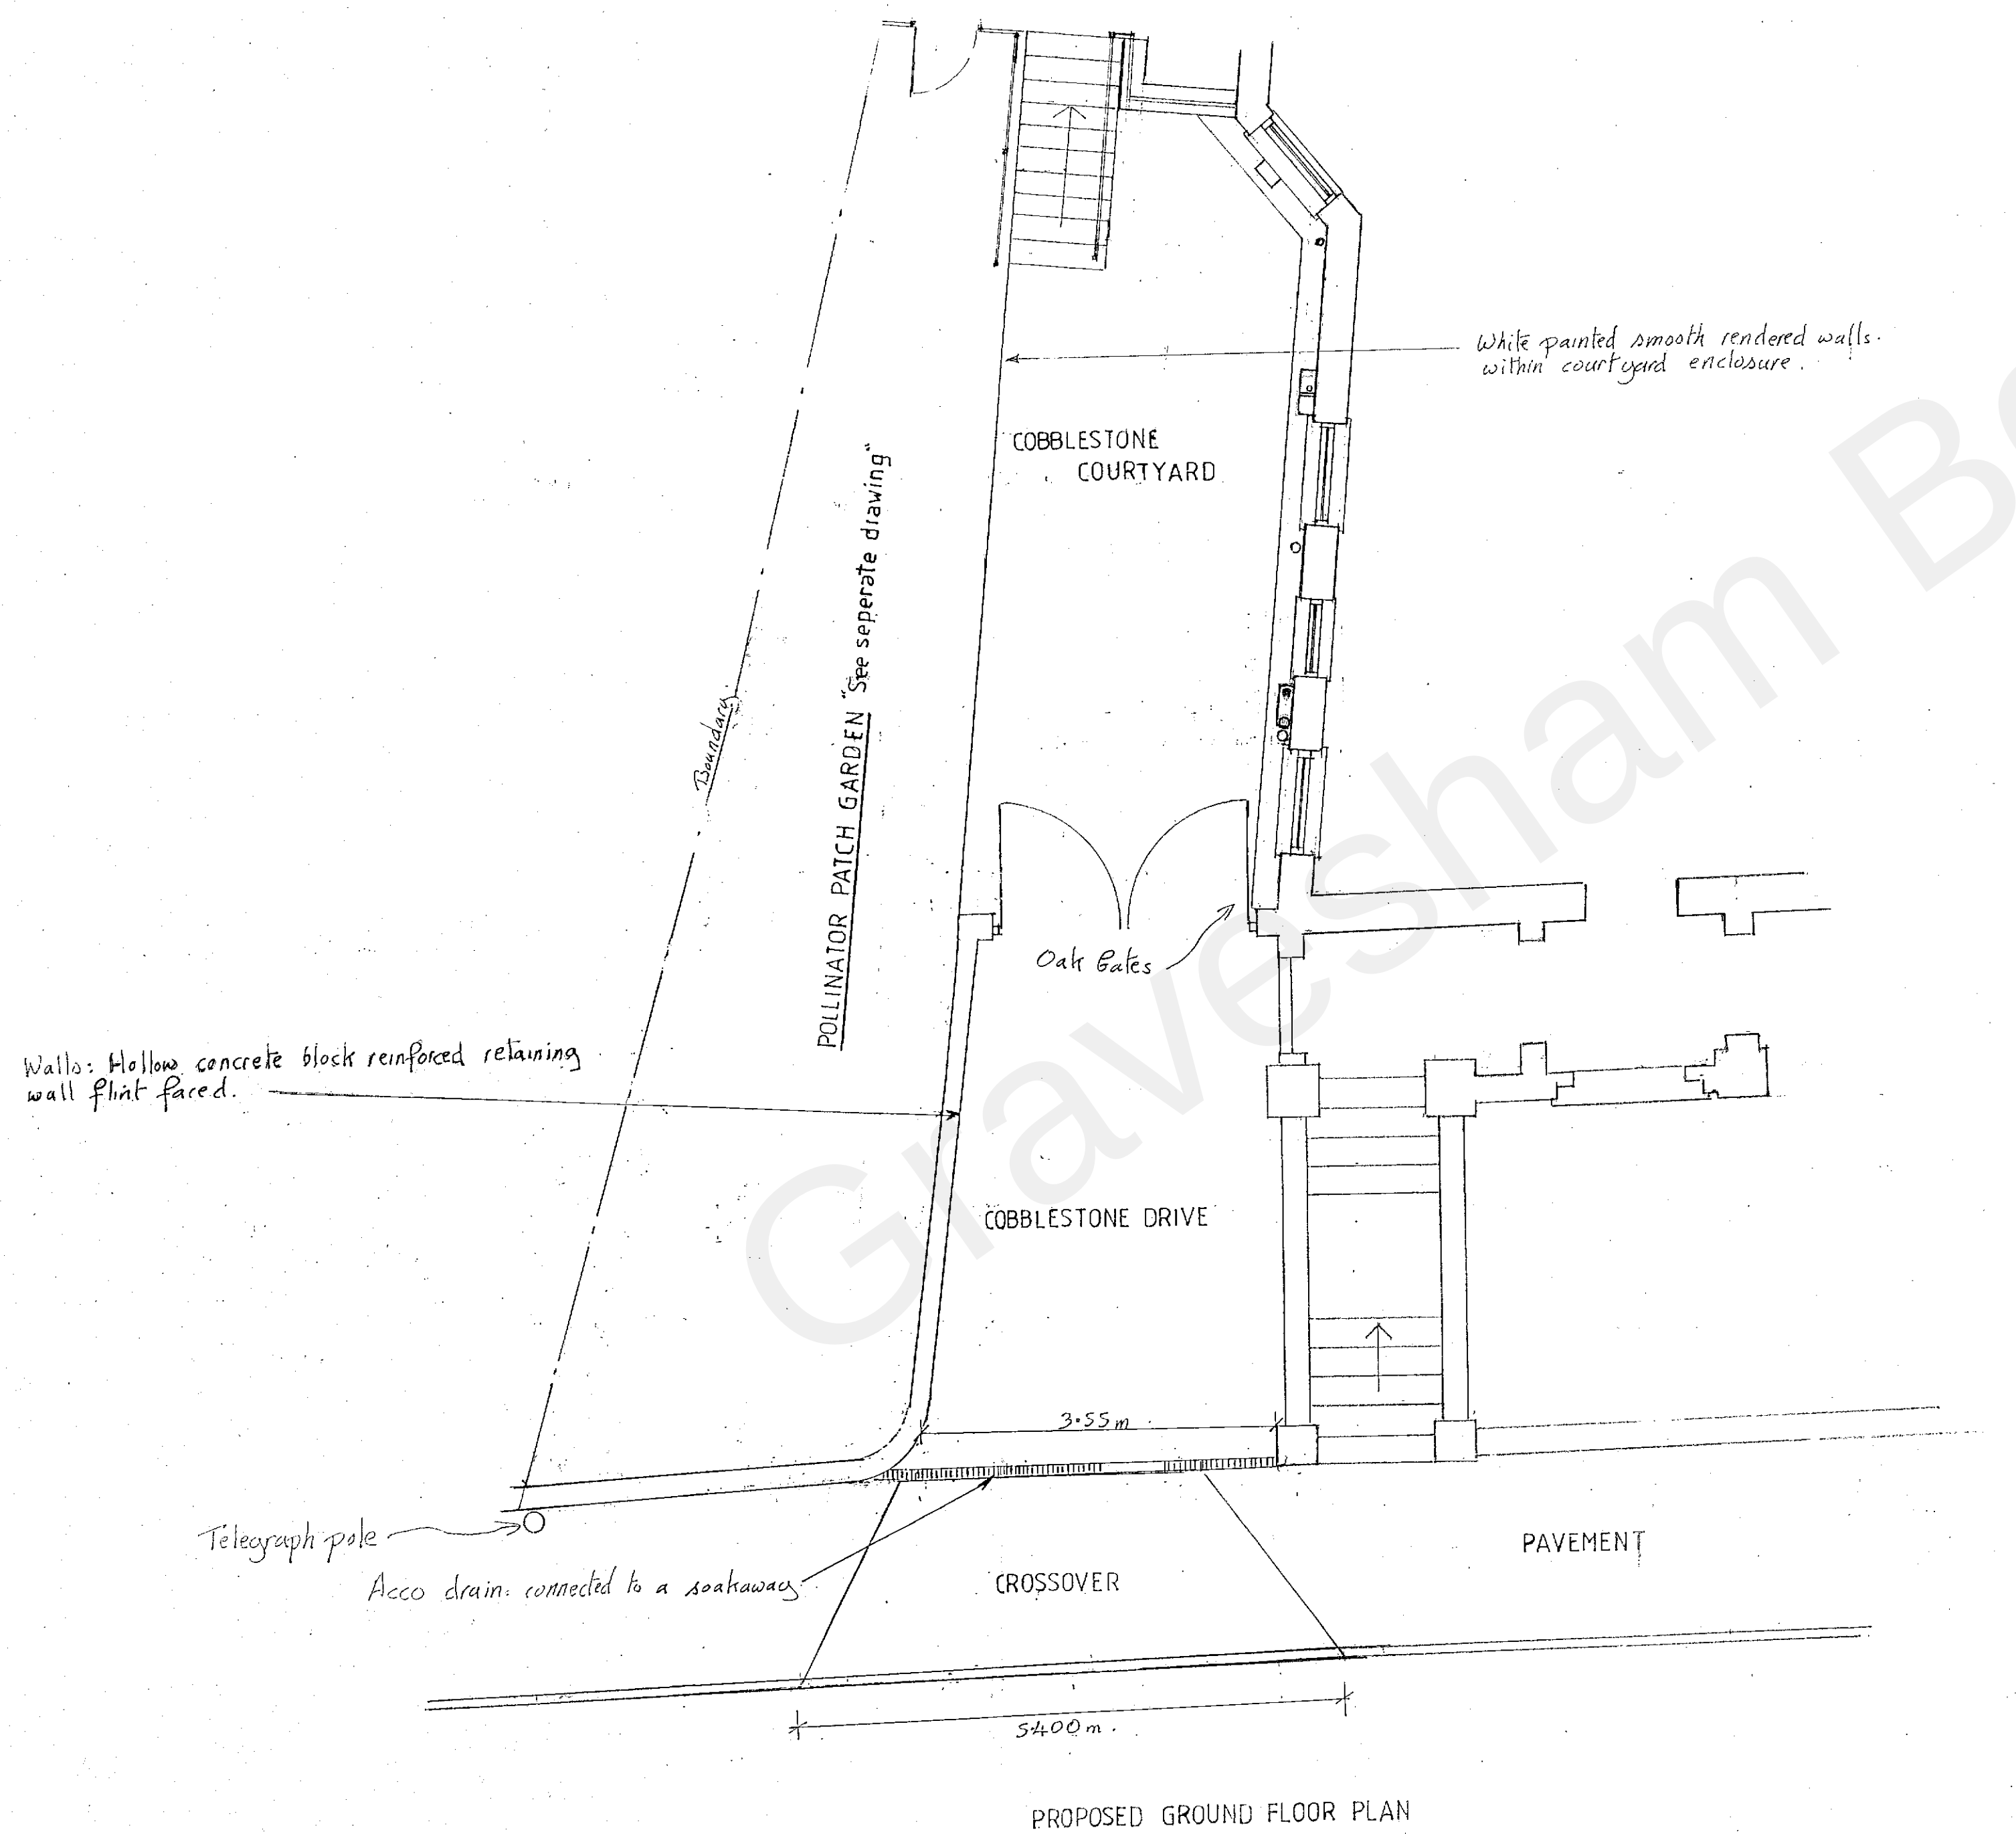

PROPOSED GROUND FLOOR PLAN

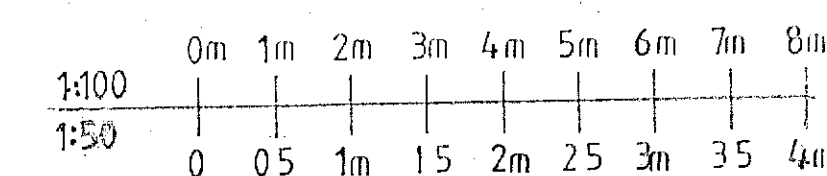

SCALE BAR

PROPOSED PLAN AND ELEVATIONS.
AT 4 CONSTITUTION CRESCENT,
SOUTH HILL ROAD,
GRAVESEND,
KENT. DA12 1JS.
SCALES: 1:50, 1:100
DRG No: 2019-02-02 A
REVISED: MAY 2021

PROPLAN

20211158

RECEIVED
21 SEP 2021