


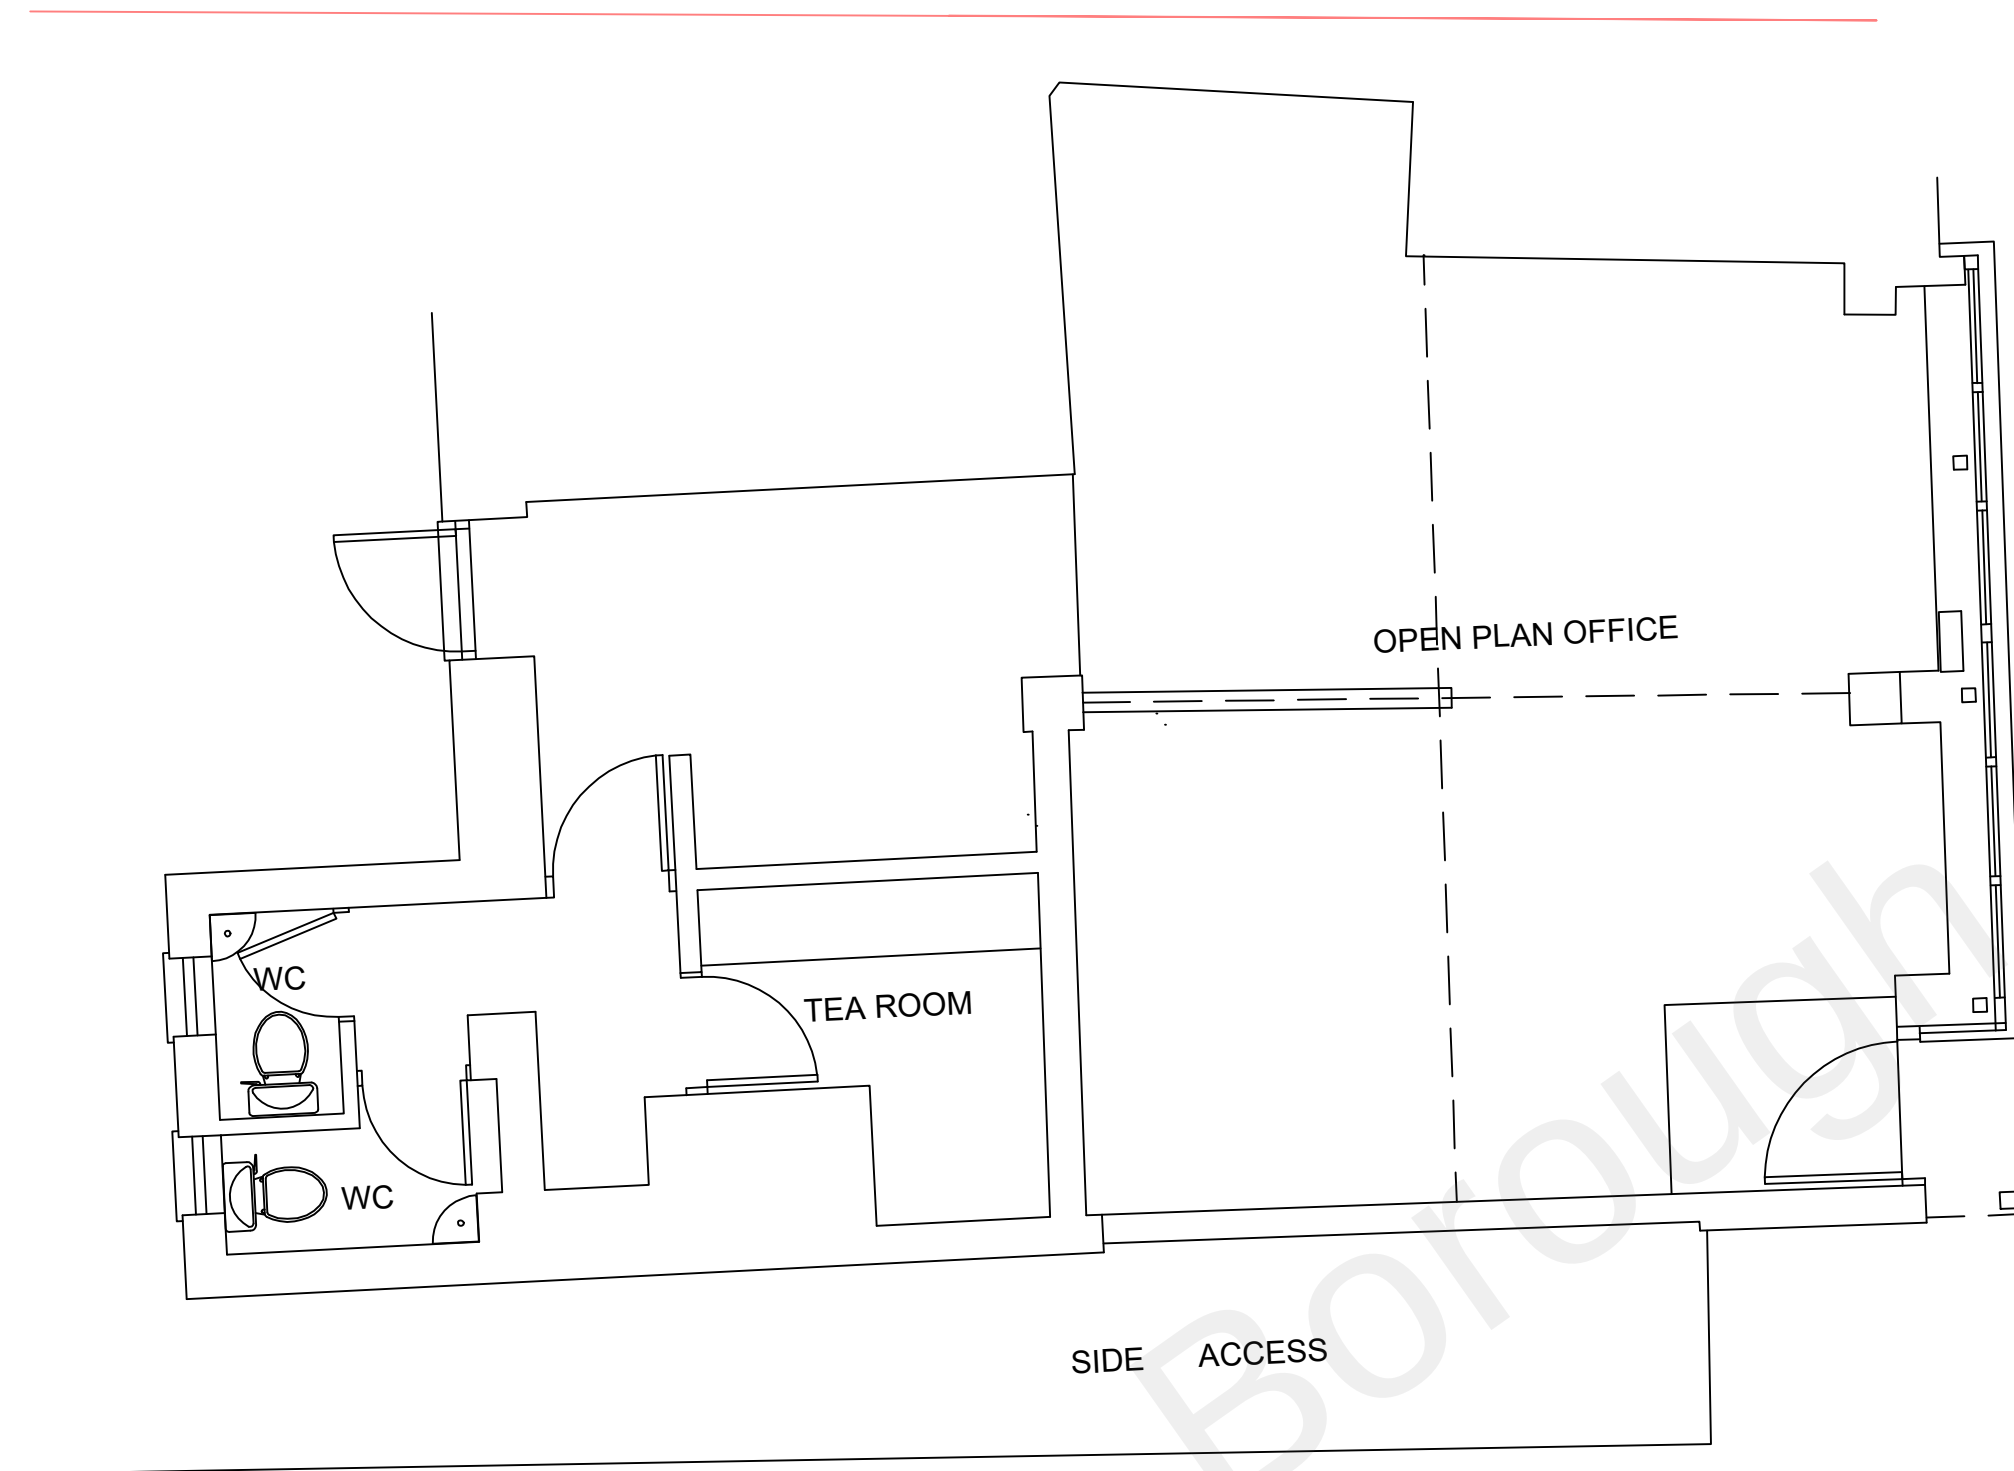

PROPOSED GROUND FLOOR PLAN



PROPOSED FRONT ELEVATION



PROPOSED REAR ELEVATION

Date	No	Revision
Penfold Project Services Epmarket, Wrotham Road, Meopham, Kent, DA13 0JH Telephone: 01474 816690 e-mail: apenfold448@btinternet.com		
Job Title: 24 THE HILL NORTHFLEET KENT DA11 9EU		
Dwg Title: PLANS & ELEVATIONS AS PROPOSED		
Scale:	1:50 @ A2	
Dwg No.:	02	
Date:	October 2021	