



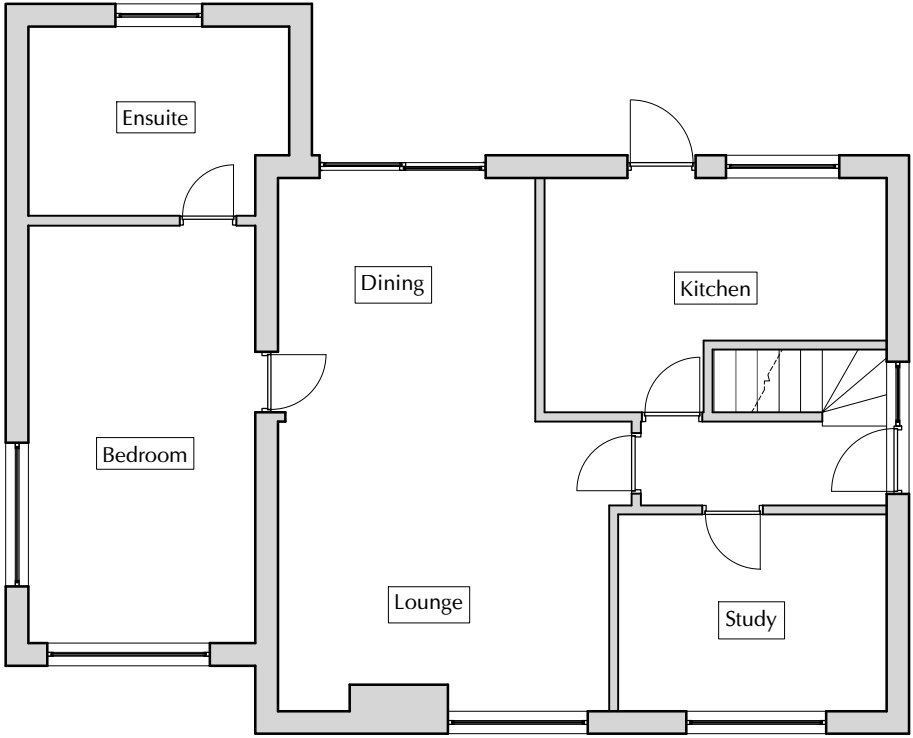

Existing Ground Floor
Scale 1:100

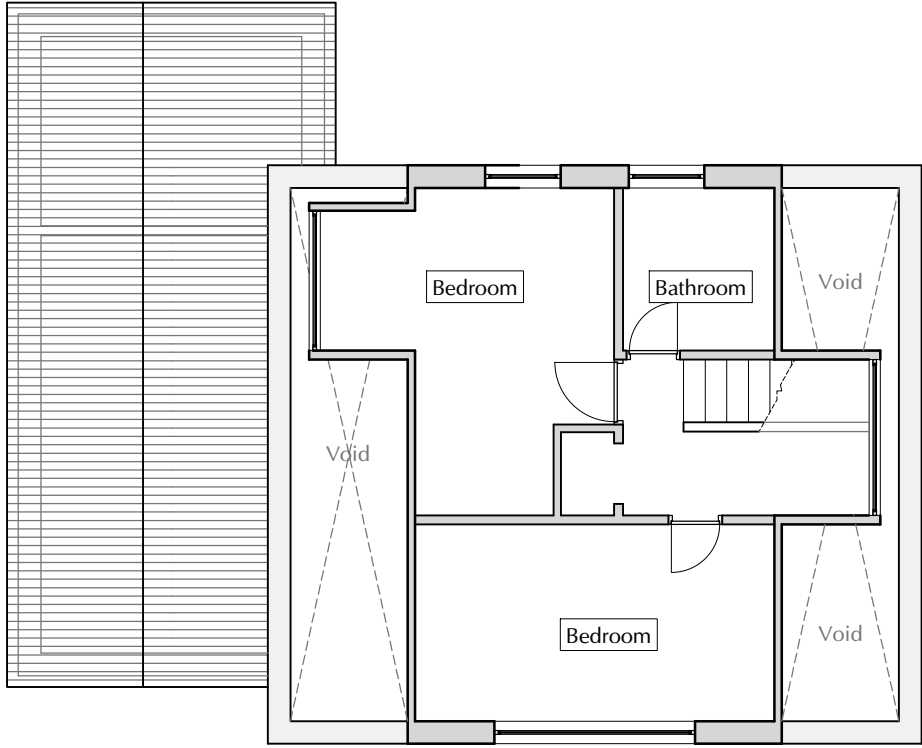

Existing 1st Floor Plan
Scale 1:100



NOTES

Legal Info
1. ©RDA Consultant Architects. Drawing not for construction. Do not scale from this drawing in either paper or digital form. Use written dimensions only. All dimensions are given in millimeters unless otherwise stated.
2. All survey information by others. Check all dimensions on site. Site boundaries to be confirmed by client solicitors with reference to title deeds.
3. This drawing is intended for use by the commissioning client only. RDA do not assume any liability to any third party for the information herein.

REVISIONS	00/00/00	XX
-	First Issue	

JOB TITLE			
1 Cheyne Walk, Meopham Gravesend, DA13 0PF			
DWG TITLE			
Existing Floor Plans			
DATE	BY	CHECKED BY	
29/08/23	EJD	RND	A3
DWG NO.	REV.	STATUS	
M105 02 001		Planning	