


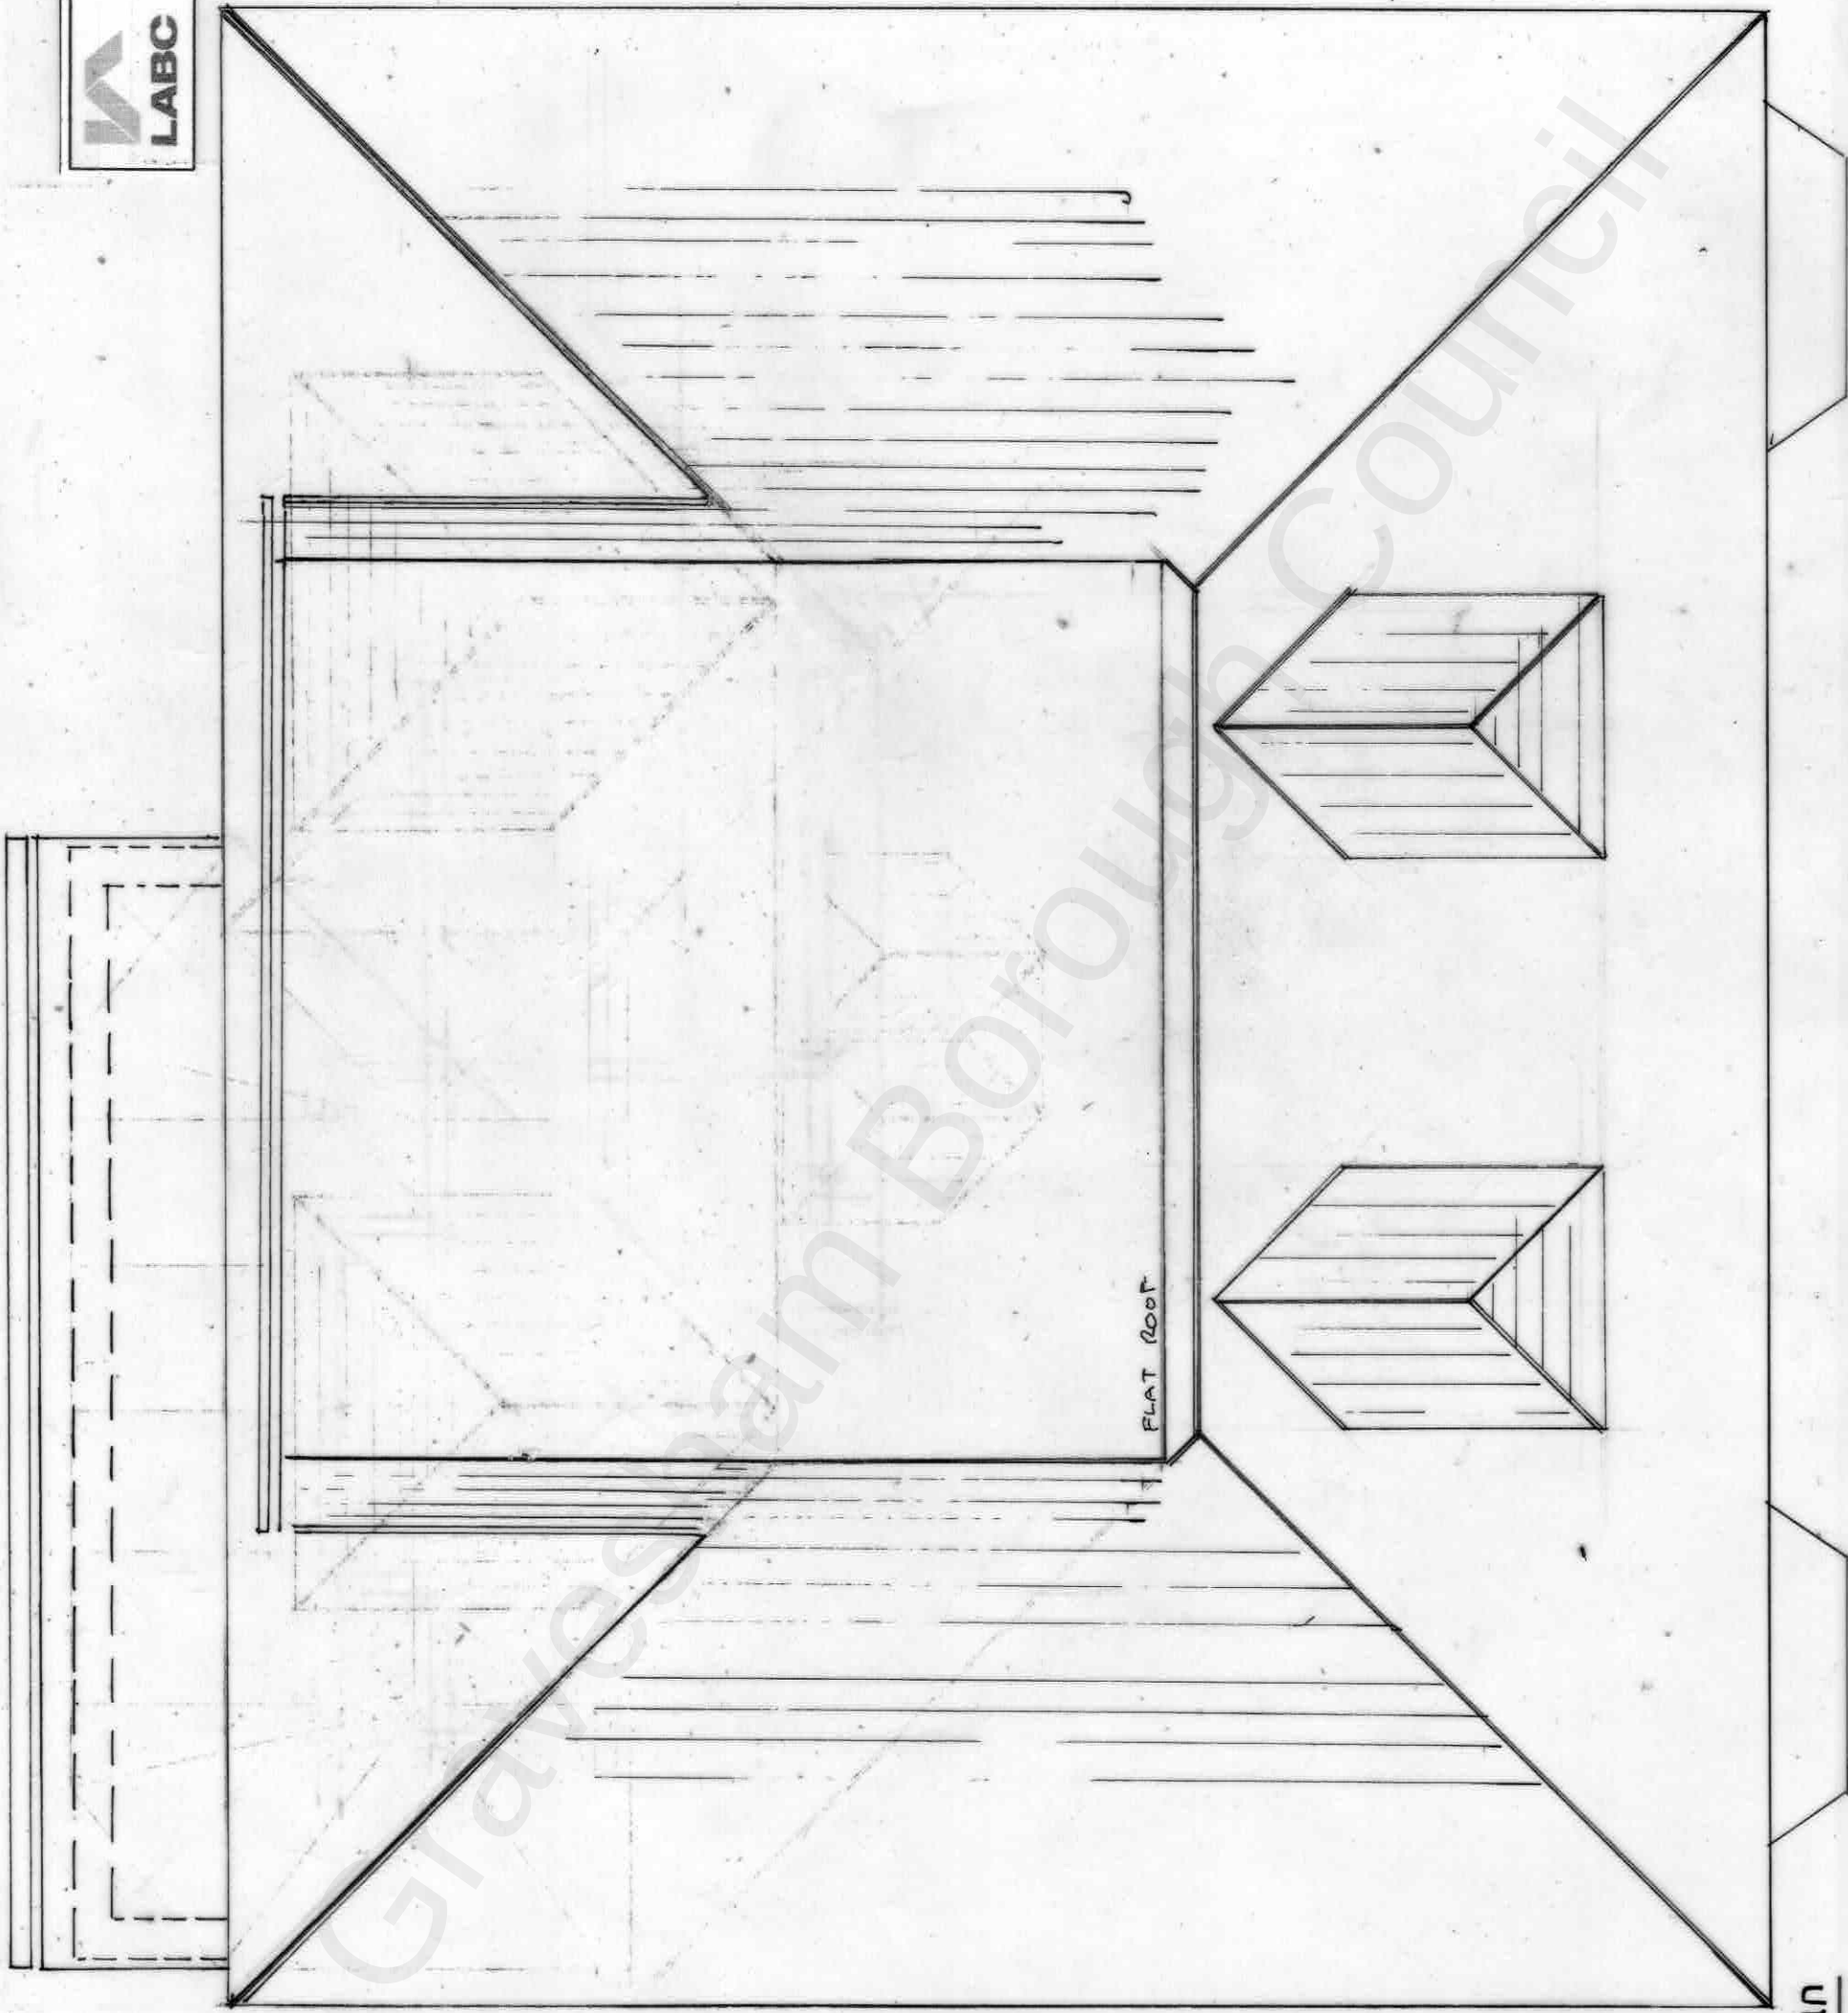

Roof Plan



WESTLEIGH DESIGN		SCALE 1:50 	PROPOSED SINGLE STOREY REAR EXTENSION, INTERNAL ALTERATIONS AND ROOMS IN THE ROOF INCORP. LARGE REAR DORMER
			MR R SINGH 10 WINDSOR ROAD GRAVESEND DA12 5BN 1:50 @ A3 140722/3 OF 5 80M ² PROPOSED REVISED ROOF PLAN