


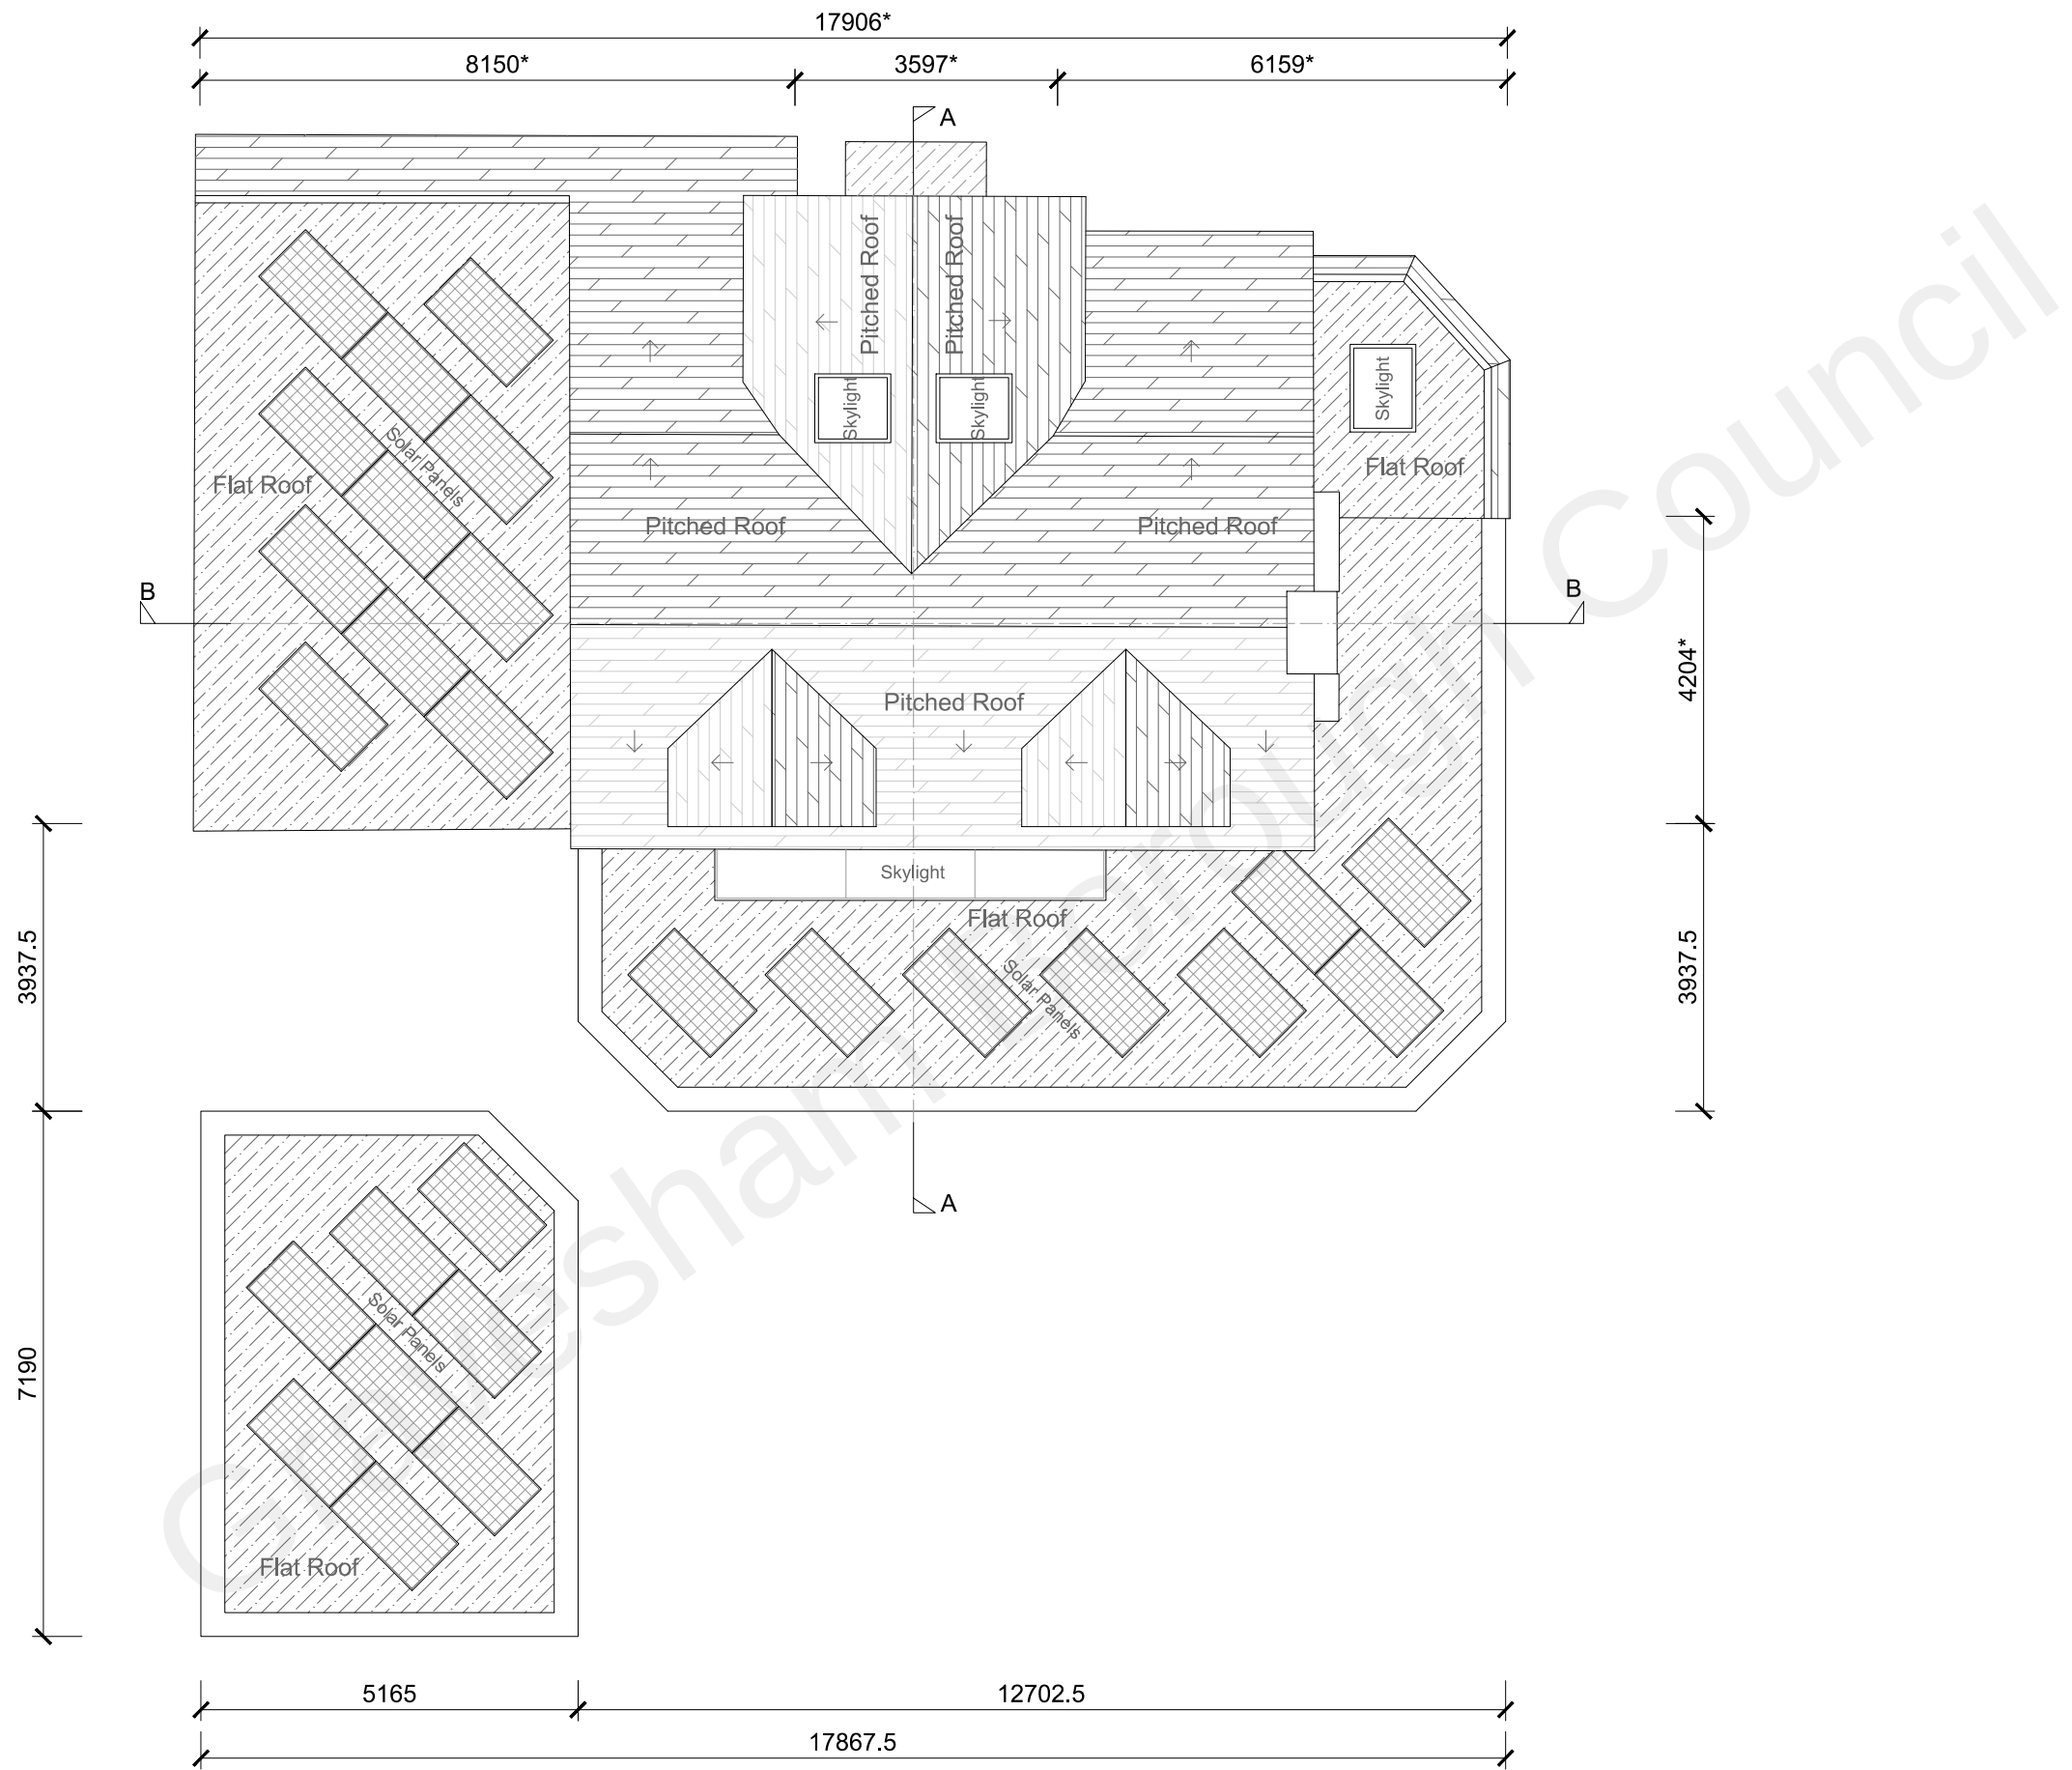

A3 ORIGINAL SHEET SIZE

- Notes:
1. This drawing has been prepared for planning purpose only. Do not use this drawing for construction purpose.
 2. All dimensions are given in millimetres, levels in metres.
 3. Distances or sizes shall not be scaled for construction purpose. Use only figured dimensions.

Key:

- Flat Roof
- Pitched Roof

Note:

- * Indicative

N

Rev	By	Description	Date
B	RW	Skylights amended	08/10/21
A	RW	Skylights moved	27/09/21

Project Title:

Gailes, Dillywood Lane,
Higham, Rochester,
ME3 7NT

Drawing Title:

Proposed Roof Plan

All rights reserved. This drawing and its content are the properties of Watershed Chartered Architect. They are not to be reproduced in part or all in any form or manner without express written permission from Watershed Chartered Architect.

WATERSHED
CHARTERED ARCHITECT

Causeway House . 13 The Causeway .
Teddington . TW11 0JR

020 3908 5636
www.watershedarch.co.uk

Scale:	1/100@A3
Date:	20-09-2021
Drawn:	RW

Drawing Number:

1790-P-13B