


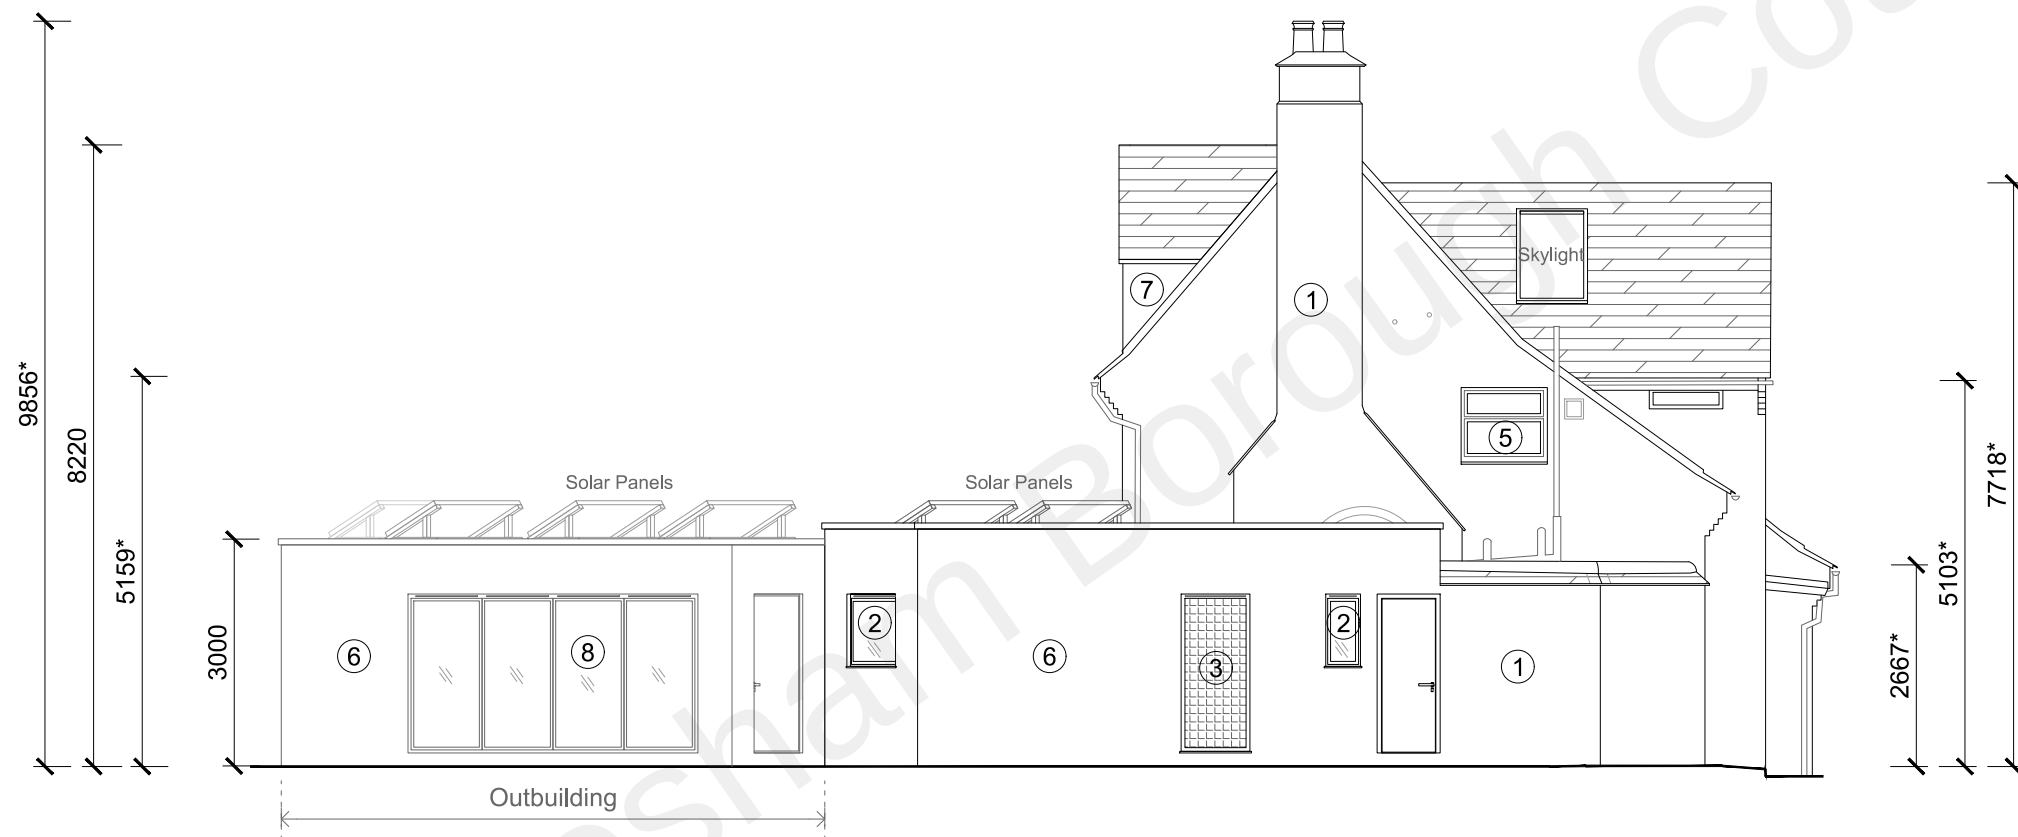

KEY

- ①

Brickwork (As Existing)
- ②

Proposed Window w/ Aluminium Frame in Dark Grey Powder Coated Finish
- ③

Proposed Glazing System w/ Aluminium Profile in Dark Grey Powder Coated Finish
- ④


Proposed Window System w/ Aluminium Frame and Panels in Grey Powder Coated Finish to Match Existing Garage Colour
- ⑤

White uPVC Window (As Existing)
- ⑥

Proposed Brickwork to Match Existing
- ⑦

Proposed Dormer Window in Grey Render Finish
- ⑧

Proposed Fully Glazed Bi-Fold Door System in Dark Grey Powder Coated Finish

 

0mm50mm

A3 ORIGINAL SHEET SIZE

Notes:

1. This drawing has been prepared for planning purpose only. Do not use this drawing for construction purpose.

2. All dimensions are given in millimetres, levels in metres.

3. Distances or sizes shall not be scaled for construction purpose. Use only figured dimensions.

Key:

Obscure Glazing

Clear Glazing

Note:

*

Indicative

Project Title:

Gailes, Dillywood Lane, Higham, Rochester, ME3 7NT

Drawing Title:

Proposed North-East Elevation

All rights reserved. This drawing and its content are the properties of Watershed Chartered Architect. They are not to be reproduced in part or all in any form or manner without express written permission from Watershed Chartered Architect.

WATERSHED

CHARTERED ARCHITECT

Causeway House . 13 The Causeway . Teddington . TW11 0JR

020 3908 5636

www.watershedarch.co.uk

Drawing Number:

1790-P-17C