

3 Park Cottages, Shorne

As Proposed


General Notes:

DO NOT SCALE FROM THIS DRAWING


Only visible and accessible elements of the existing structure have been surveyed.

Drawing indicates general arrangement of the scheme and is not to be used as a constructional/working drawing in any such way.

Any discrepancies are to be reported to the Architect immediately.

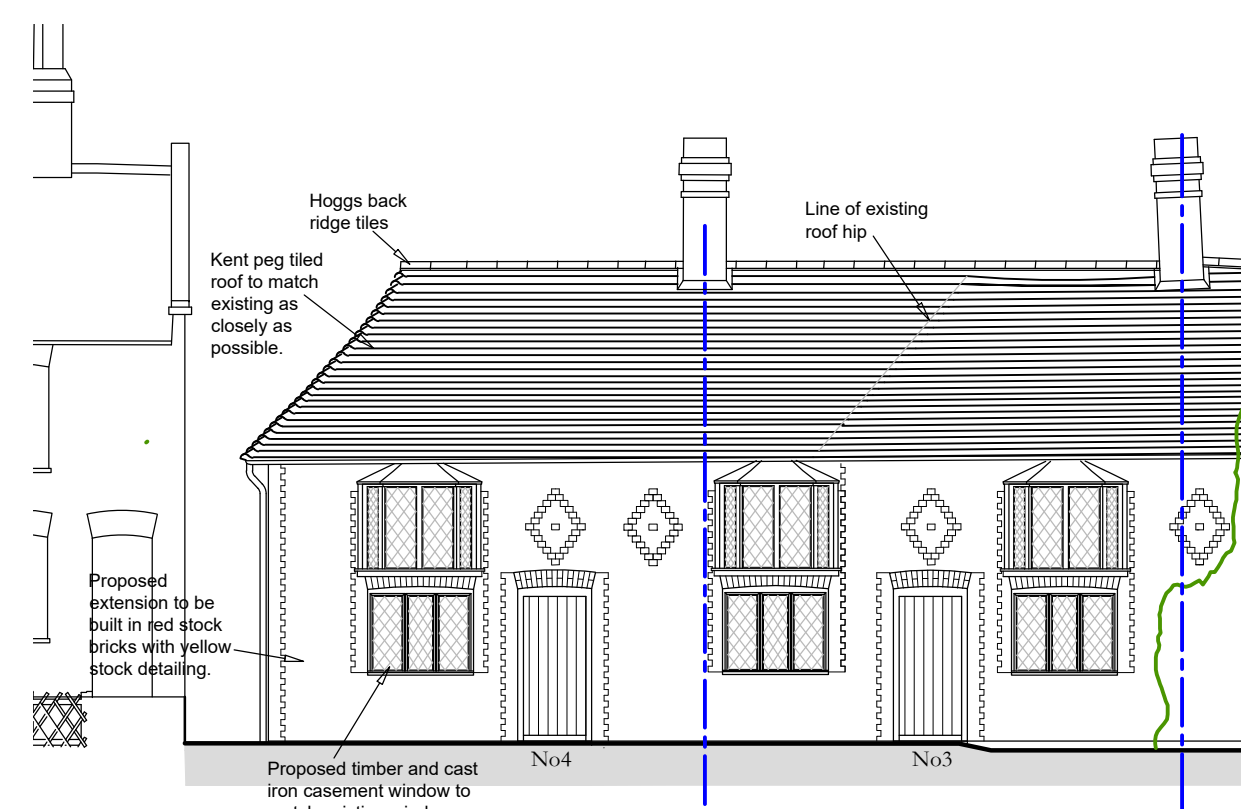


East Elevation

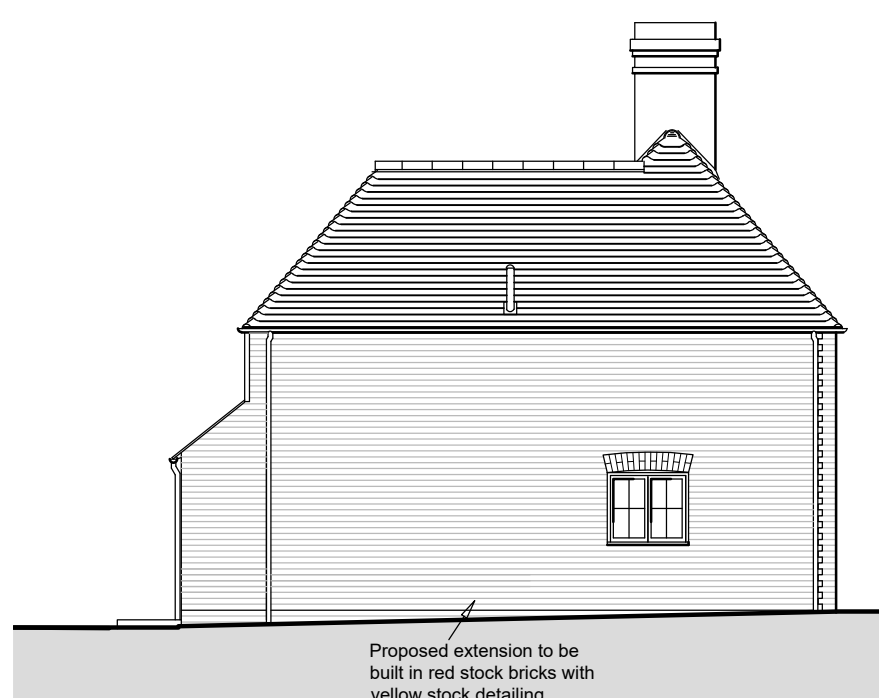


South Elevation




West Elevation

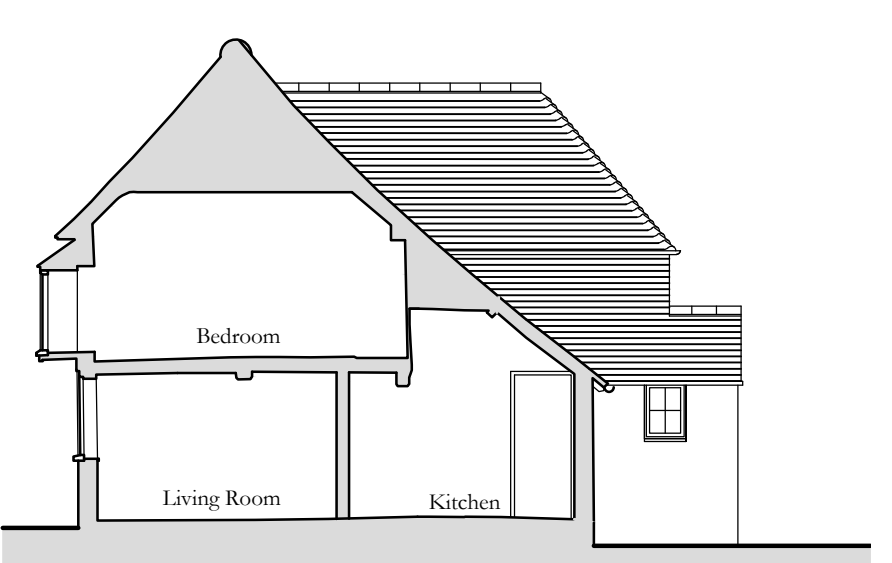



North Elevation

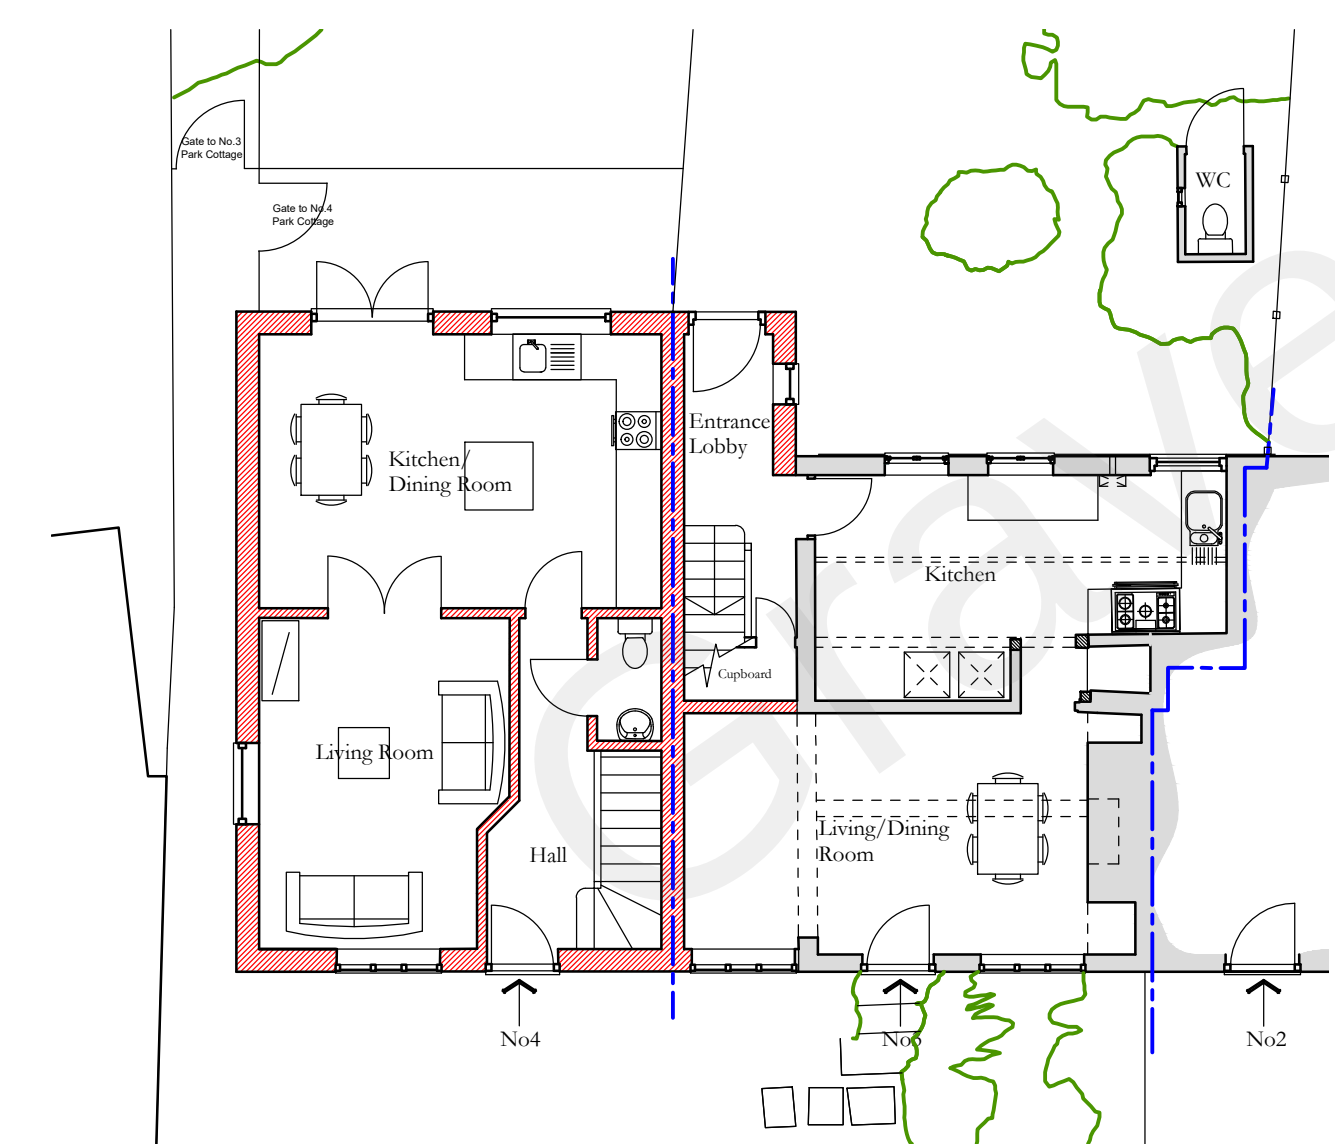


Ground Floor Plan

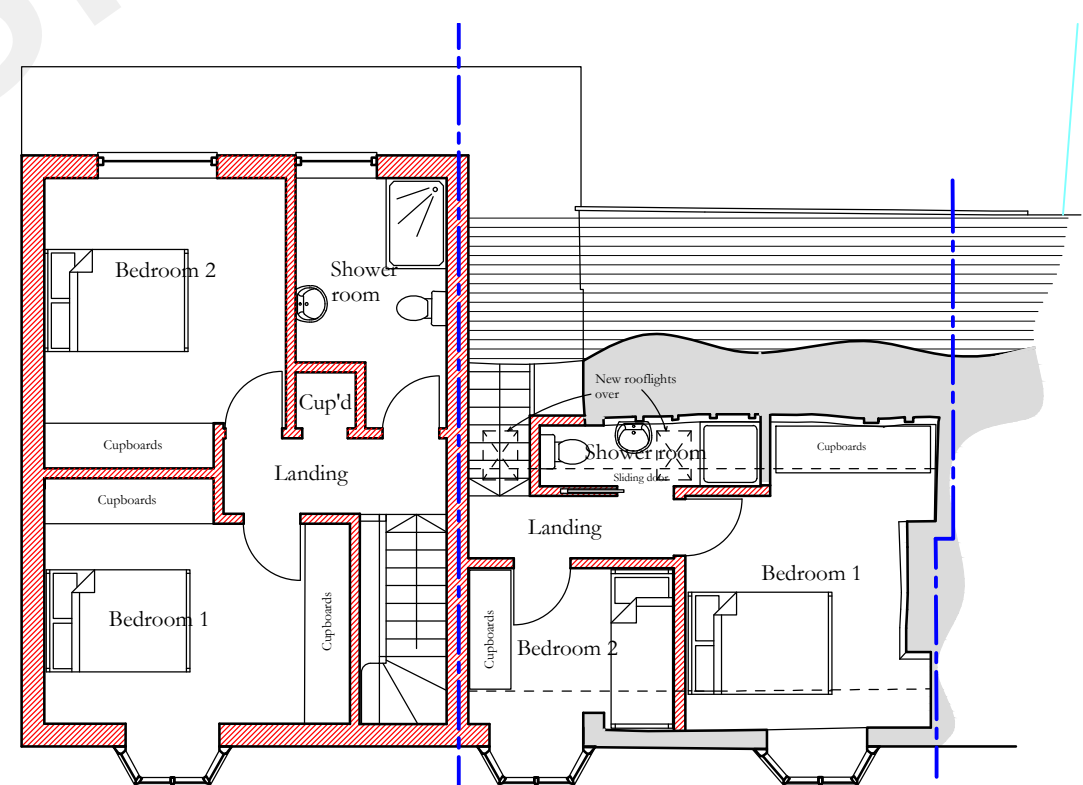

First Floor Plan

 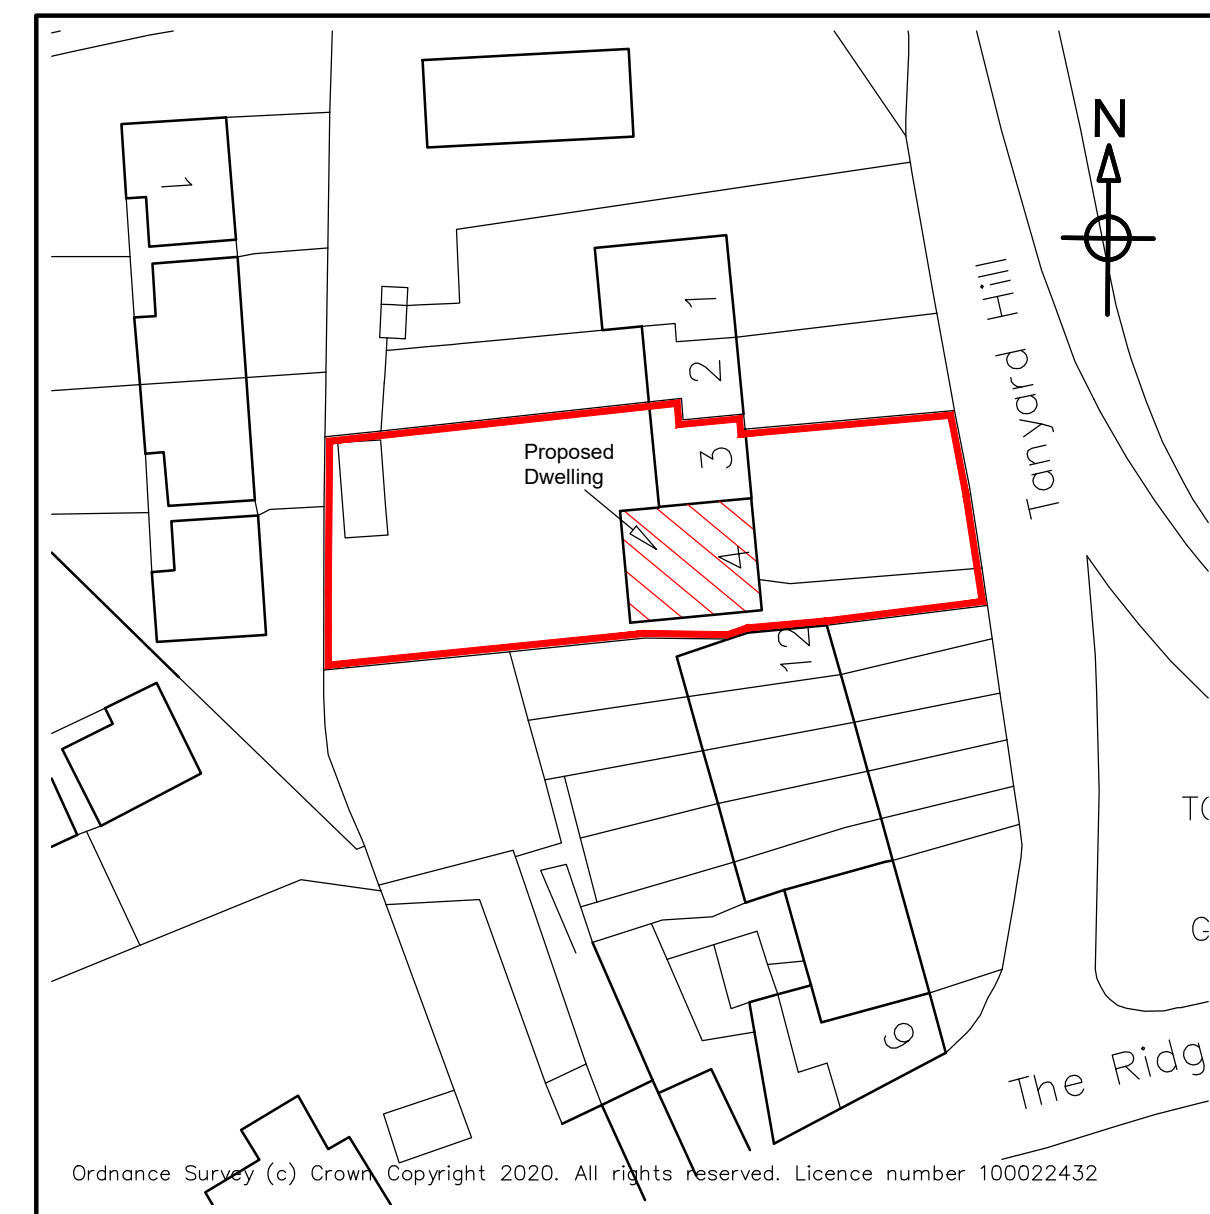

Block Plan Scale 1:500

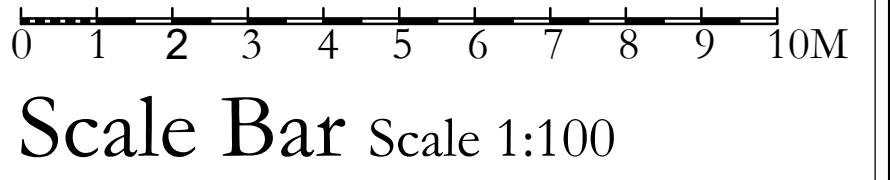

Planning Application

Project:	3 Park Cottages Shorne
Client:	Mr Mathew Northover
Title:	Planning, Proposed Plans and Elevations
Drawing No.	PCS3/20/06
Scale:	1:100 & 1:500 @ A1
Date:	November 2022
Drawn:	DS
Amendments:	

Anthony Swaine
ARCHITECTURE LTD

Conservation • Design Consultancy • Listed Buildings
Urban Design • Joinery Detailing • Traditional Shopfronts

The Bastion Tower 16 Pound Lane Canterbury CT1 2BZ
Tel. (01227) 462680, Fax. (01227) 472743
Email: mail@anthonyswaine.co.uk
www.anthonyswaine.co.uk

This drawing and all information hereon is copyright and remains the property of the Architect; prosecution could follow any breach of the copyright. This drawing is for guidance purposes only and/or for obtaining Local Authority comments. No responsibility will be taken by the Architect where clients and/or builders or persons proceed with the project without the supervised services of the Architect, or who carry out works being deviations, variations, or who may guess, interpret, without the Architects authority or depart from the information as shown upon the said drawing. Wherever figured dimensions are given they are to be accepted in preference to scaled sizes. The Contractor is responsible for verifying all dimensions shown hereon and for advising the Architect of any discrepancies before putting affected work in hand. No claims will be entertained for demolition, alteration or making good of any work which may be required by the Architect resulting from the Contractors failure to advise him of any such discrepancies.