

3 Park Cottages, Shorne

As Existing


General Notes:

DO NOT SCALE FROM THIS DRAWING


Only visible and accessible elements of the existing structure have been surveyed.

Drawing indicates general arrangement of the scheme and is not to be used as a construction/working drawing in any such way.

Any discrepancies are to be reported to the Architect immediately.

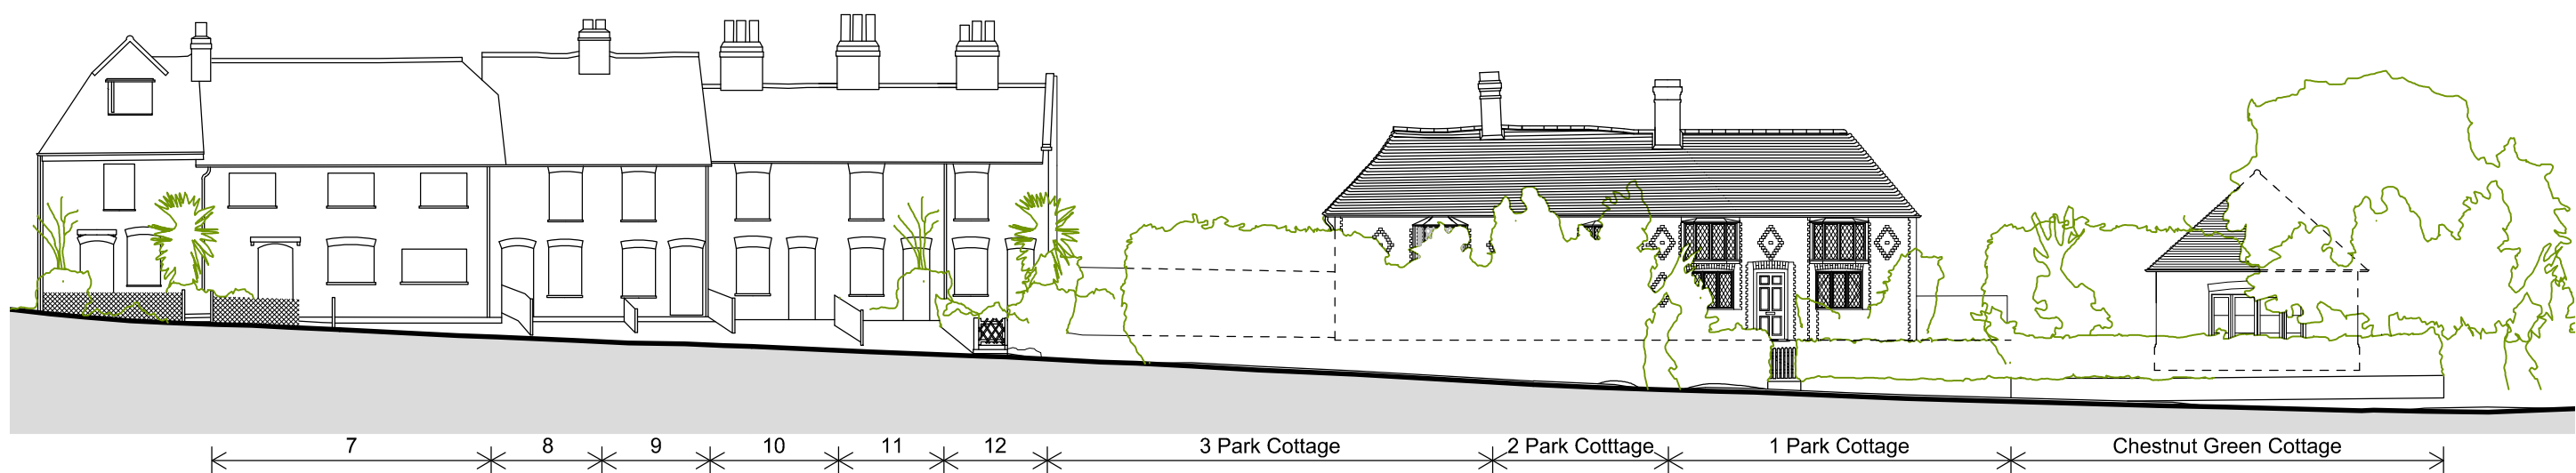


Section B-B Street Elevation

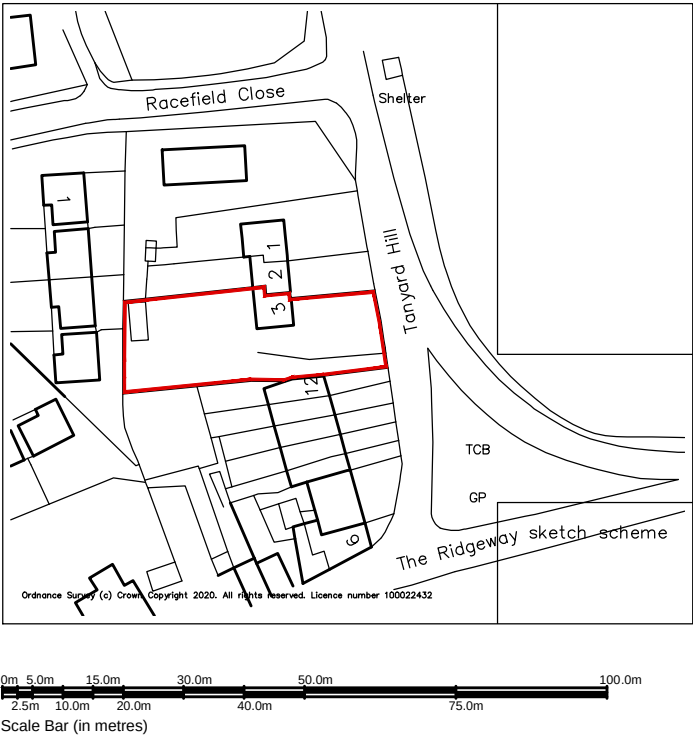

Location Plan Scale 1:1250



Block Plan

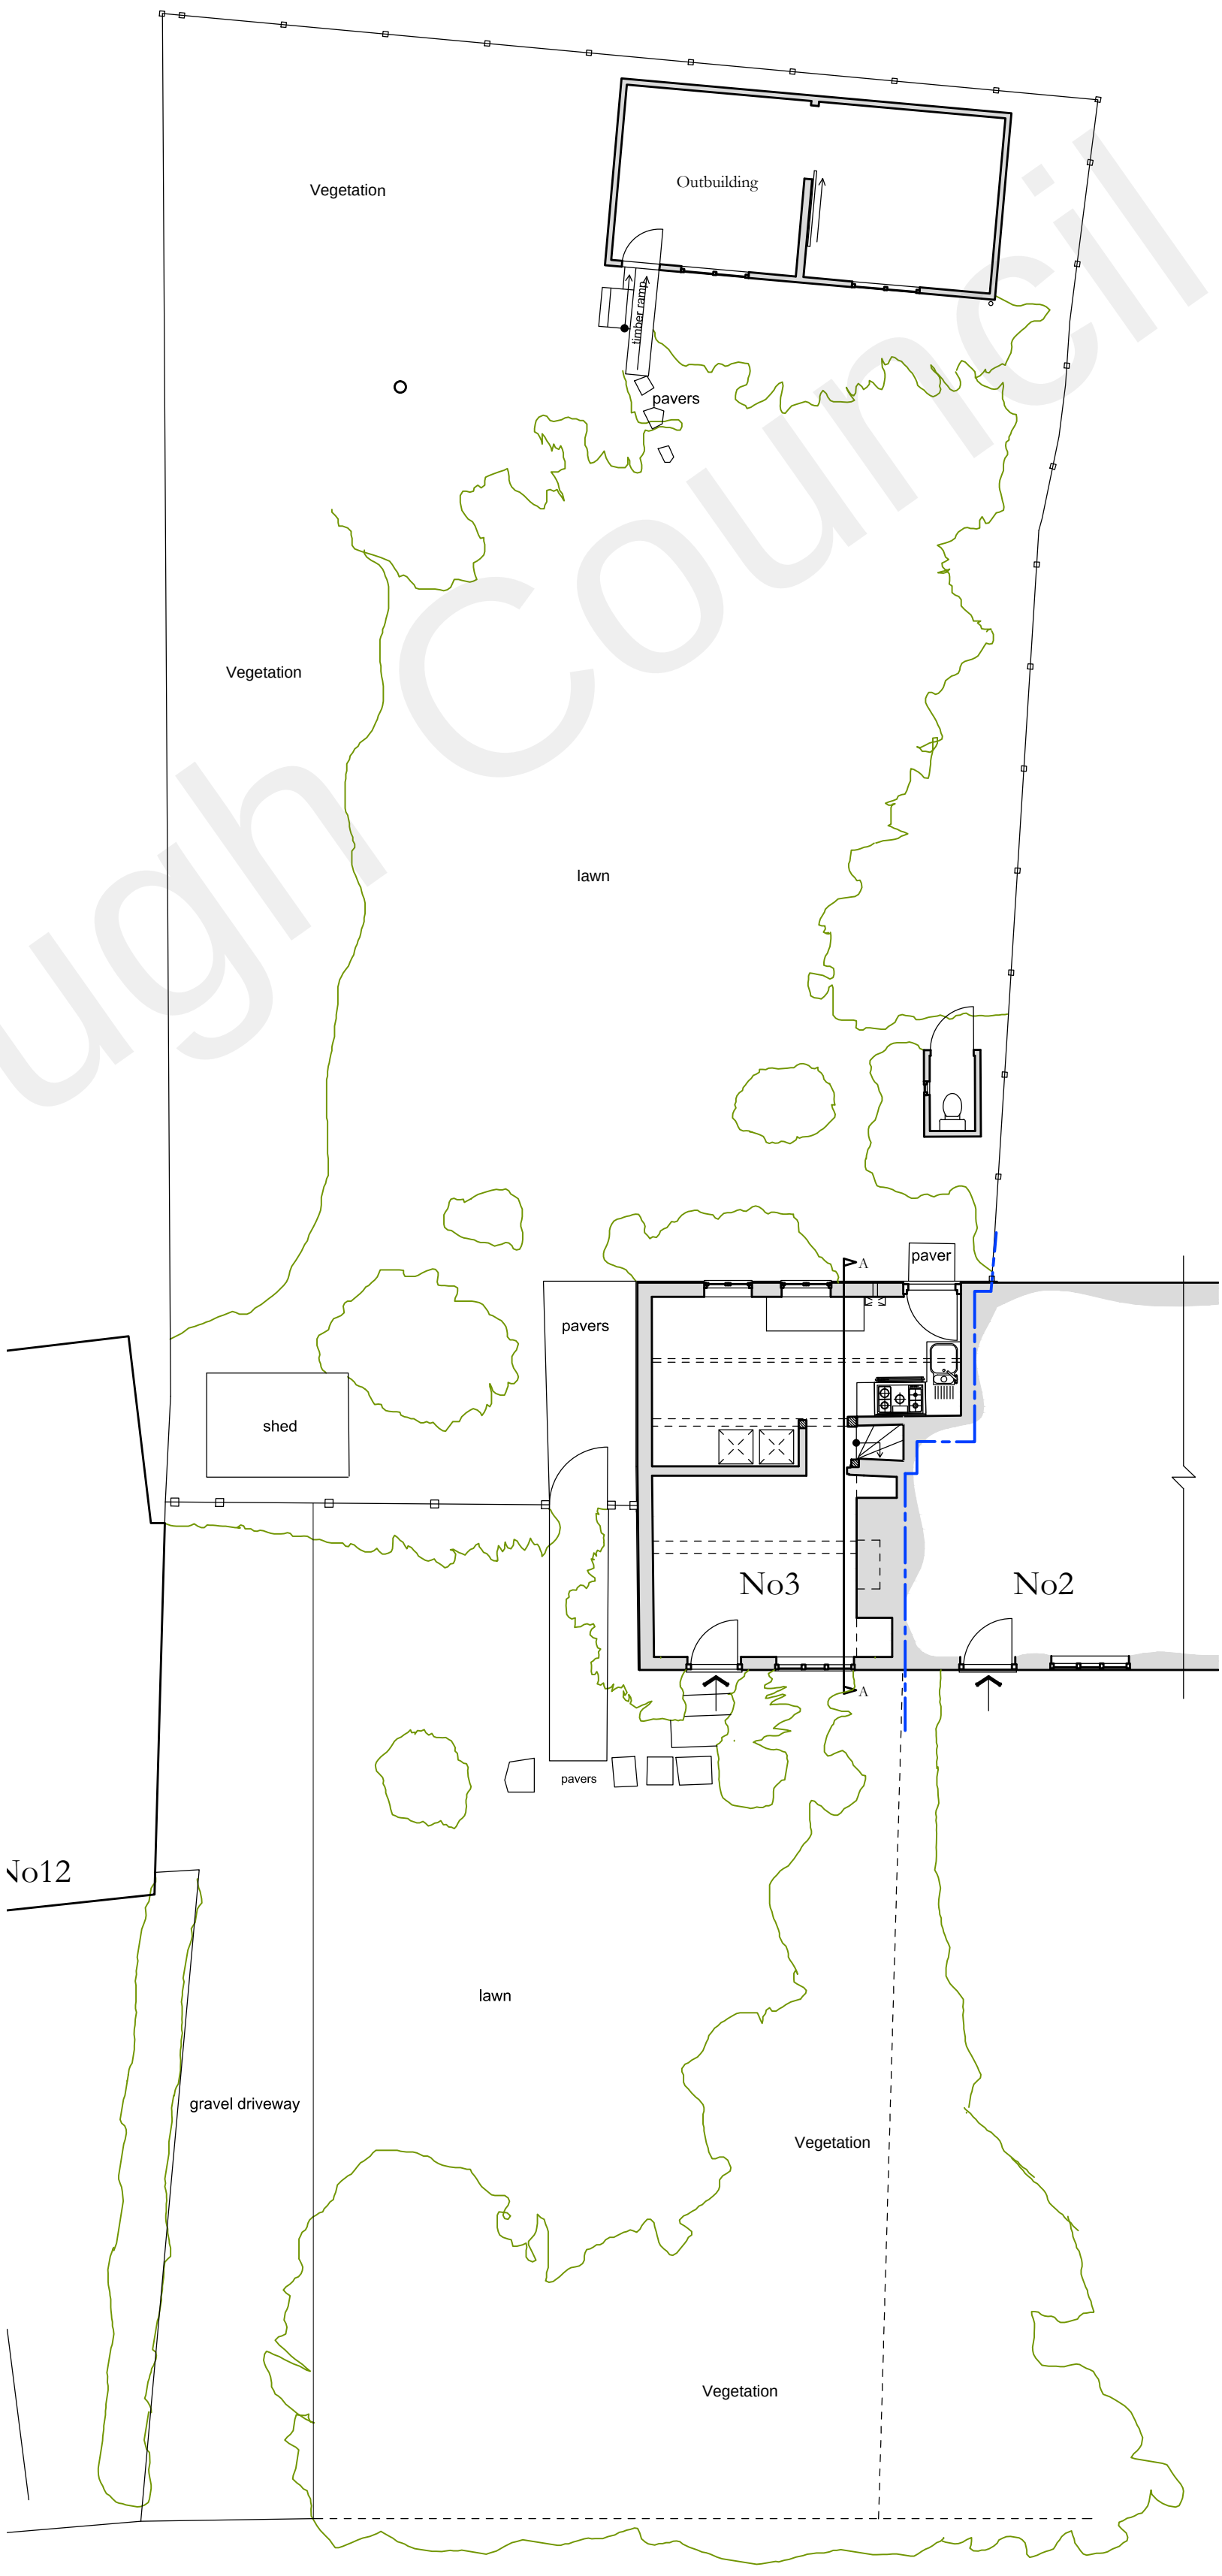

Site Plan

Survey Drawing

Project: 3 Park Cottages Shorne
Client: Mr Mathew Northover
Title: As Existing Street Elevation - Section B-B & Site Plan
Drawing No. PCS3/20/02
Scale: 1:200 @ A1
Date: September 2020
Drawn: DS & MR
Amendments:

Anthony Swaine
ARCHITECTURE LTD
Conservation • Design Consultancy • Listed Buildings
Urban Design • Joinery Detailing • Traditional Shopfronts

The Bastion Tower · 16 Pound Lane · Canterbury · CT1 2BZ
Tel. (01227) 462680, Fax. (01227) 472743
Email: mail@anthonyswaine.co.uk
www.anthonyswaine.co.uk

This drawing and all information herein is copyright and remains the property of the Architect. No responsibility will be taken by the Architect where clients and/or builders or persons provided with the project without the Architect's authority or depart from the information as shown upon the said drawing. Wherever figures and dimensions are given they are to be accepted in preference to scaled sizes. The Contractor is responsible for verifying all dimensions shown hereon and for advising the Architect of any discrepancies before putting affected work in hand. No claims will be entertained for demolition, alteration or making good of any work which may be required by the Architect resulting from the Contractor's failure to advise him of any such discrepancies.

Scale Bar Scale 1:200

Scale Bar Scale 1:100