



PROJECT NAME:
All Weather Sports Pitch

DRAWING USE:
West Elevations

PREMISES:
Culverstone Green Primary
School
Wrotham Road
Meopham
Gravesend

QUOTE/JOB ID:
RW 44187

SHEET NO.
06 of 06

PENTAGON CONTACT:
Rachel Westbury

ISSUE DATE	REVISION	
29/11/2022	00	
SCALE [A3]	DRAWN BY	CHECKED BY
1:100	BP	

NORTH OFFICE:

Pentagon Play
Tollbar
Roadside Court
Alderley Road
Chelford
Cheshire
SK11 9AP

Phone: 01625 890 330



SOUTH OFFICE:

Pentagon Play
Unit B1
Ashville Estate
Short Way
Bristol
BS35 3UU

Phone: 0117 379 0899

info@pentagonplay.co.uk
www.pentagonplay.co.uk

This drawing is copyright and may not be altered, reproduced or used other than for the contract works for which it is issued without the written permission of Pentagon Sport Ltd.

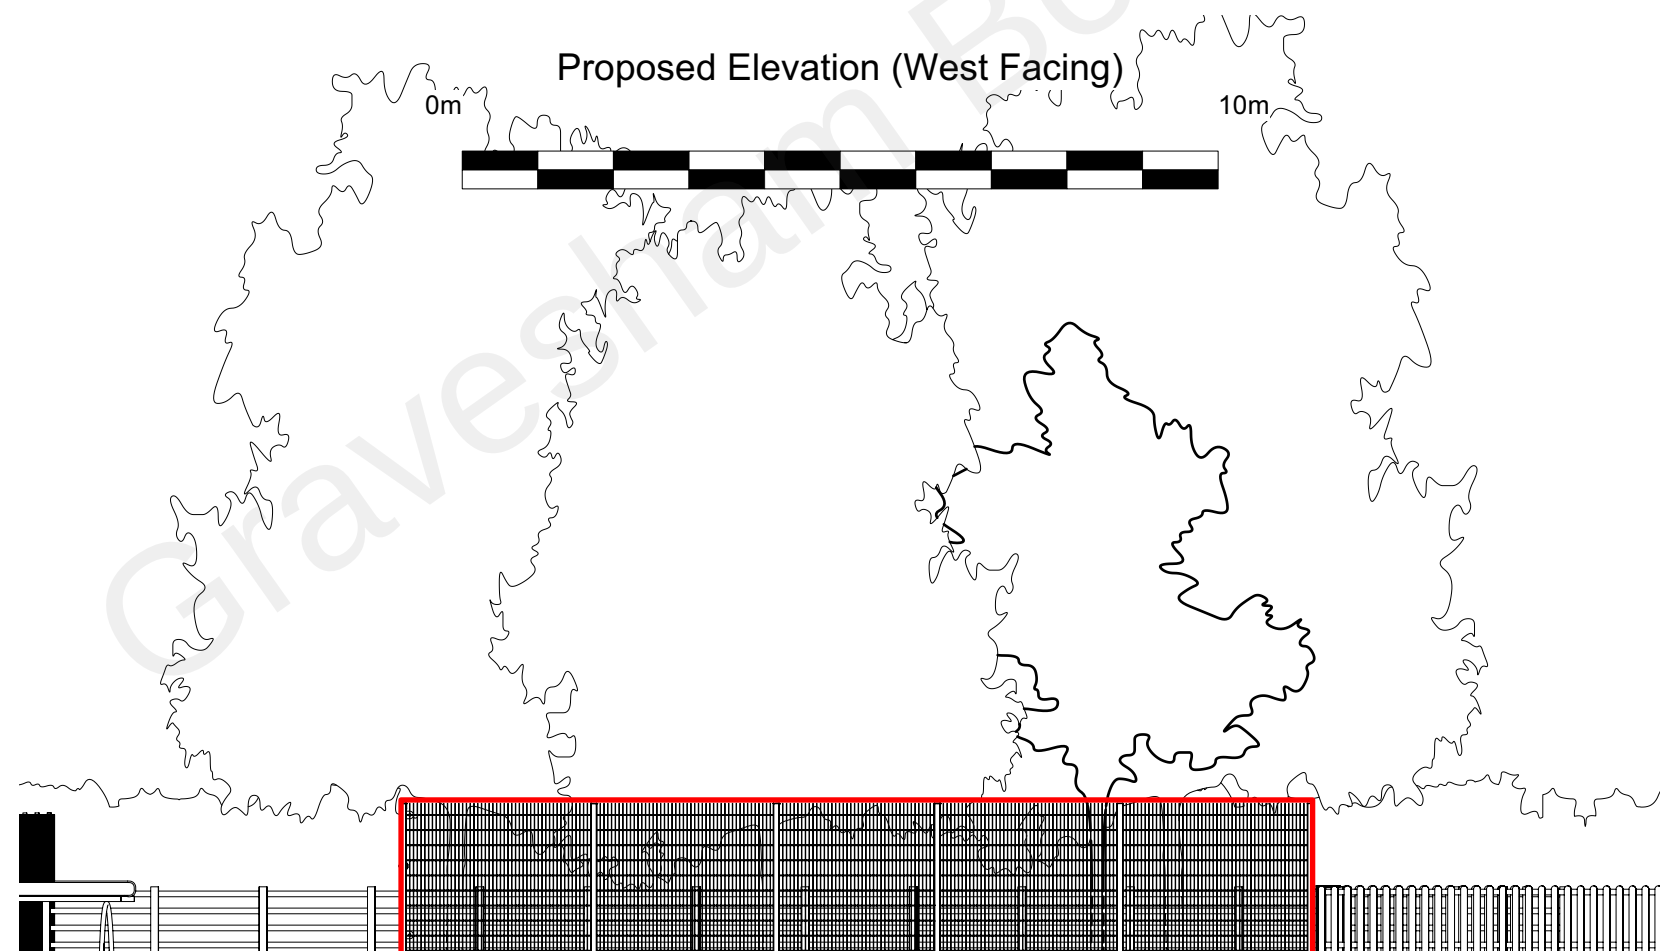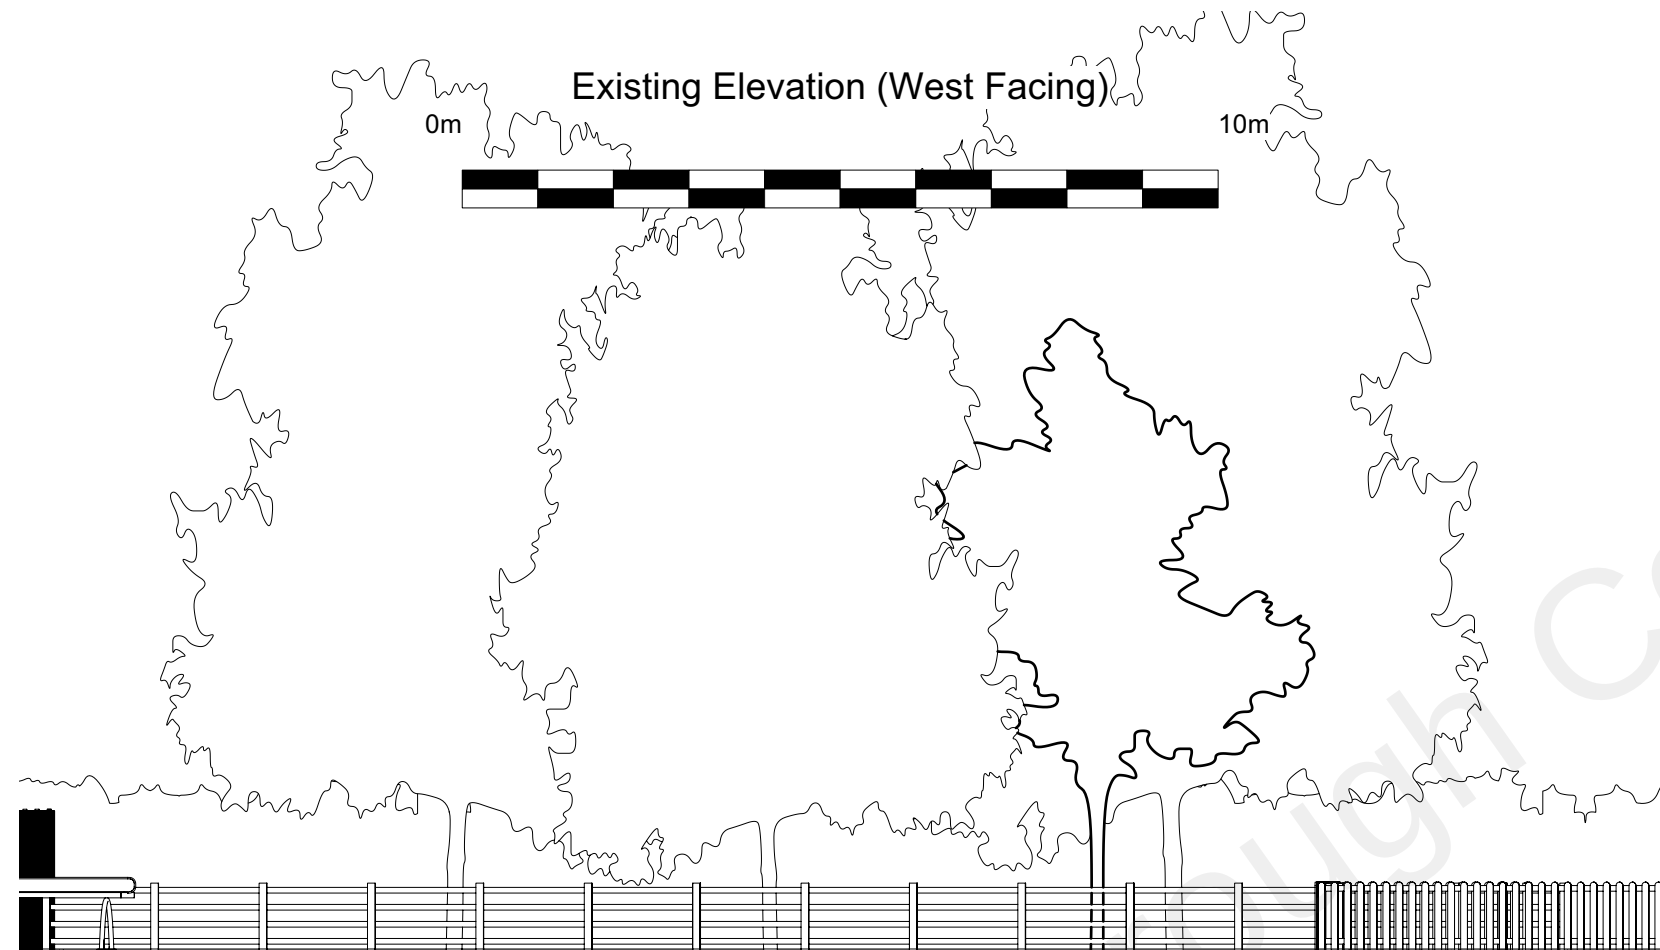

Proposed Multi Use Games Area