




The Contractor is to check all dimensions on site and report any discrepancies to the Contract Administrator. This drawing is to be read in conjunction with all other standard documentation.

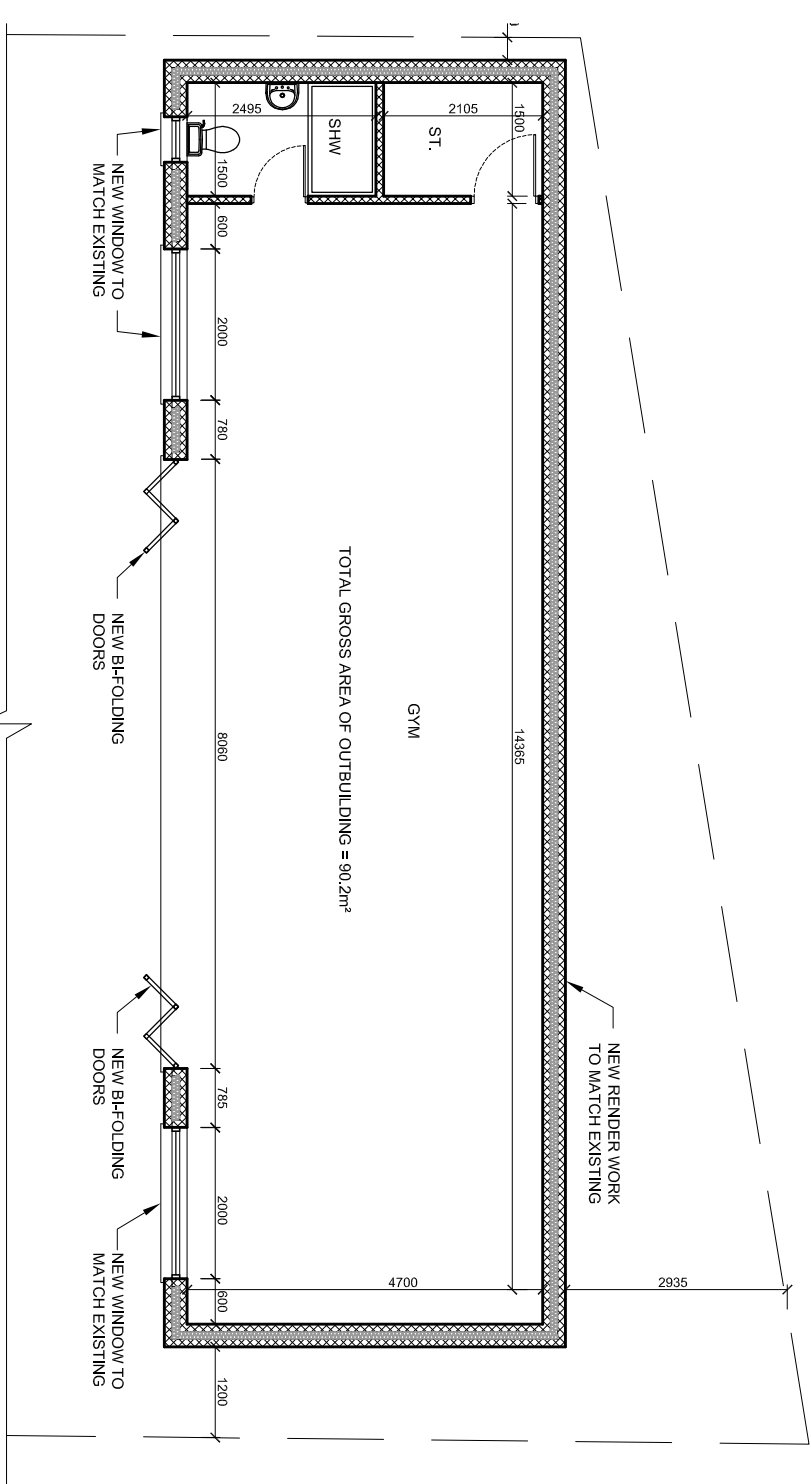


PROPOSED FLOOR PLAN

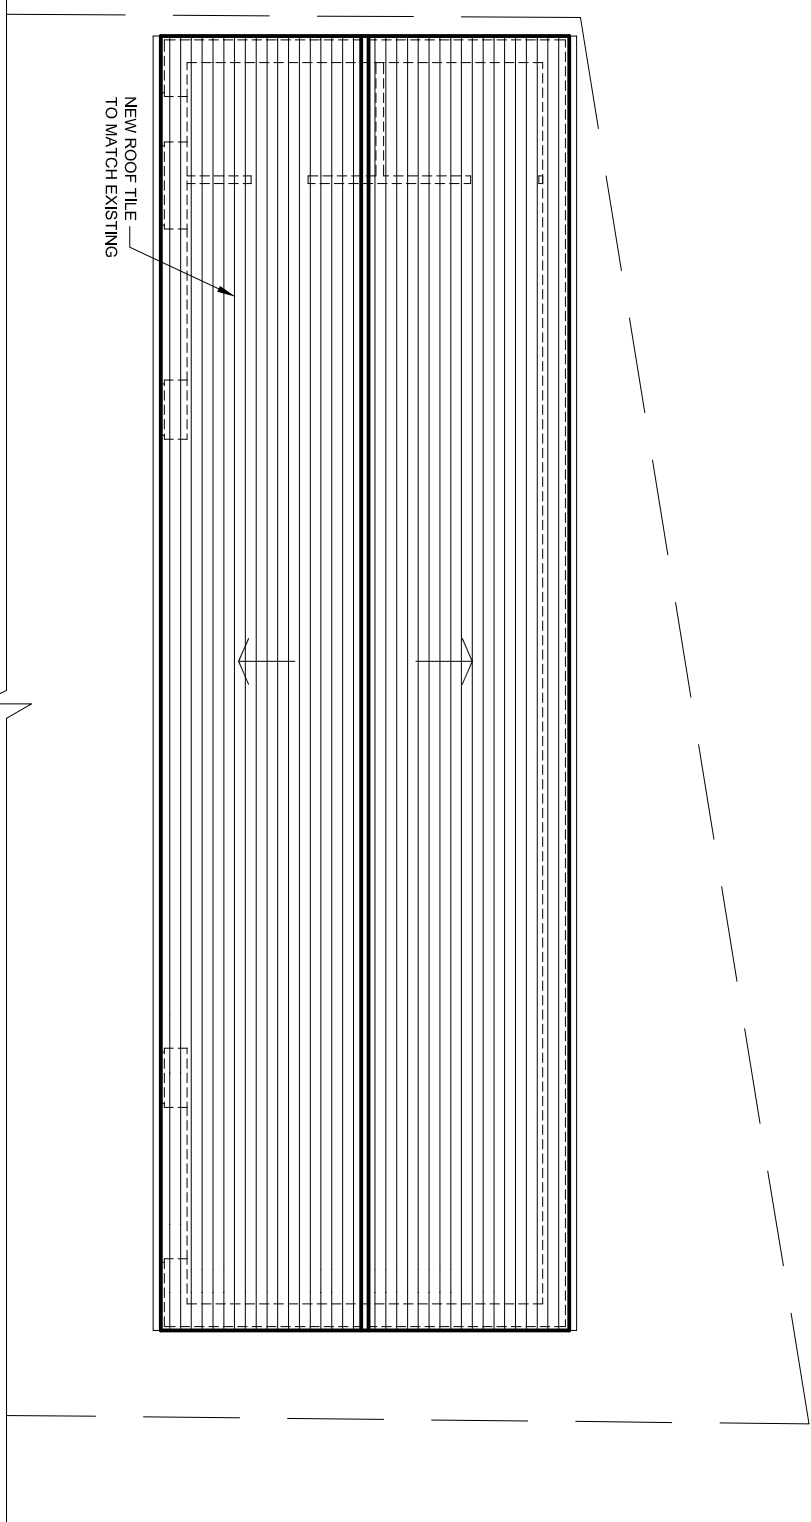


PROPOSED ROOF PLAN

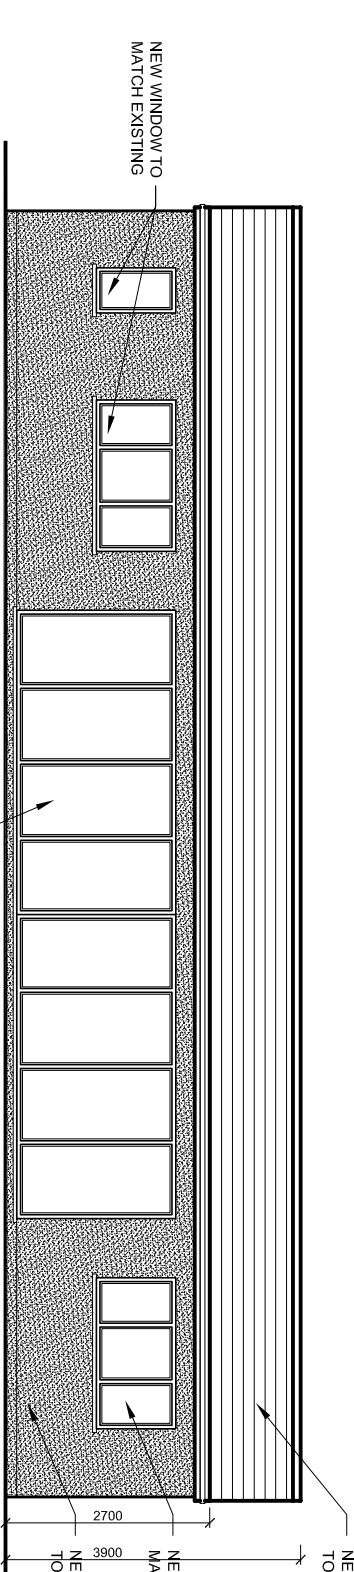


PROPOSED FRONT ELEVATION

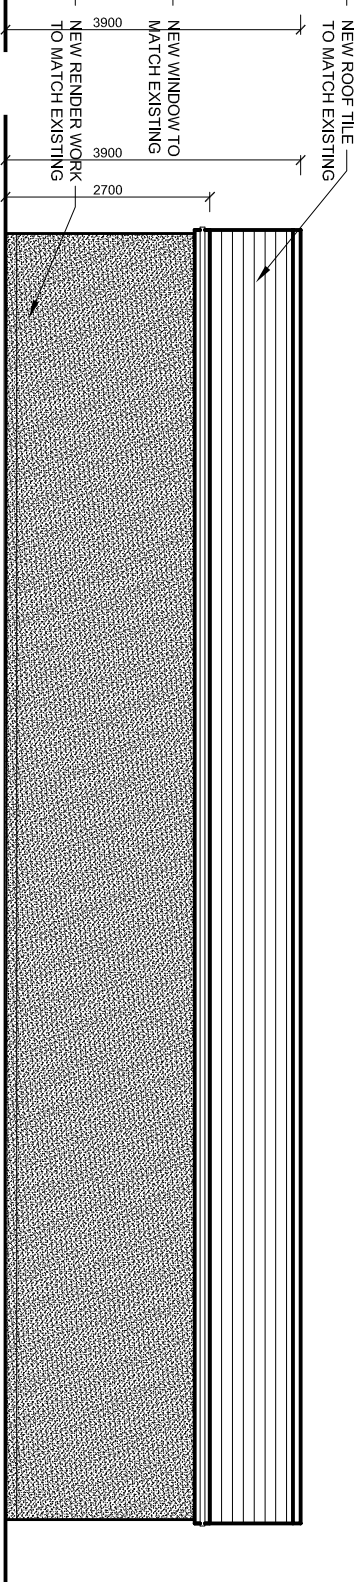

PROPOSED REAR ELEVATION

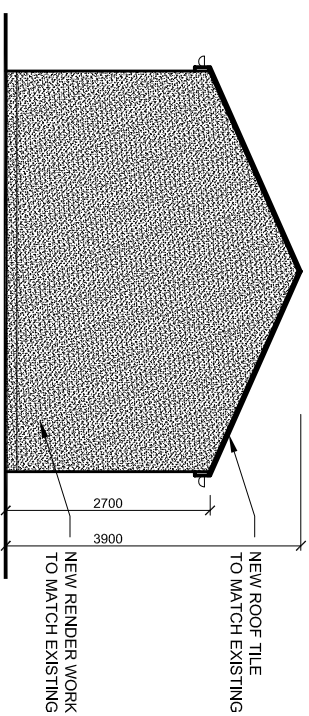

PROPOSED SIDE ELEVATION

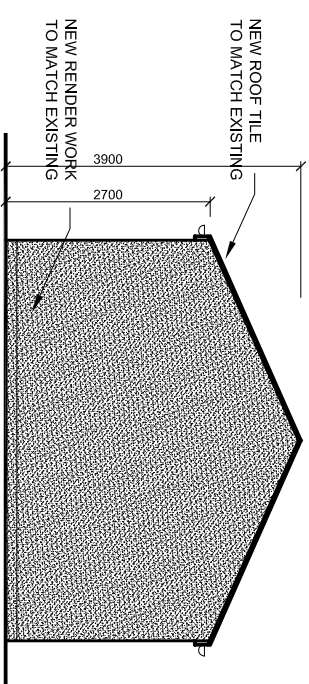

PROPOSED SIDE ELEVATION

rev.	description	date	chkd.

93 Cotmandene Crescent,
Orpington, Kent BR5 2RA

020 3004 9238
07931 931 035

s.nagpal@dapconsultants.co.uk
www.dapconsultants.co.uk

Design And Plan
CONSULTANTS

project : 232 Singlwell Road
Gravesend

drawing title :

Proposed Floor Plans and Elevations

drawn: SN	chkd : SS	date: 13.09.2023
-----------	-----------	------------------

status: **Planning**

scale: 1:100@A3

proj no : 2463	drq no: 09	rev no:
----------------	------------	---------