



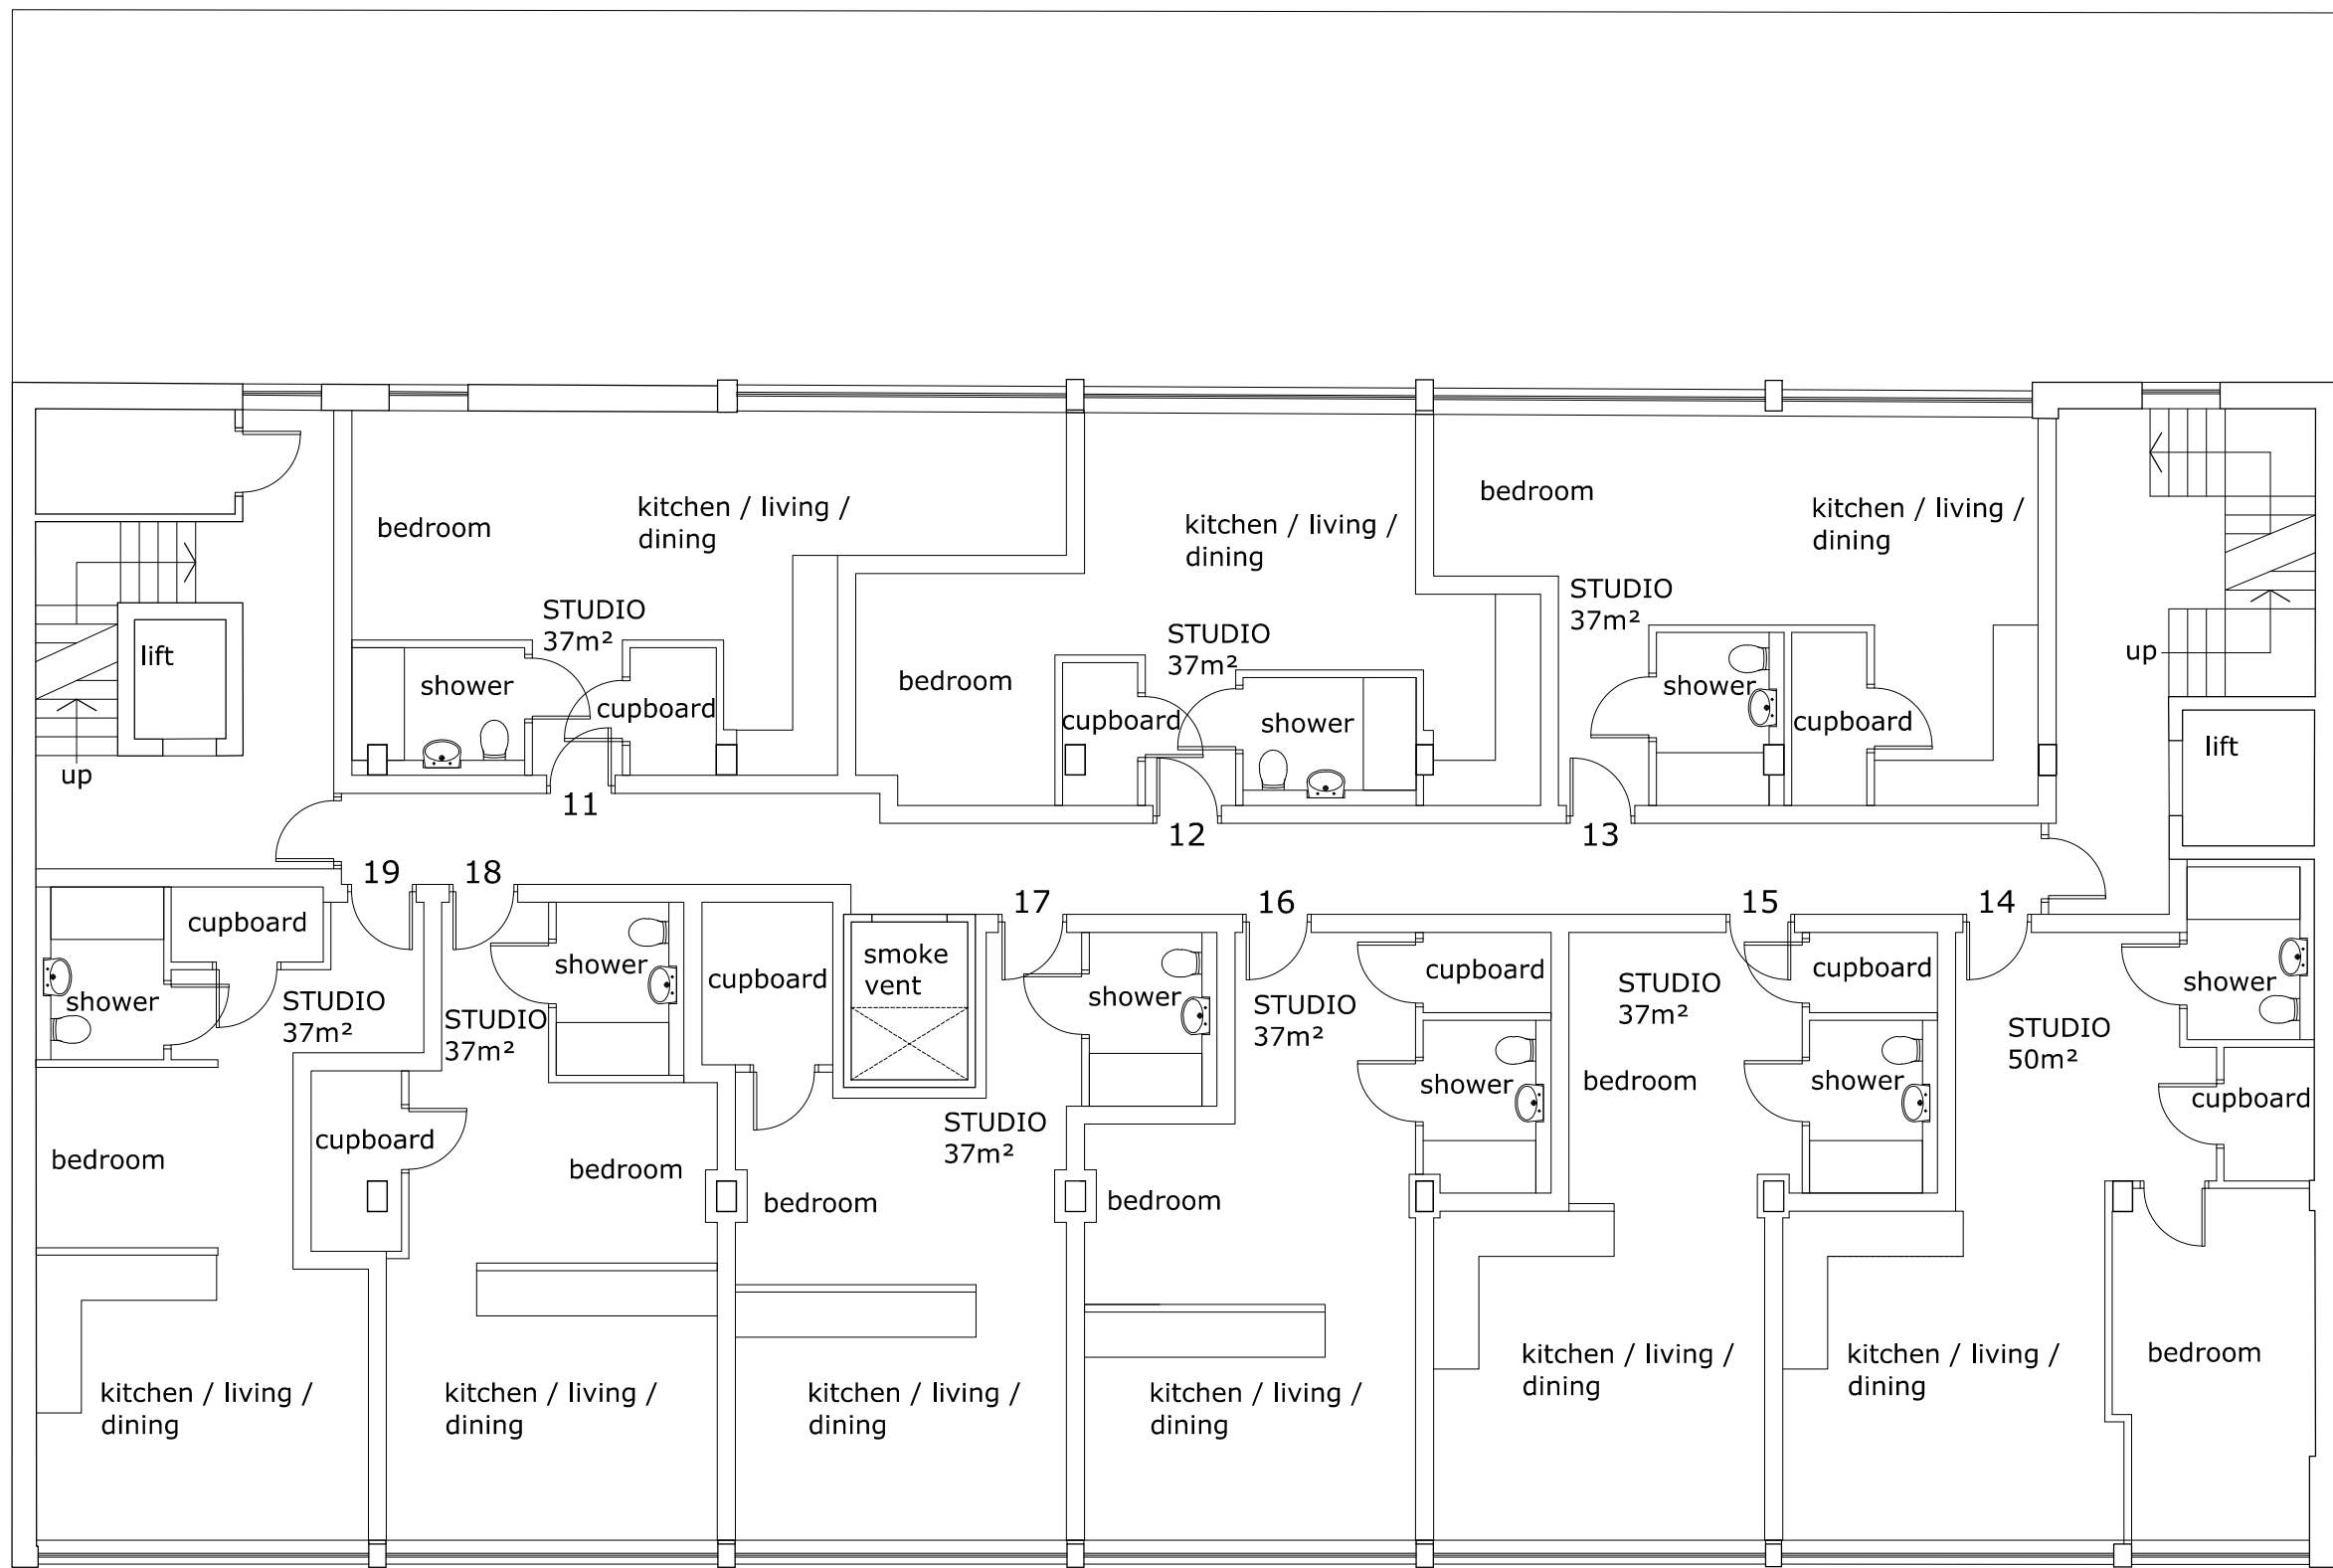

EXISTING FIRST FLOOR PLAN 1:100

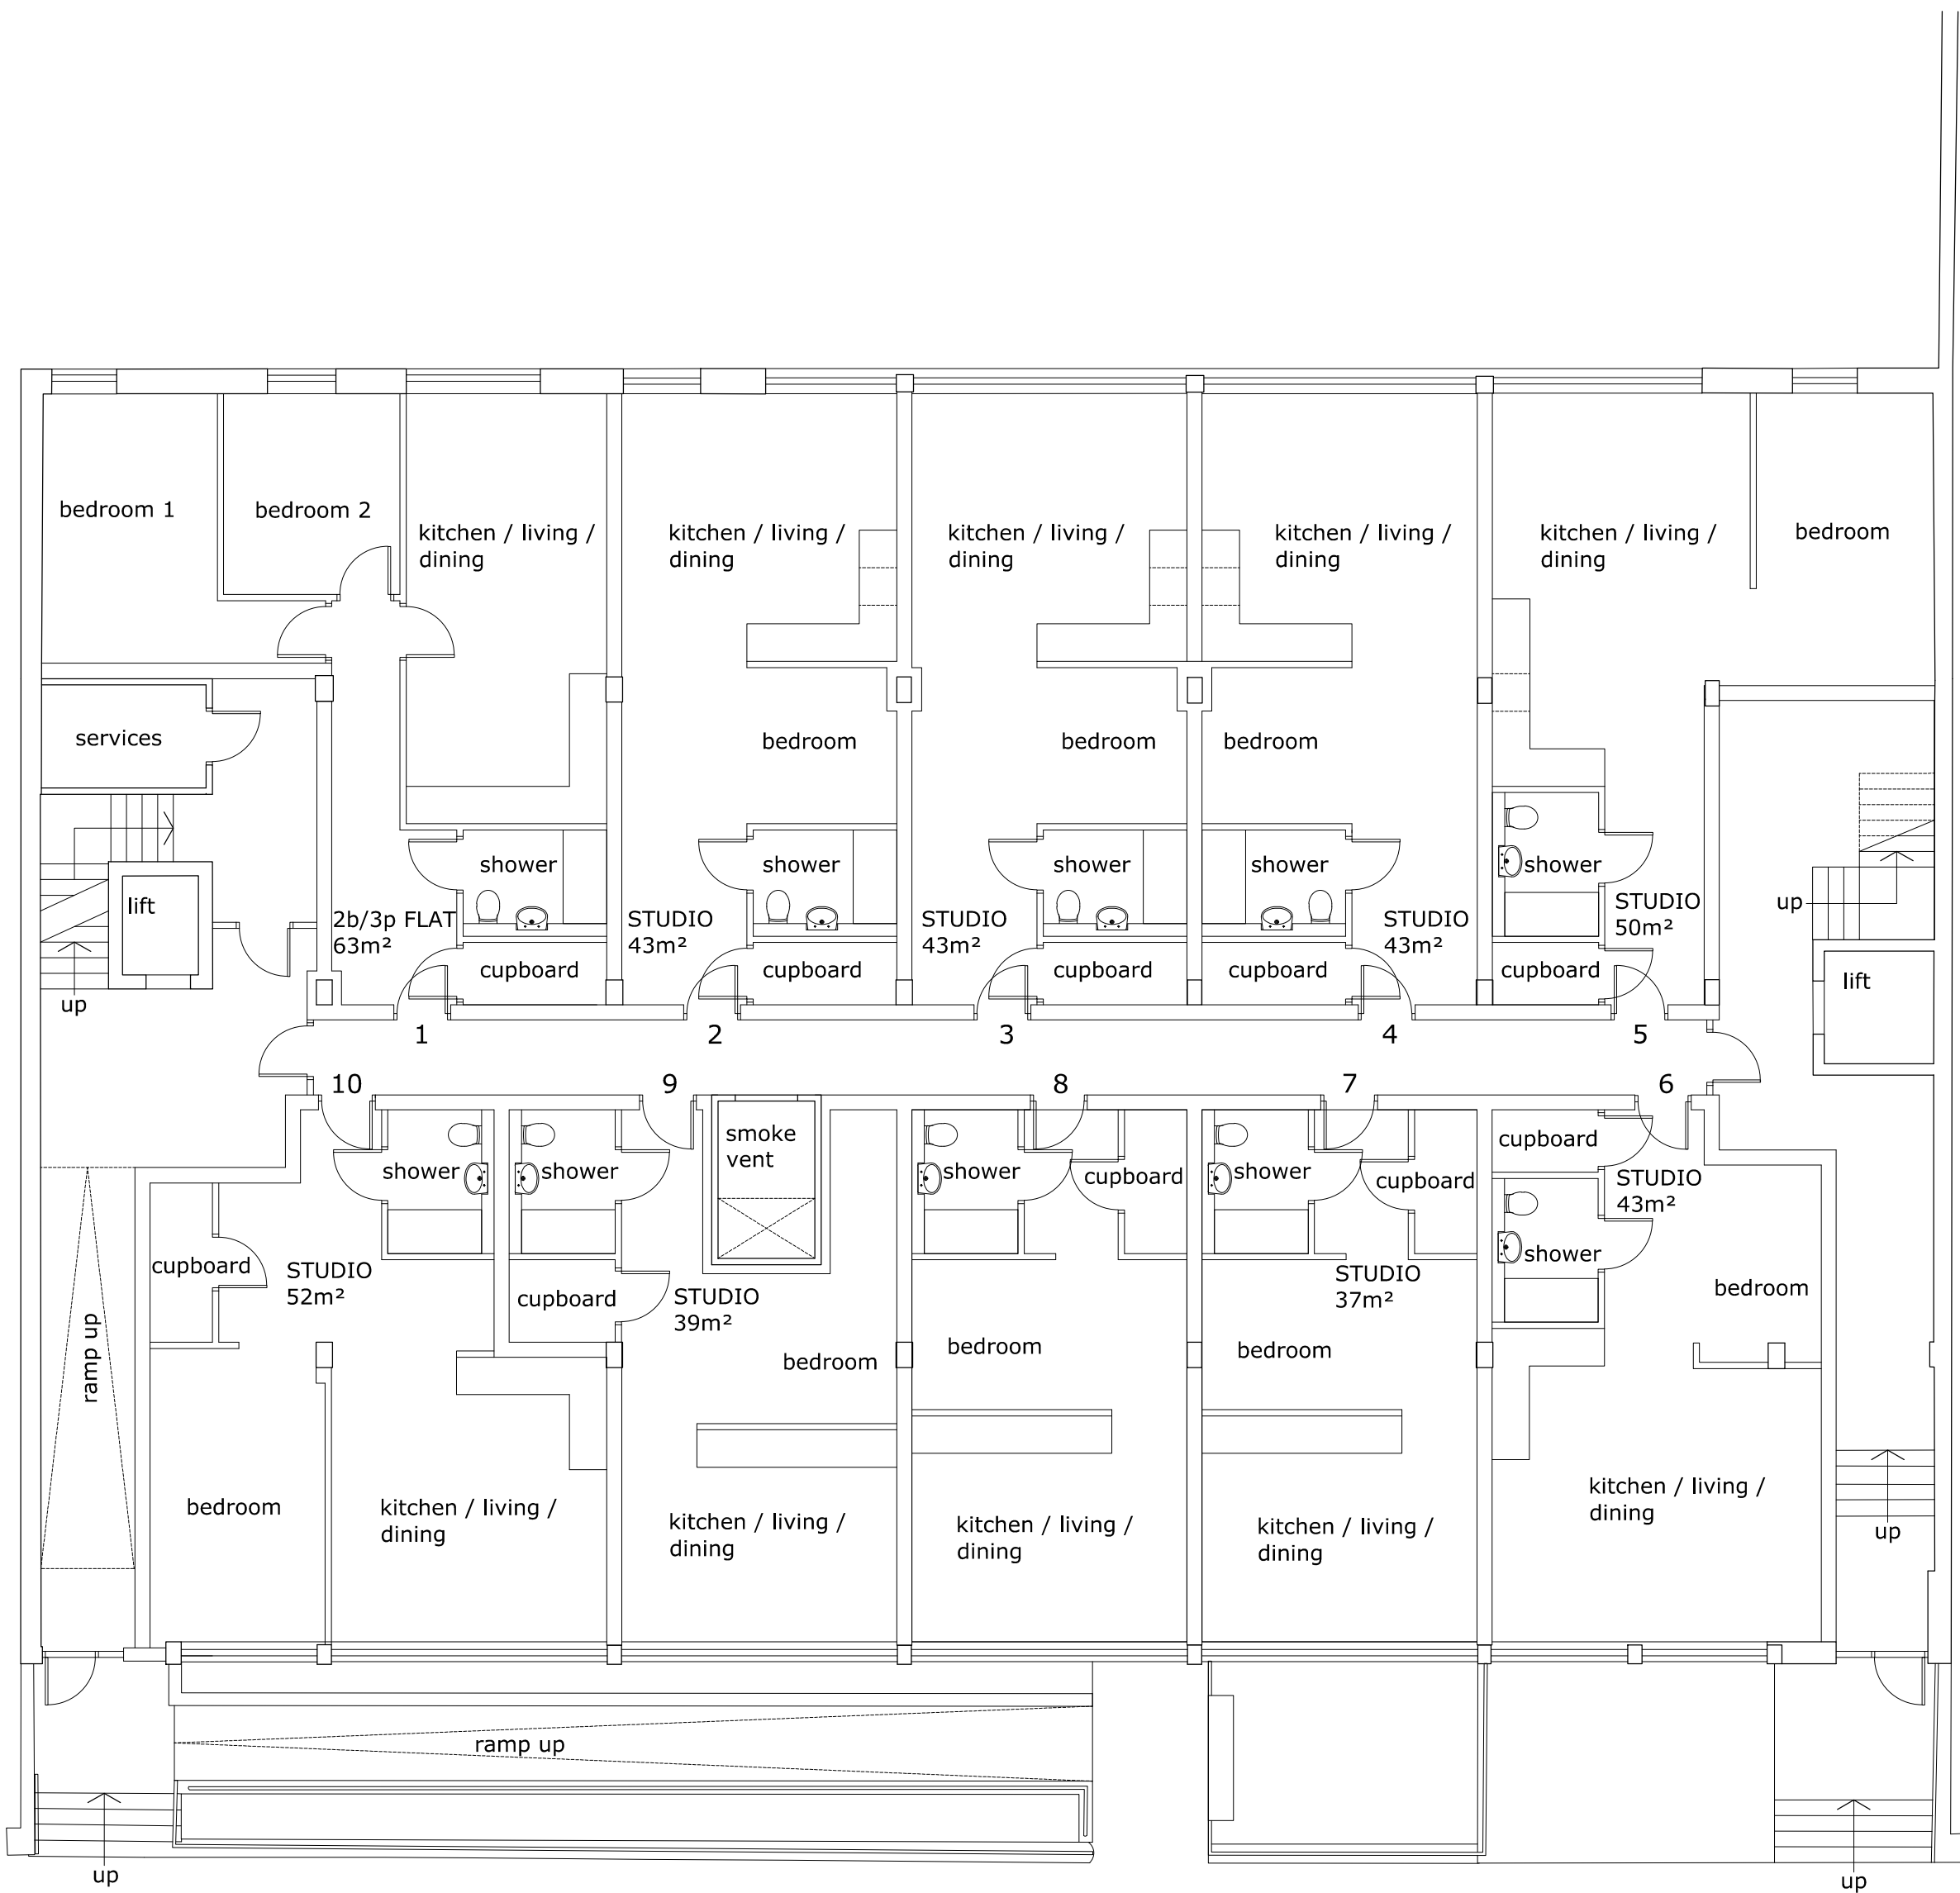

EXISTING GROUND FLOOR PLAN 1:100

ALL DIMENSIONS, LEVELS AND CLEARANCES TO BE CHECKED ON SITE PRIOR TO WORKS COMMENCING

THIS DRAWING SHOULD BE READ IN CONJUNCTION
WITH ALL OTHER PROJECT RELATED DRAWINGS,
SPECIFICATIONS AND DOCUMENTS AS PART OF A
SINGLE PROJECT PACKAGE.

ANY DISCREPANCY BETWEEN THIS DRAWING, OTHER DRAWINGS FORMING PART OF THIS CONTRACT, OR THE SPECIFICATION / BILLS OF QUANTITIES MUST BE CLARIFIED BEFORE COMMENCEMENT OF ANY WORK OR ORDERING OF ANY MATERIALS.

PLEASE CONSULT THE AUTHOR OR PROJECT MANAGER
SHOULD THE READER REQUIRE CLARIFICATION ON
ANY PART OF THIS DRAWING.

THE COPYRIGHT OF THE DRAWING AND DESIGN IS PROPERTY OF THE COMPANY. THIS INFORMATION HAS BEEN ISSUED UNDER SPECIFIC TERMS FOR THIS PROJECT AND MAY ONLY BE USED AND REPRODUCED ACCORDINGLY.

NOTES

[illegible]

P1	31.07.26	SC	GH	PLANNING ISSUE
Rev	Date	By	Chk	Comment

Hillman

**Contracting and Developing
Since 1938**

46-48 Ennersdale Road, London, SE13 6JB
Tel: 020 8333 2444 Fax: 020 8265 6591
www.hillman.co.uk

Client:

EMD Holding Group Ltd

Project Title:

Conversion of Existing Basement
44-46 The Grove
Gravesend DA12 1DF

Drawing Title:

Existing Ground and First Floor Plans

Status

PLANNING ISSUE

Drawn By: SC	Designed By: GH	Checked By: BH	Approved By: GH
-----------------	--------------------	-------------------	--------------------

Original Issue Date:	Scale @ A1:
-	1:100

Job No/ File Ref
250425

Drawing Number 052	Revision P1
-----------------------	----------------

