

GENERAL NOTES


ALL DIMENSIONS TO BE CHECKED ON SITE PRIOR TO COMMENCEMENT OF WORKS - PLEASE REPORT ERRORS OR OMISSIONS TO THE ARCHITECT.

THIS DRAWING HAS BEEN PRODUCED FOR THE PURPOSES OF PLANNING AND BUILDING REGULATIONS APPROVALS ONLY AND IS NOT INTENDED TO BE A FULL WORKING DRAWING.

THIS DRAWING IS TO BE READ IN CONJUNCTION WITH ANY WRITTEN SPECIFICATIONS, SCHEDULES OF WORK AND STRUCTURAL ENGINEERS' DETAILS AS APPROPRIATE.

THIS DRAWING IS THE COPYRIGHT OF PUMP HOUSE DESIGNS AND ANY FURTHER REPRODUCTION OF THE PLAN IS NOT PERMITTED WITHOUT OBTAINING PRIOR CONSENT.


© CROWN COPYRIGHT 2026 - LICENCE NO. 100032237

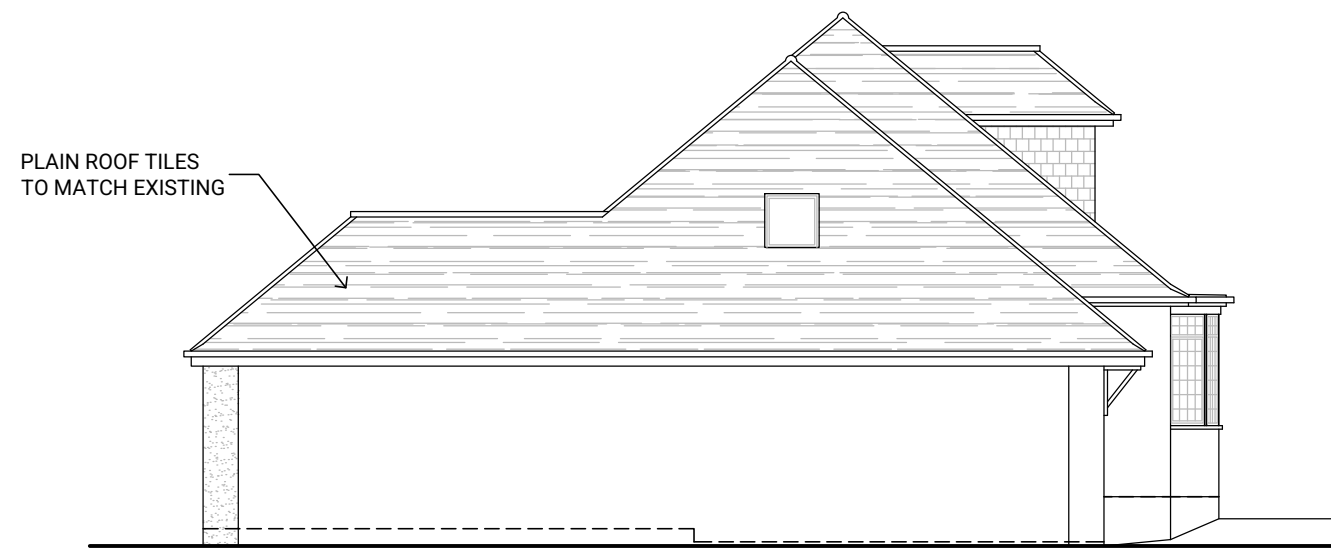

**SIDE ELEVATION
(NORTH)**





**FRONT ELEVATION
(WEST)**

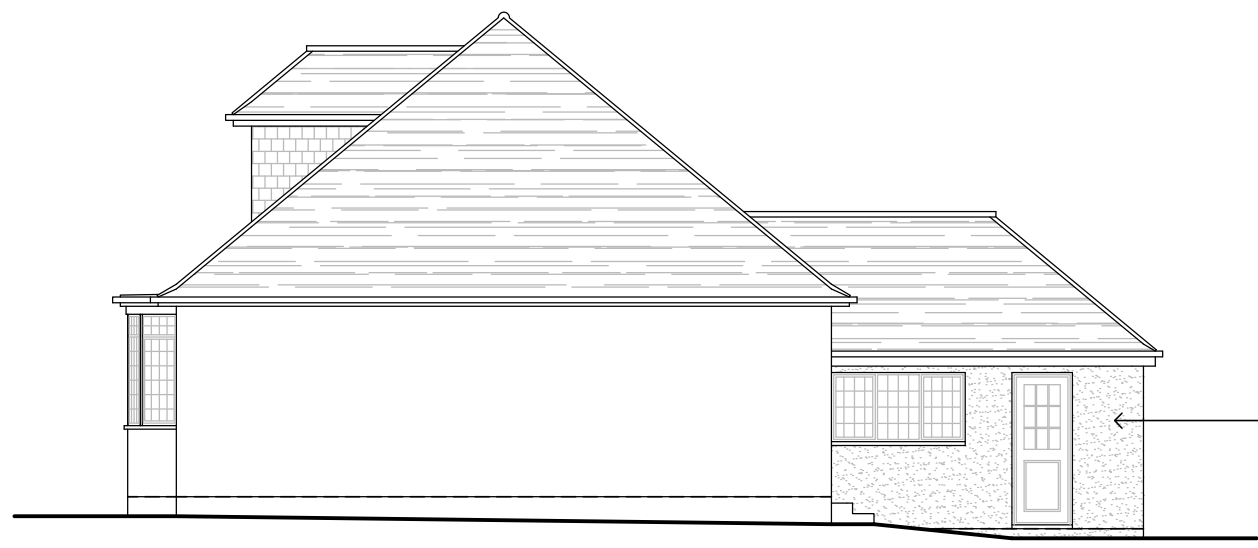


**SIDE ELEVATION
(SOUTH)**





**REAR ELEVATION
(EAST)**

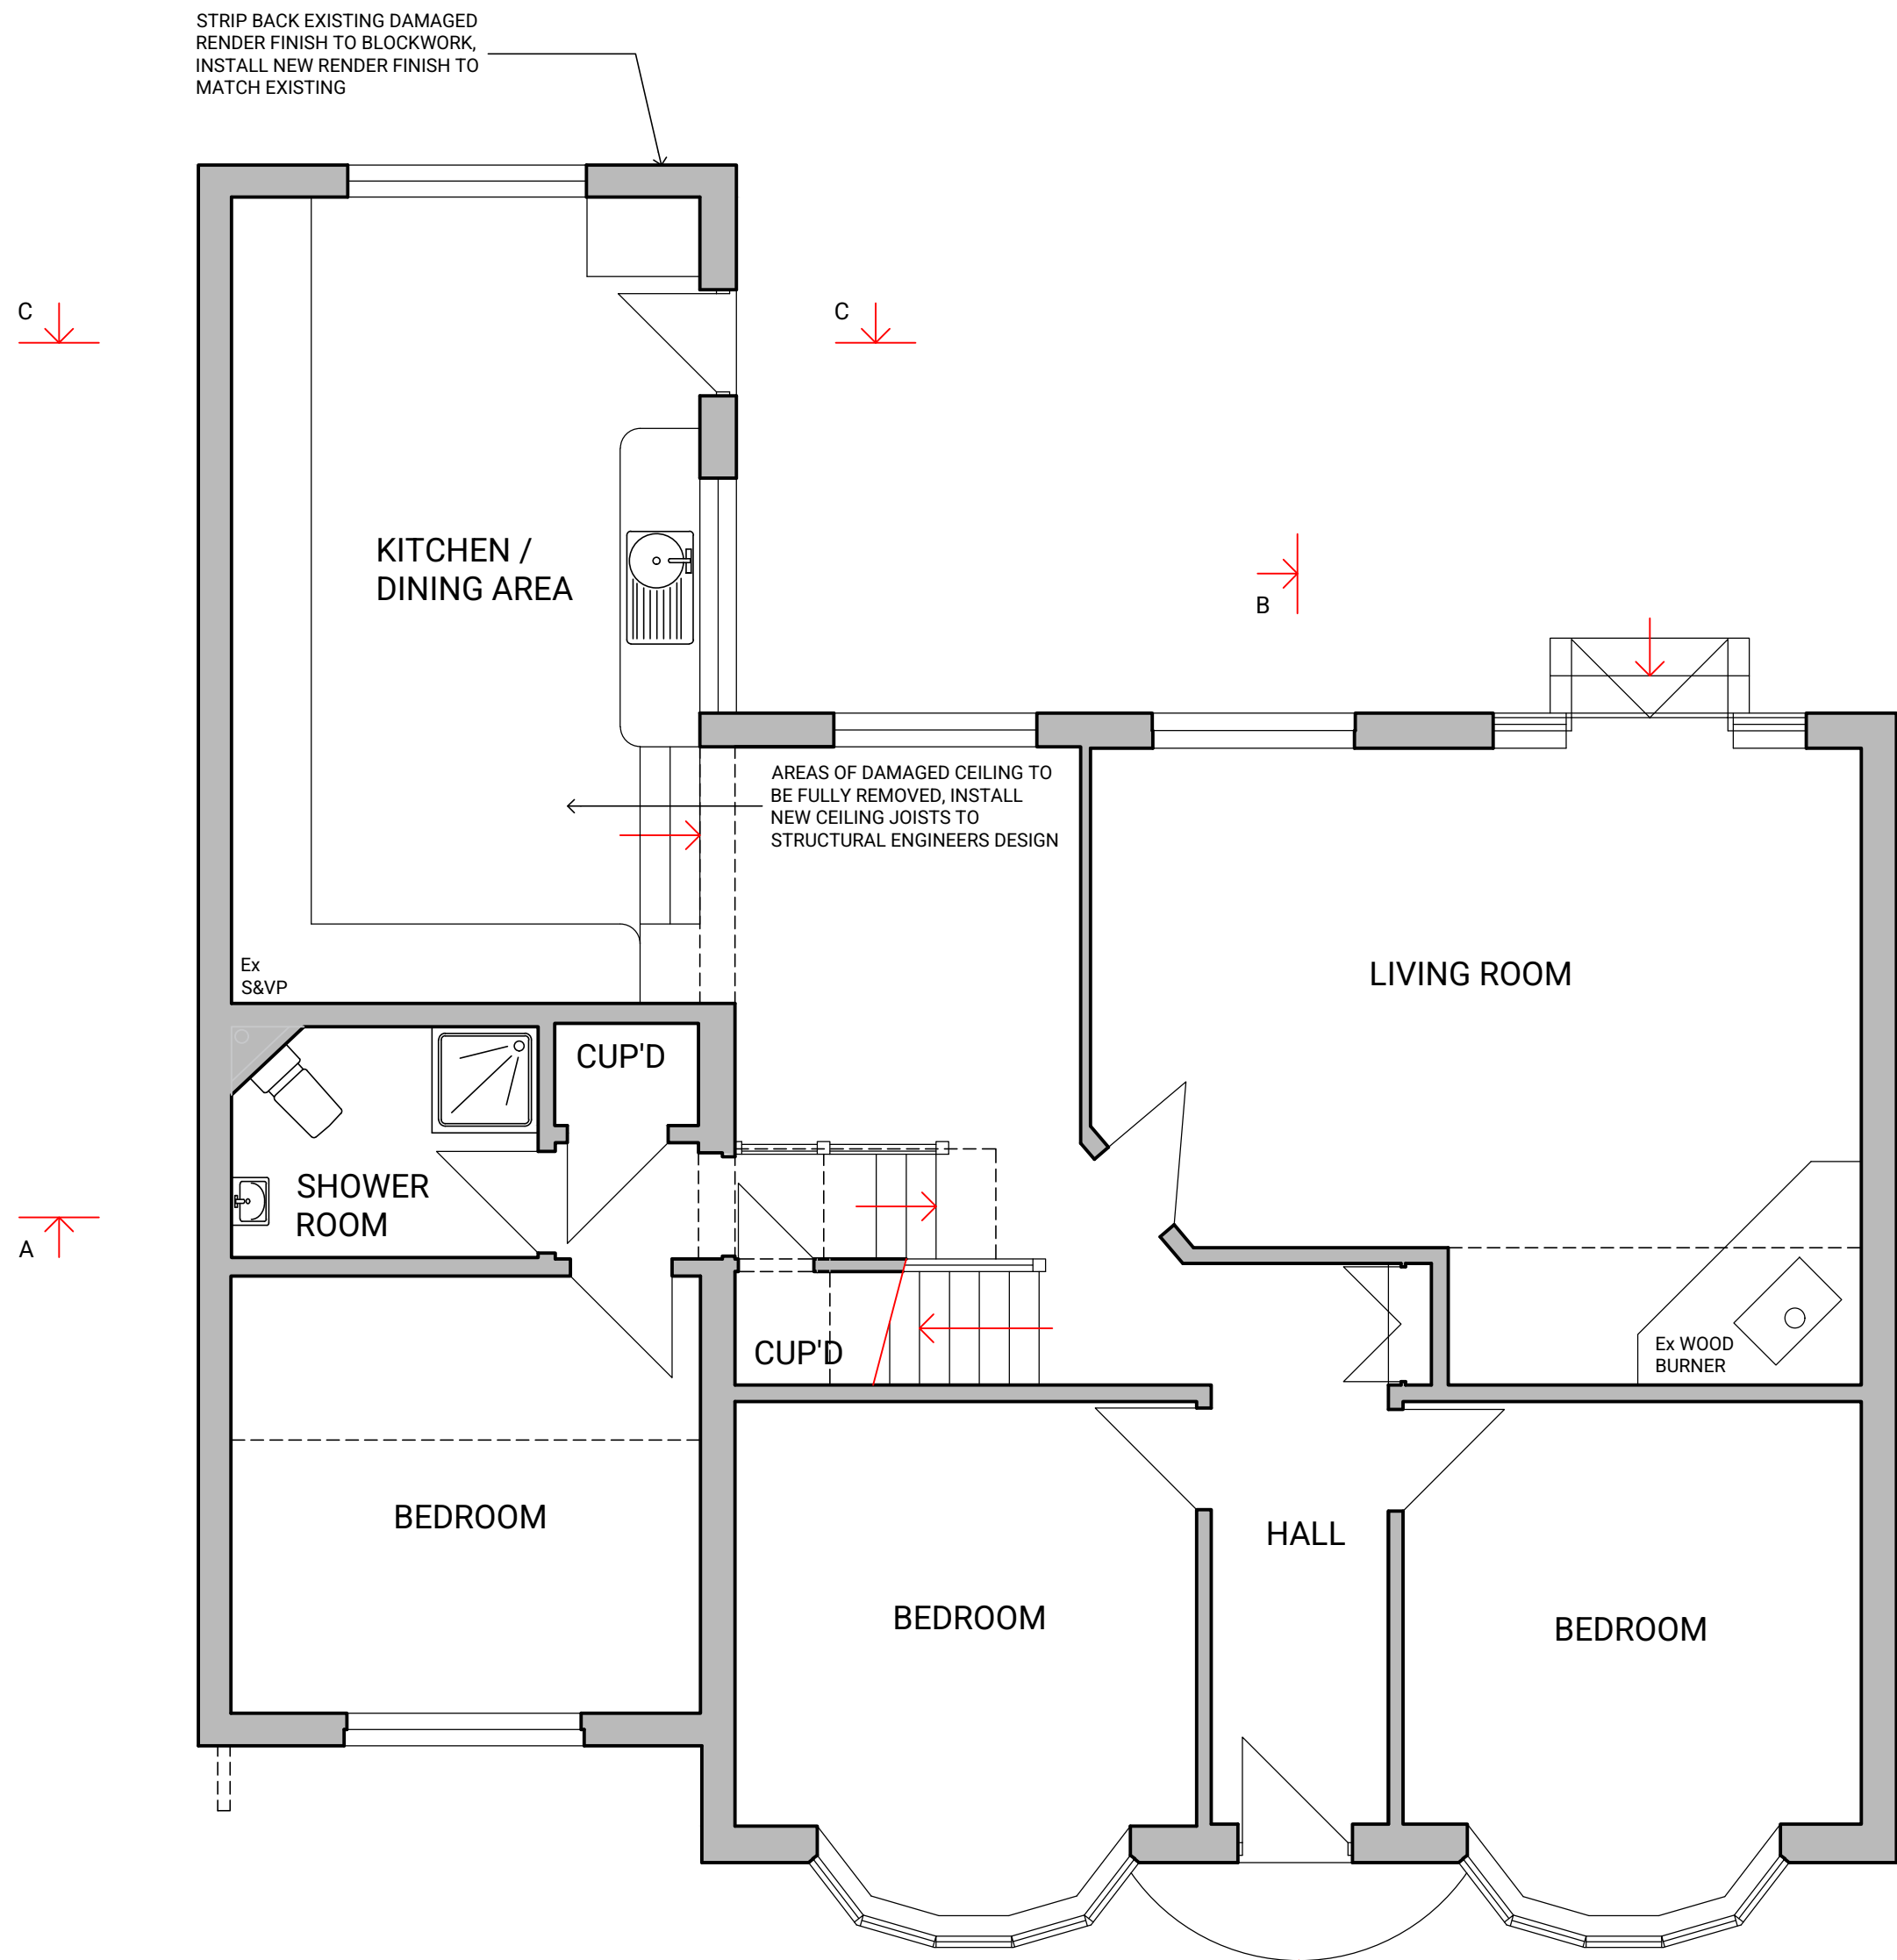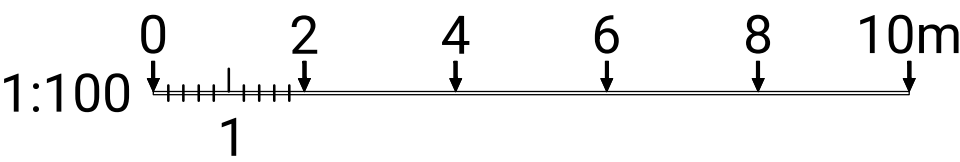

GROUND FLOOR PLAN

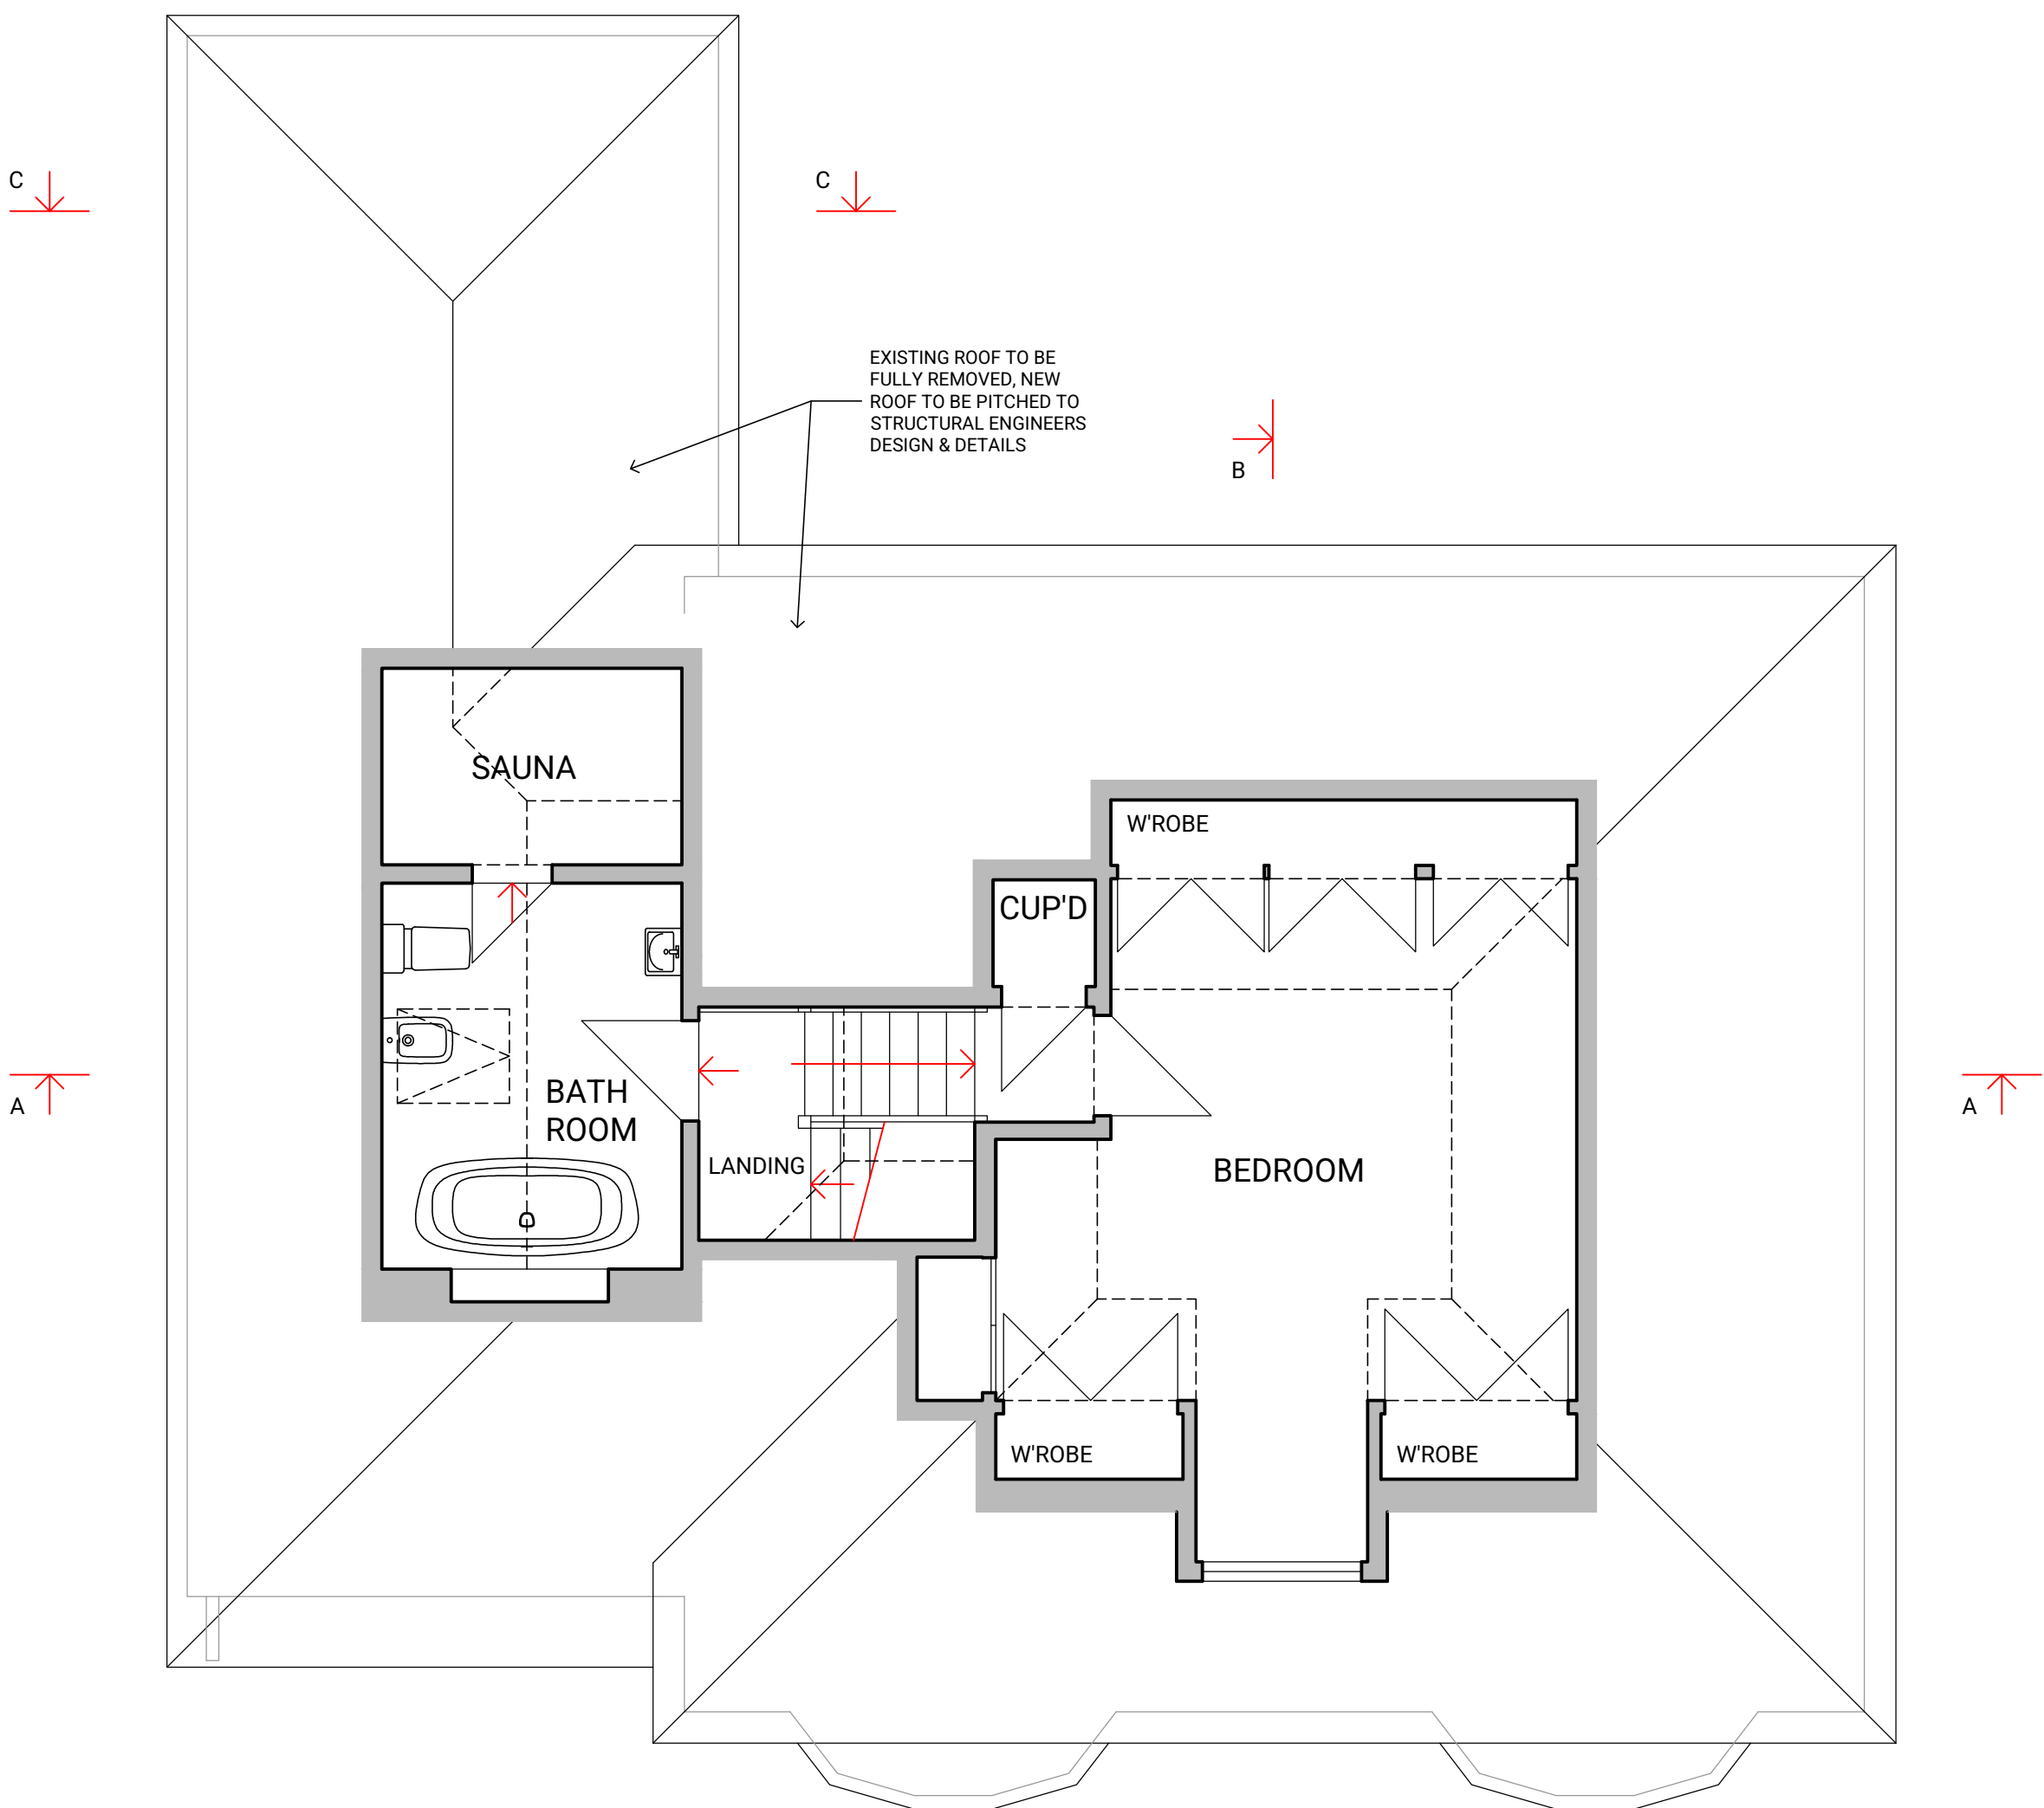

FIRST FLOOR PLAN

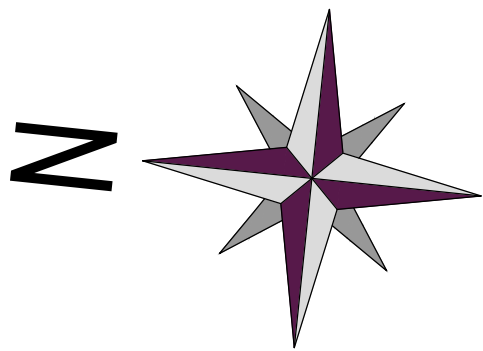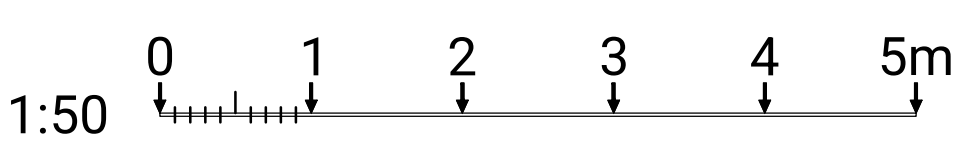

REV	DESCRIPTION	BY	DATE
1	ISSUED FOR PERMIT APPLICATION	MA	12.08.2026
2	ISSUED FOR PLANNING APPLICATION	MA	12.08.2026
3	ISSUED FOR BUILDING REGULATIONS APPLICATION	MA	12.08.2026
4	ISSUED FOR CONSTRUCTION	MA	12.08.2026

PUMPHOUSE DESIGNS

Architectural & Interior Design Consultants

01424 871120 info@pumphousedesigns.co.uk

CLIENT

Claims At Home Ltd

PROJECT

41 PARK AVENUE
GRAVESEND
KENT
DA12 1NS

DRAWING

PROPOSALS - FLOOR PLANS/ELEVATIONS

FIRST ISSUE 12.08.2026 DRAWN BY MA SCALE @ A1 1:50 / 1:100

DRAWING NO.

8740 / 1