



DO NOT SCALE FROM THIS DRAWING
ALL DIMENSIONS TO BE VERIFIED BY THE CONTRACTOR ON SITE


1:100 2 4 6 8 10m

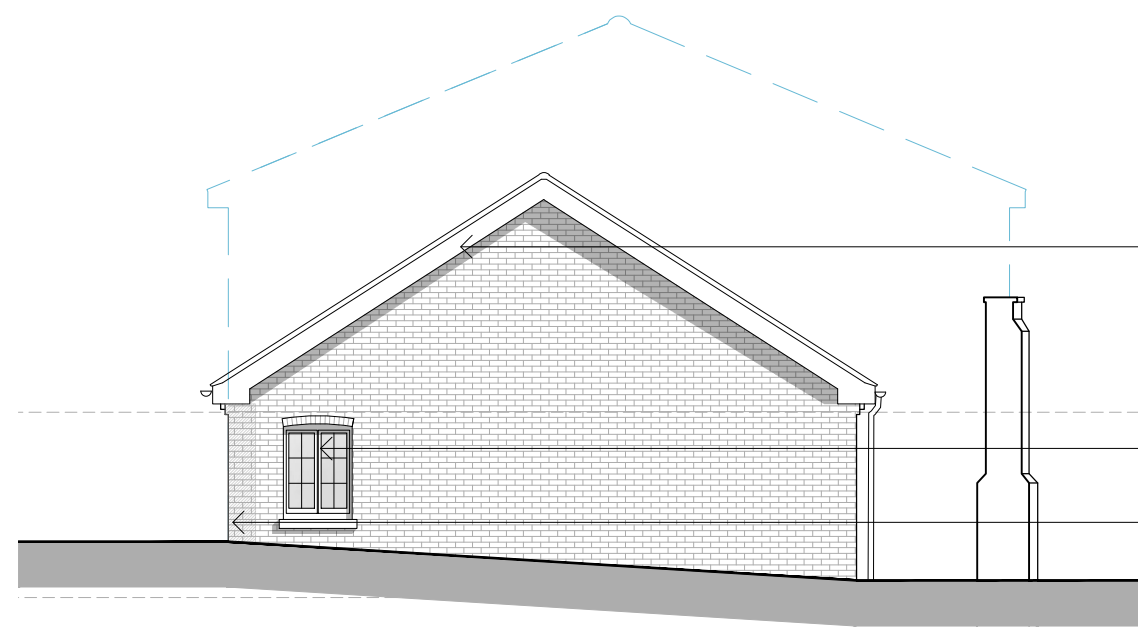


Front elevation

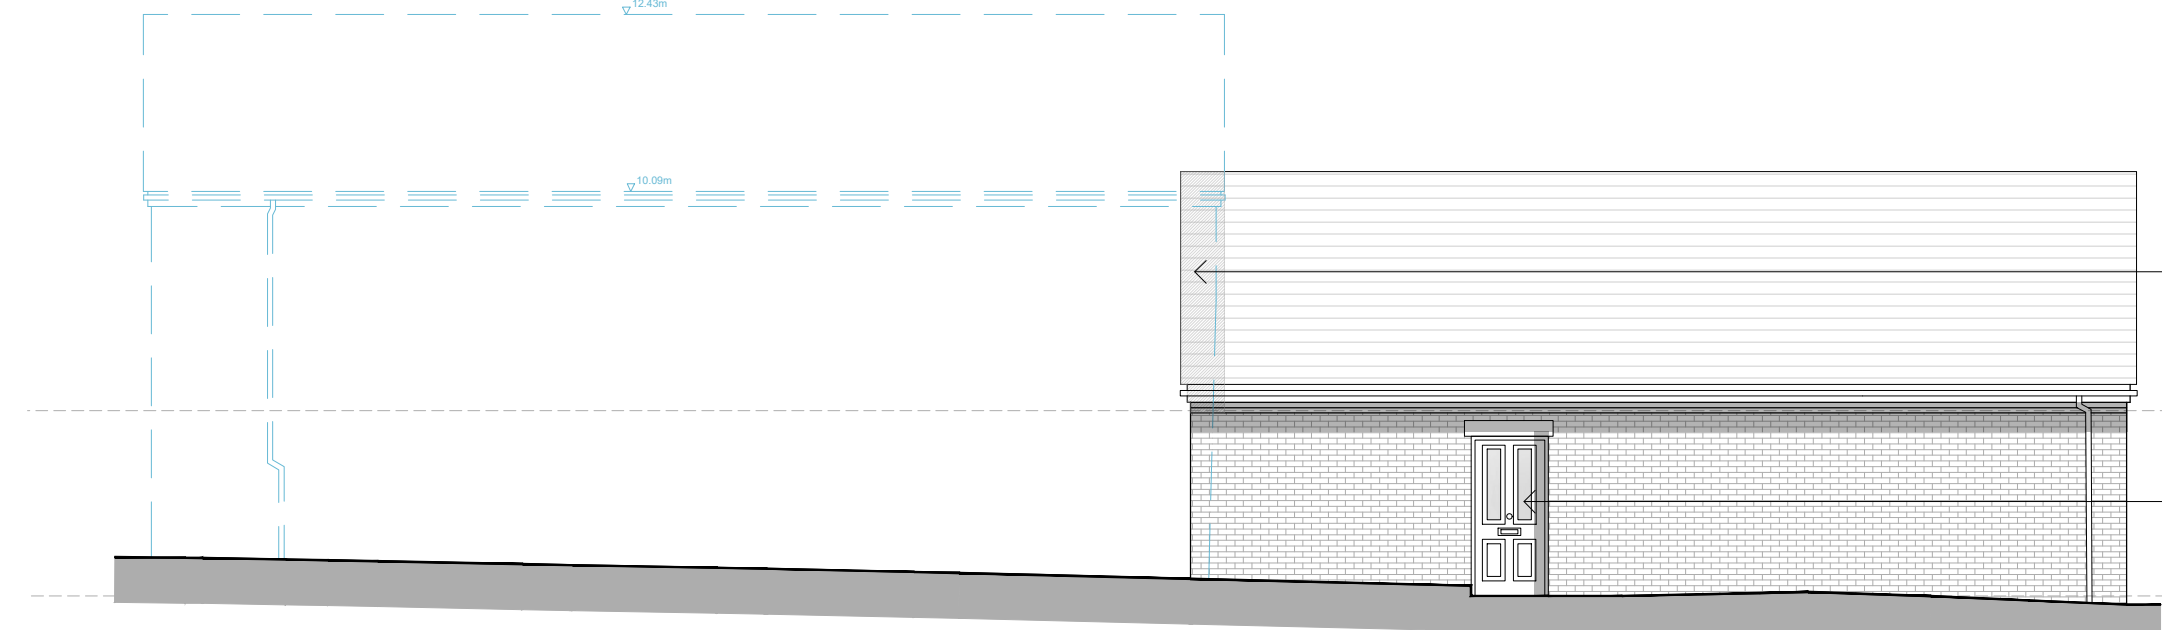


Right flank elevation

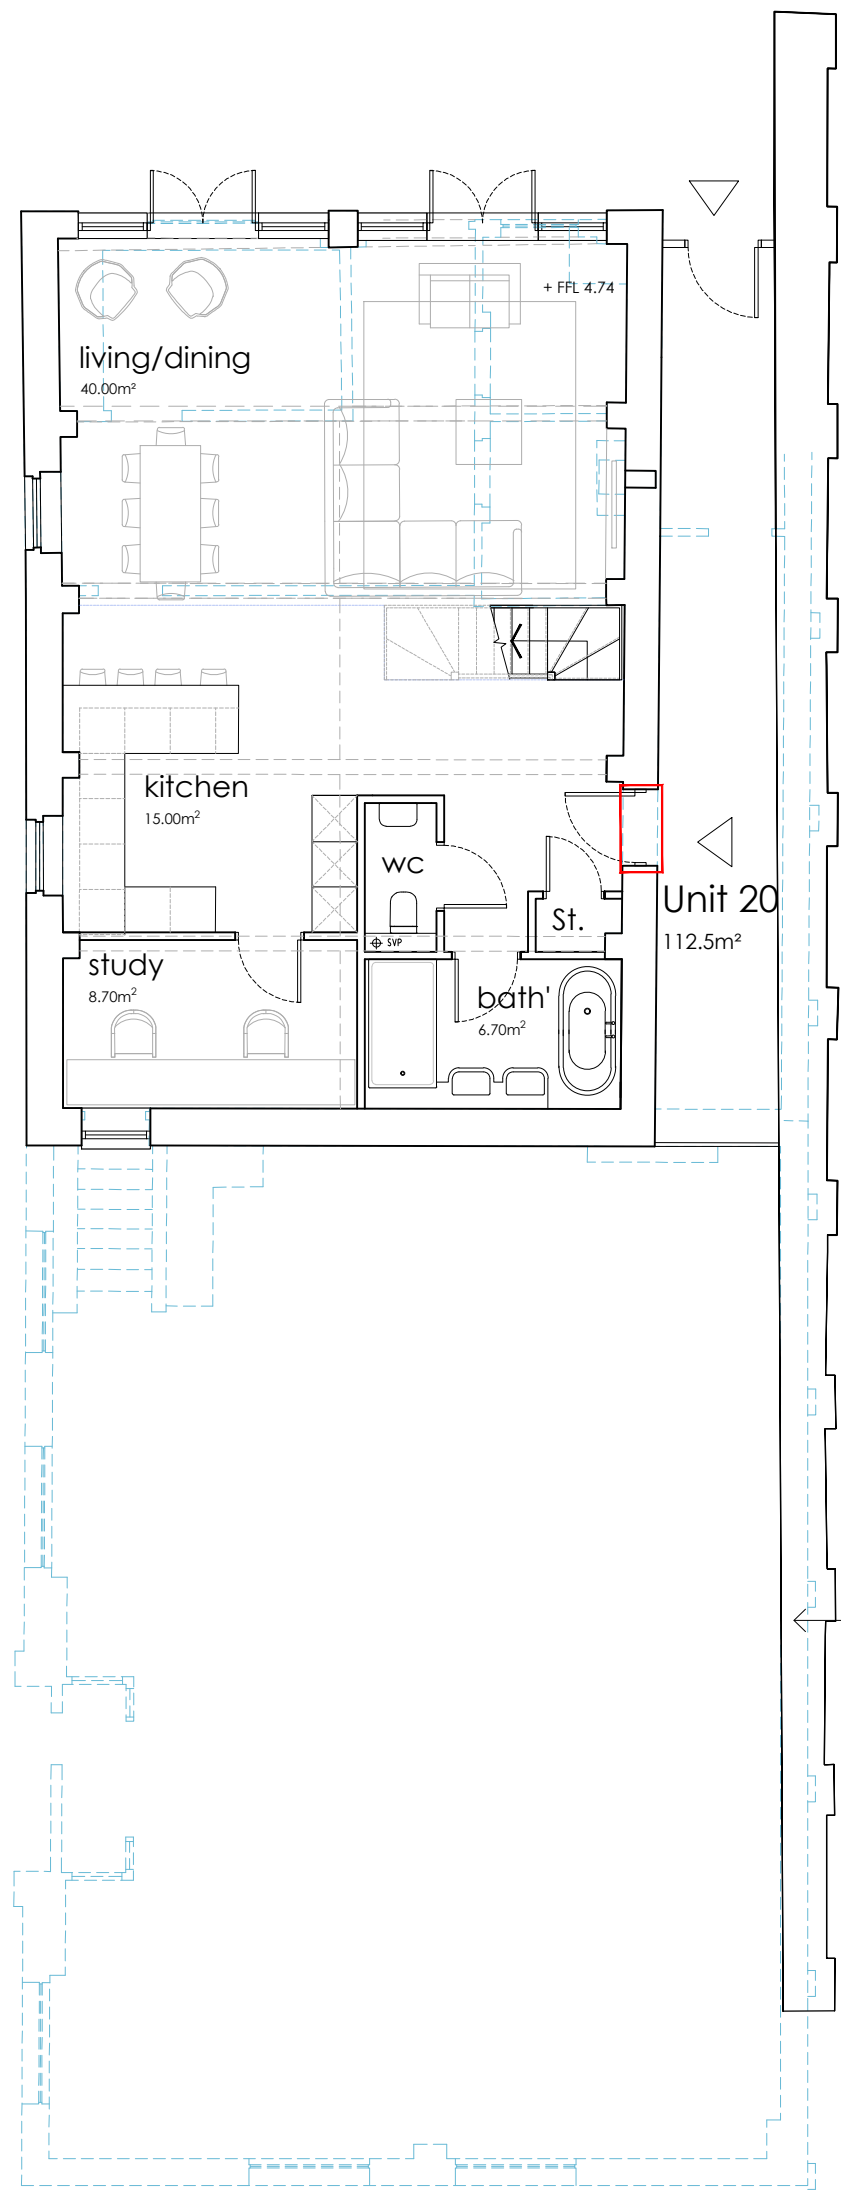


Ground floor plan

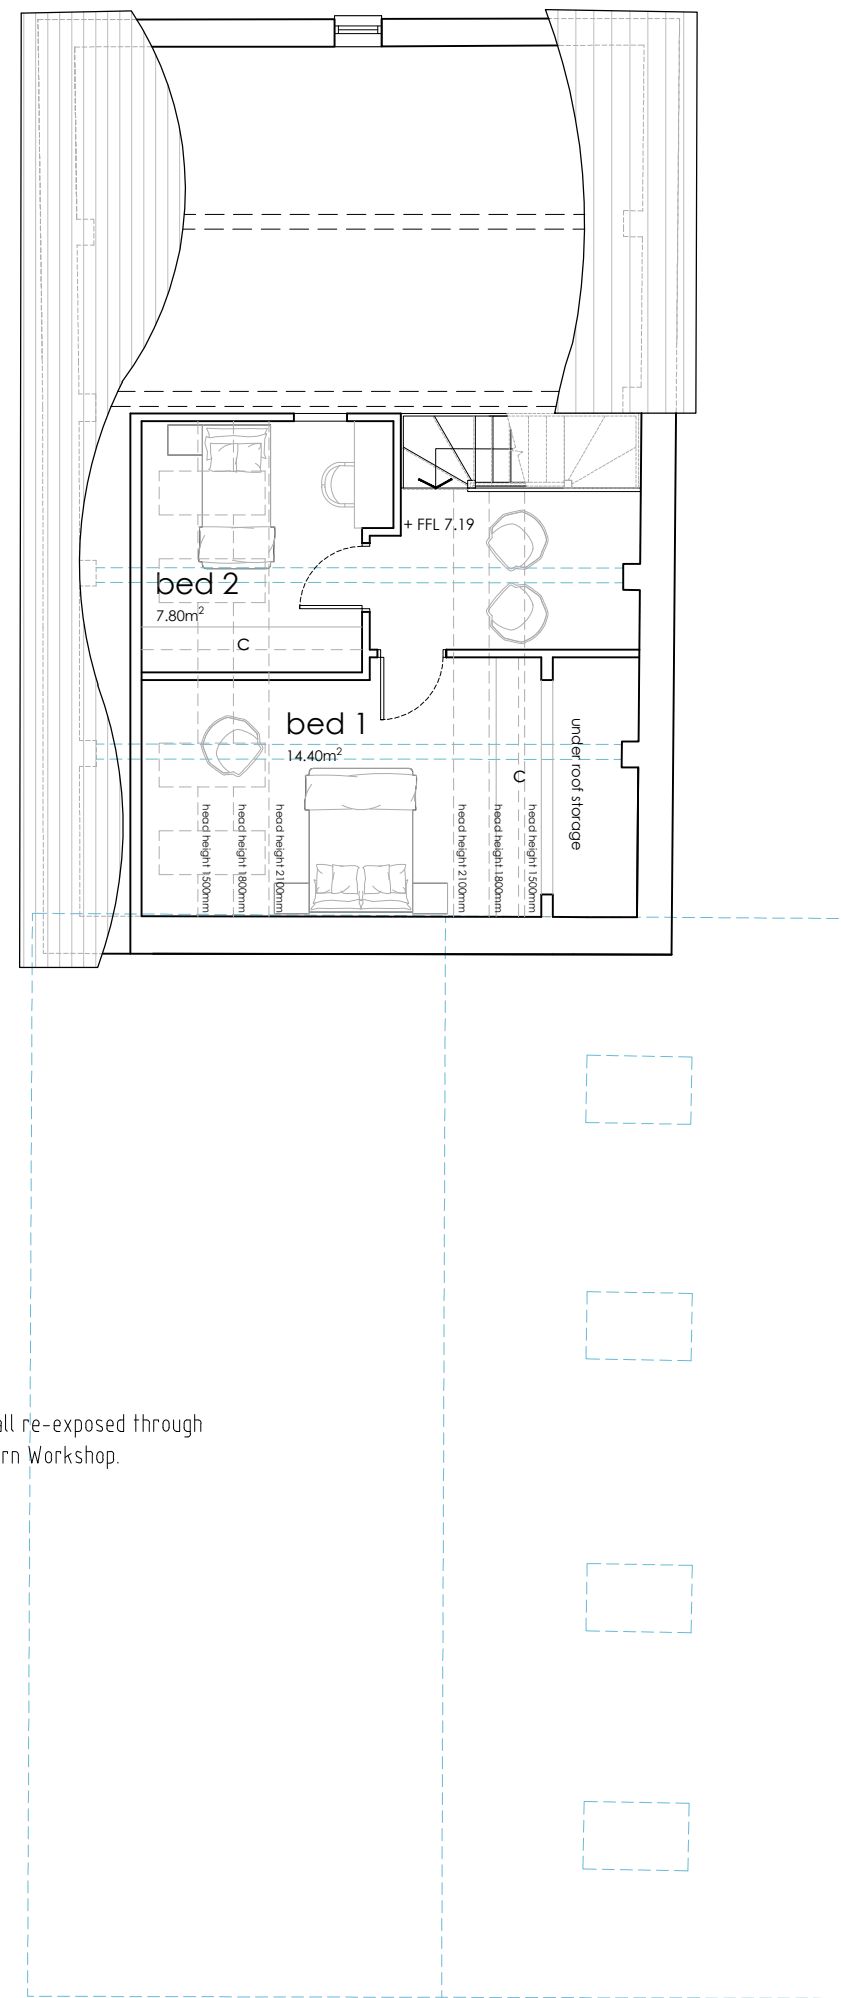

Mezzanine plan

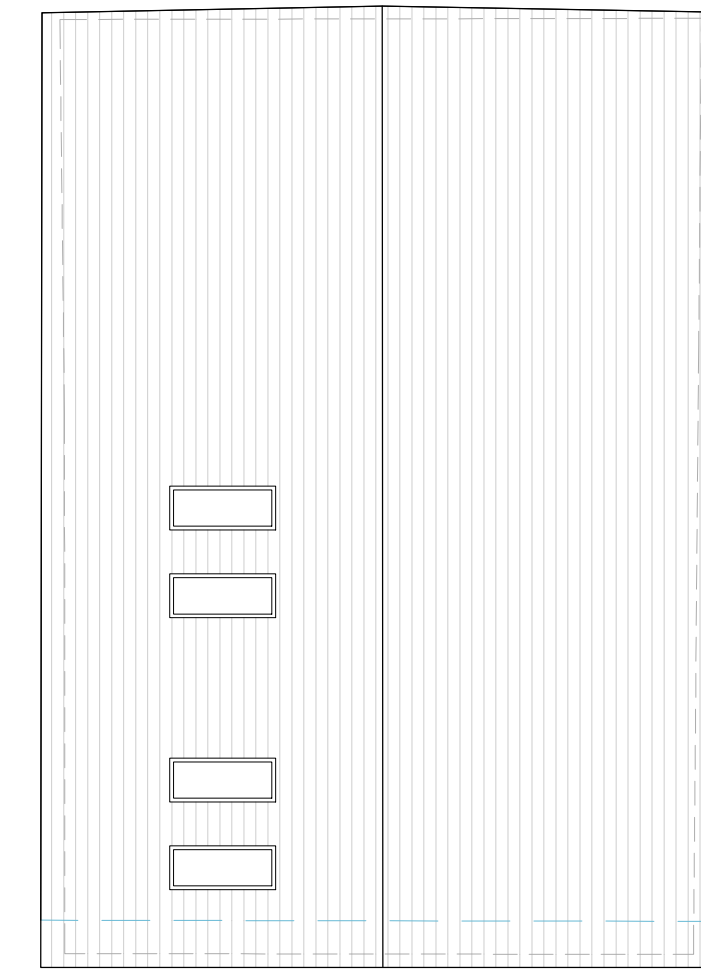

Roof plan

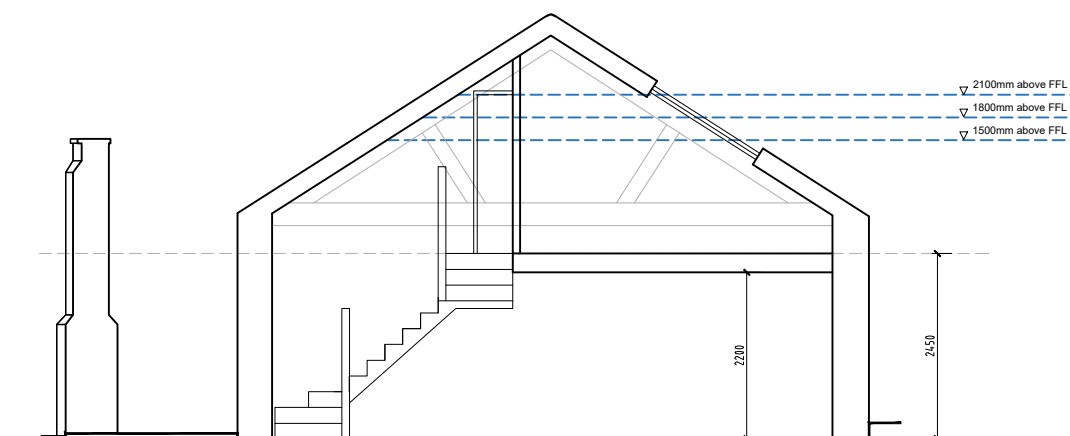


Section



Key plan

KEY

- Blocking up of existing openings in wall. To be detailed accordingly.
- New door / window opening in existing wall.
- Reinstating door / window opening in existing wall.
- Existing building linings to be enhanced if required.
- To be demolished.

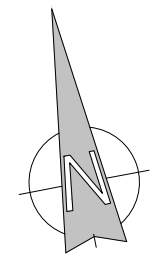

REV	DESCRIPTION	DATE	BY	CHKD
-----	-------------	------	----	------

**TURNER
JACKSON+DAY**
ASSOCIATES

Radio House
Thanet Way, Whitstable
Kent CT5 3DX
t: 01227 261453
e: enquiries@tjda.co.uk
www.turnerjacksonday.co.uk

client details
Mile Property Group Ltd

project details
Custom House
The Terrace, Gravesend, DA12 2DE

drawing title
Unit 20
Workshop Proposed Plans

date scale drawn by checked by
Feb'21 1:100@A1 AR

project no.	drawing no.	revision
1735	030	