
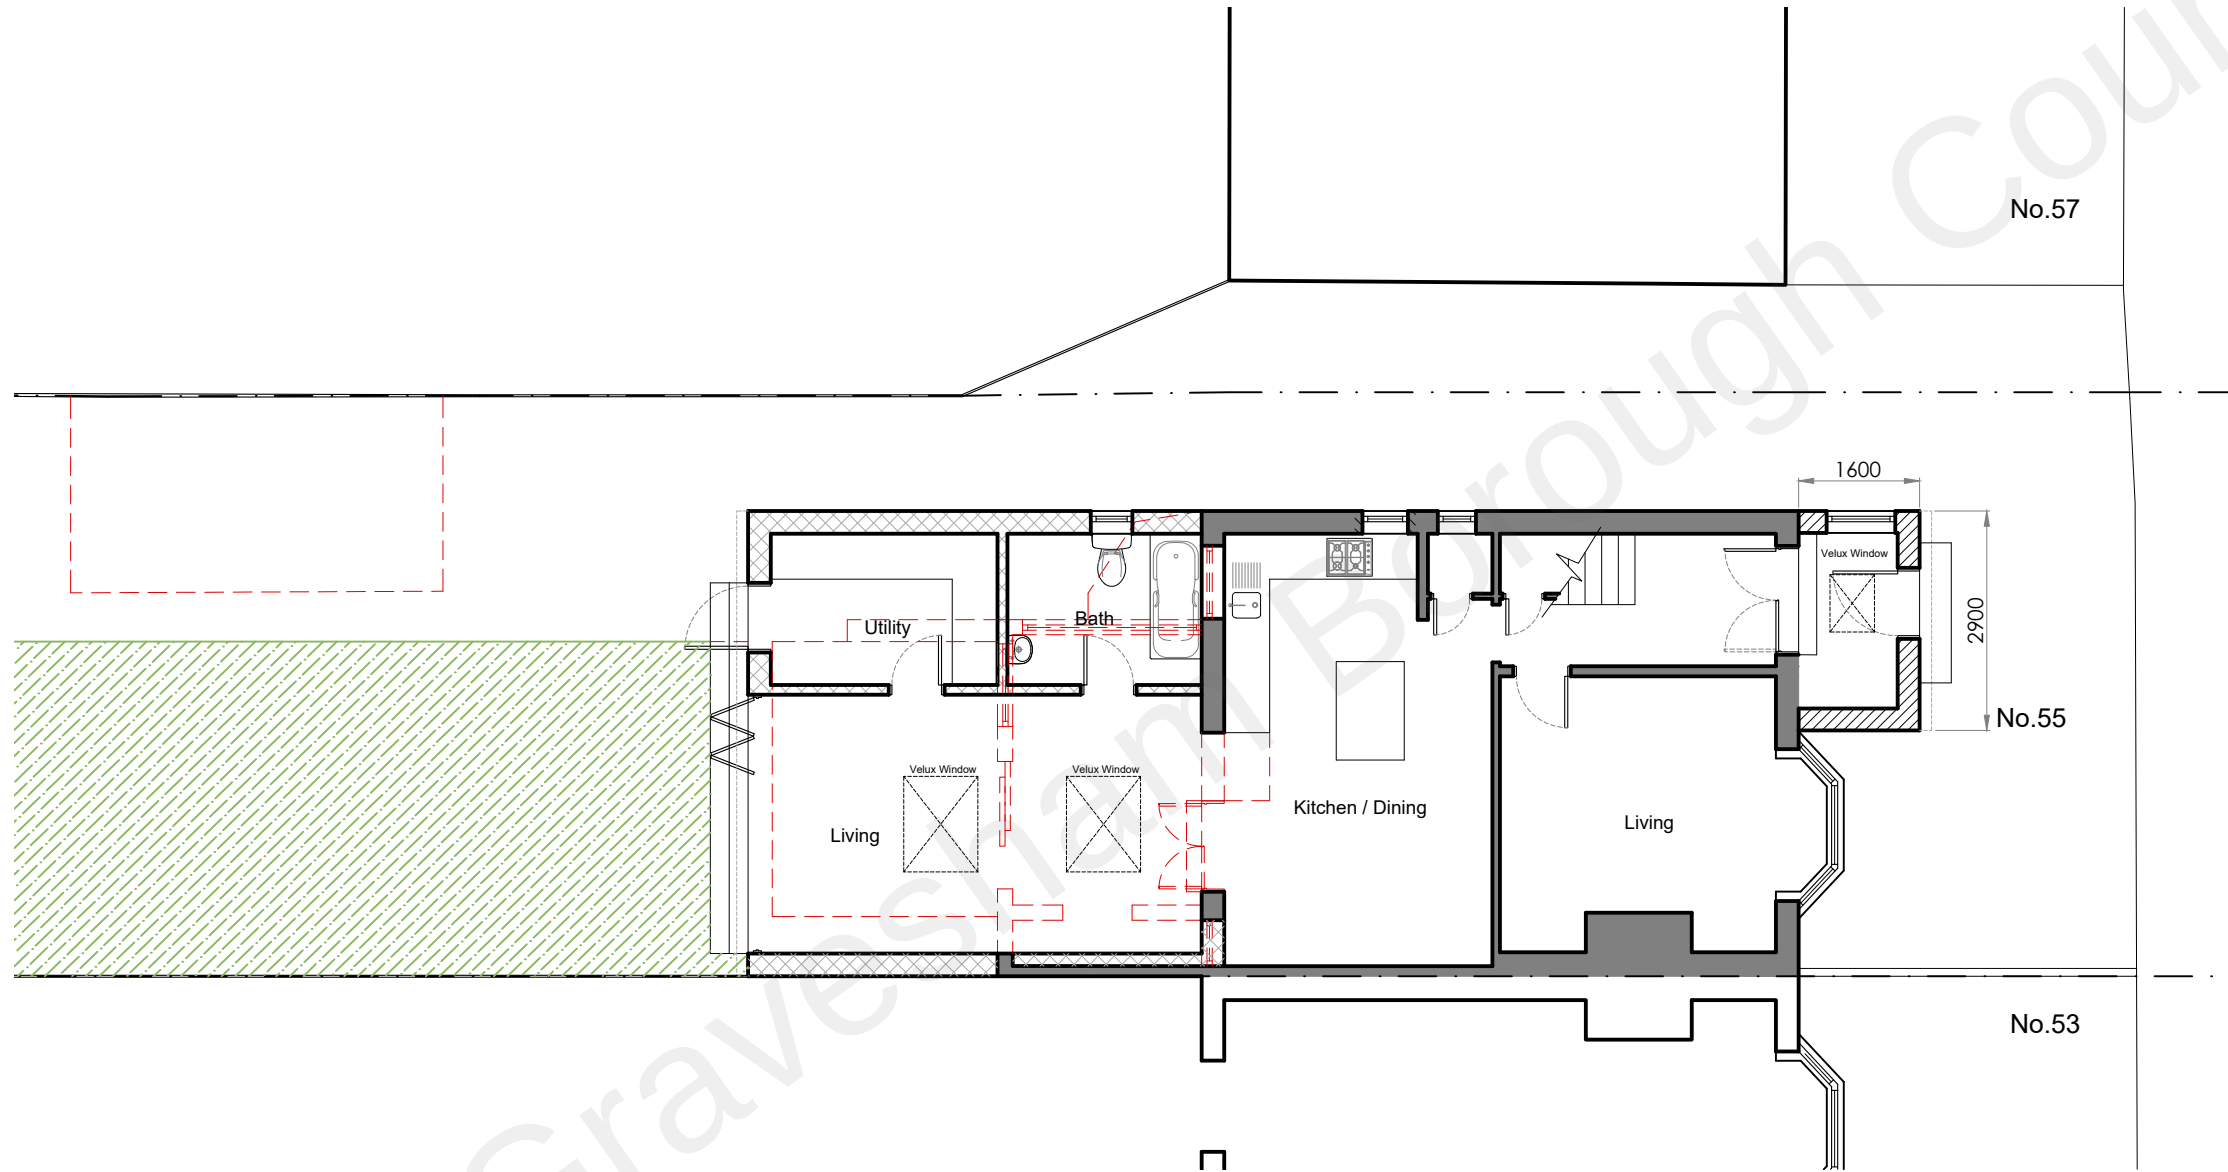


KEY

- INDICATES EXISTING WALLS
- INDICATES UNAPPROVED DEVELOPMENT
- INDICATES DEMOLITIONS / TO BE REMOVED GRANTED FROM PREVIOUS APPLICATION Ref: 20220948
- INDICATES PROPOSED NEW WALLS GRANTED FROM PREVIOUS APPLICATION Ref: 20220948

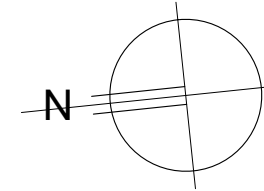

REV.	DATE	REV. BY
------	------	---------

- COPYRIGHT JCD Architectural Consultant
- ALL DIMENSIONS TO BE VERIFIED ON SITE BY THE CONTRACTOR PRIOR TO COMMENCEMENT OF ANY SHOP DRAWINGS OR SITE WORK.
 - ANY DISCREPANCY FOUND BETWEEN THIS DRAWING AND ANY OTHER DOCUMENT MUST BE REPORTED IMMEDIATELY TO THE DESIGNERS.
 - REMOVE THIS DRAWING FROM CURRENCY WHEN A REVISED DRAWING IS ISSUED.
 - THIS DOCUMENT REMAINS OUR EXCLUSIVE PROPERTY IT SHALL NOT BE REPRODUCED NOR COMMUNICATED TO THIRD PARTIES WITHOUT MY WRITTEN CONSENT.
 - THE COPYRIGHT OF THIS DRAWING AND DESIGN IS VESTED IN THE DESIGNERS.

Client:
Eftiola & Elidon Bashllari

Project:
55 Mitchell Avenue
Northfleet
Kent
DA11 8AU

Title:
Current Ground Floor Plan

AUTHOR	JC	DATE	15 01 2023	APPROVED	JC
--------	----	------	------------	----------	----

SCALES	1:100 @ A3	READ WITH	-
--------	------------	-----------	---

DRAWING No.	22156	(03)	002	-
Project No.	Series No.	DWG No.	Rev	

DRAWING STATUS
PLANNING

1 CURRENT GROUND FLOOR PLAN
PLAN VIEW Scale 1:100

