
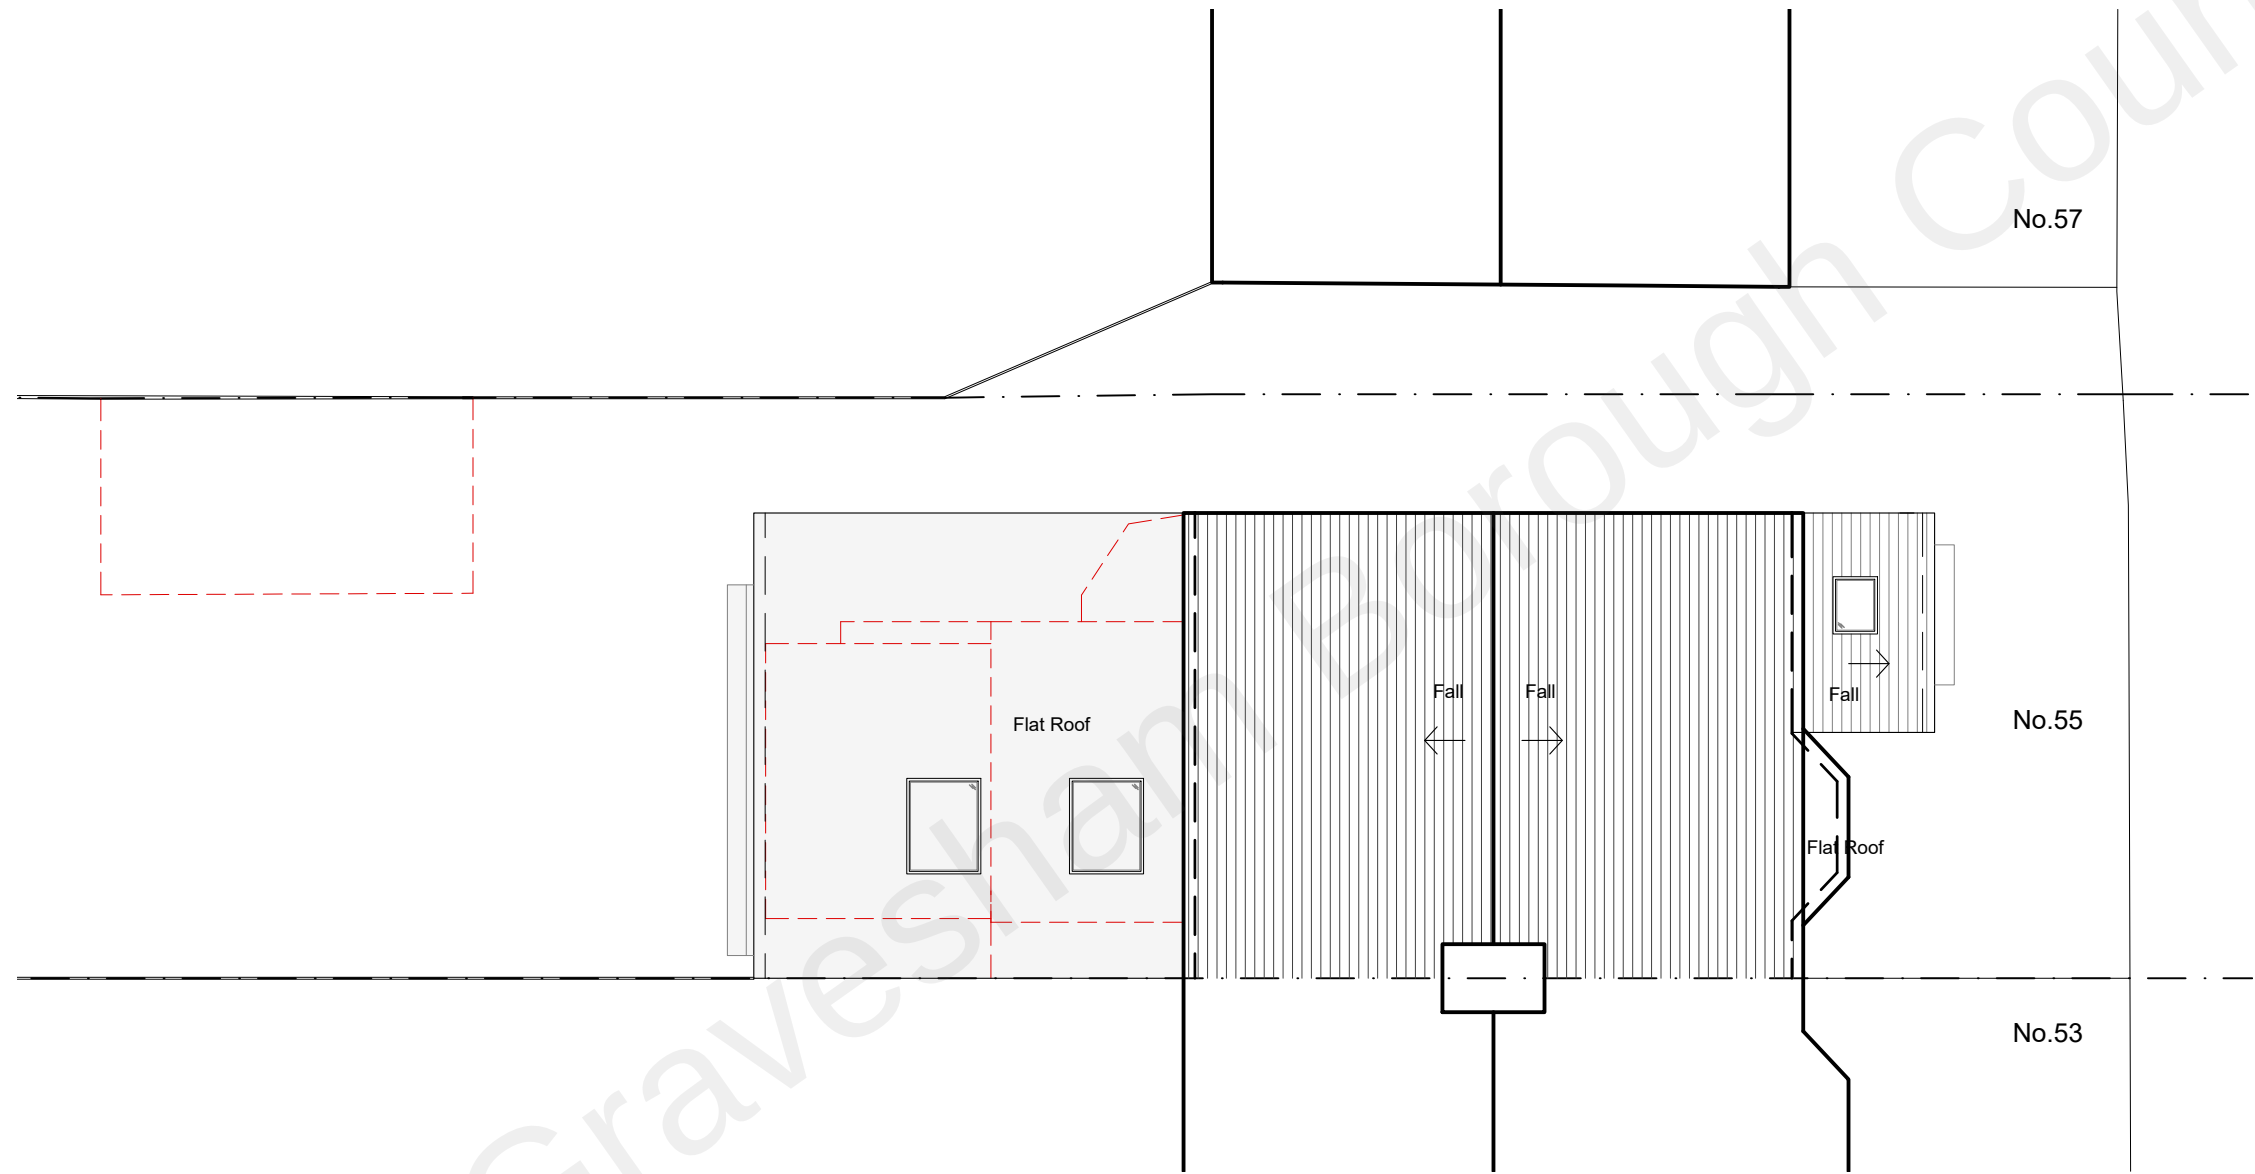


KEY

- INDICATES DEMOLITIONS / TO BE REMOVED GRANTED FROM PREVIOUS APPLICATION Ref: 20220948
- INDICATES PROPOSED DEVELOPMENT GRANTED FROM PREVIOUS APPLICATION Ref: 20220948

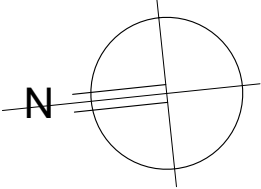

1

CURRENT ROOF PLAN

PLAN VIEW

Scale 1:100



JCD Architectural Consultant
20 Admirals Walk,
Chatham, Kent.
ME5 8NL.
TEL: 07946608141
WED: www.jcd-ac.co.uk
EMAIL: jcd-ac@outlook.com

REV.	DATE	REV. BY
------	------	---------

- COPYRIGHT JCD Architectural Consultant
- ALL DIMENSIONS TO BE VERIFIED ON SITE BY THE CONTRACTOR PRIOR TO COMMENCEMENT OF ANY SHOP DRAWINGS OR SITE WORK.
 - ANY DISCREPANCY FOUND BETWEEN THIS DRAWING AND ANY OTHER DOCUMENT MUST BE REPORTED IMMEDIATELY TO THE DESIGNERS.
 - REMOVE THIS DRAWING FROM CURRENCY WHEN A REVISED DRAWING IS ISSUED.
 - THIS DOCUMENT REMAINS OUR EXCLUSIVE PROPERTY IT SHALL NOT BE REPRODUCED NOR COMMUNICATED TO THIRD PARTIES WITHOUT MY WRITTEN CONSENT.
 - THE COPYRIGHT OF THIS DRAWING AND DESIGN IS VESTED IN THE DESIGNERS.

Client: Eftiola & Elidon Bashllari			
Project: 55 Mitchell Avenue Northfleet Kent DA11 8AU			
Title: Current Roof Plan			
AUTHOR	JC	DATE	15 01 2023
APPROVED	JC		
SCALES	1:100 @ A3		READ WITH
-			
DRAWING No.			
22156		(03)	003
Project No.		Series No.	DWG No.
DRAWING STATUS			
PLANNING			