


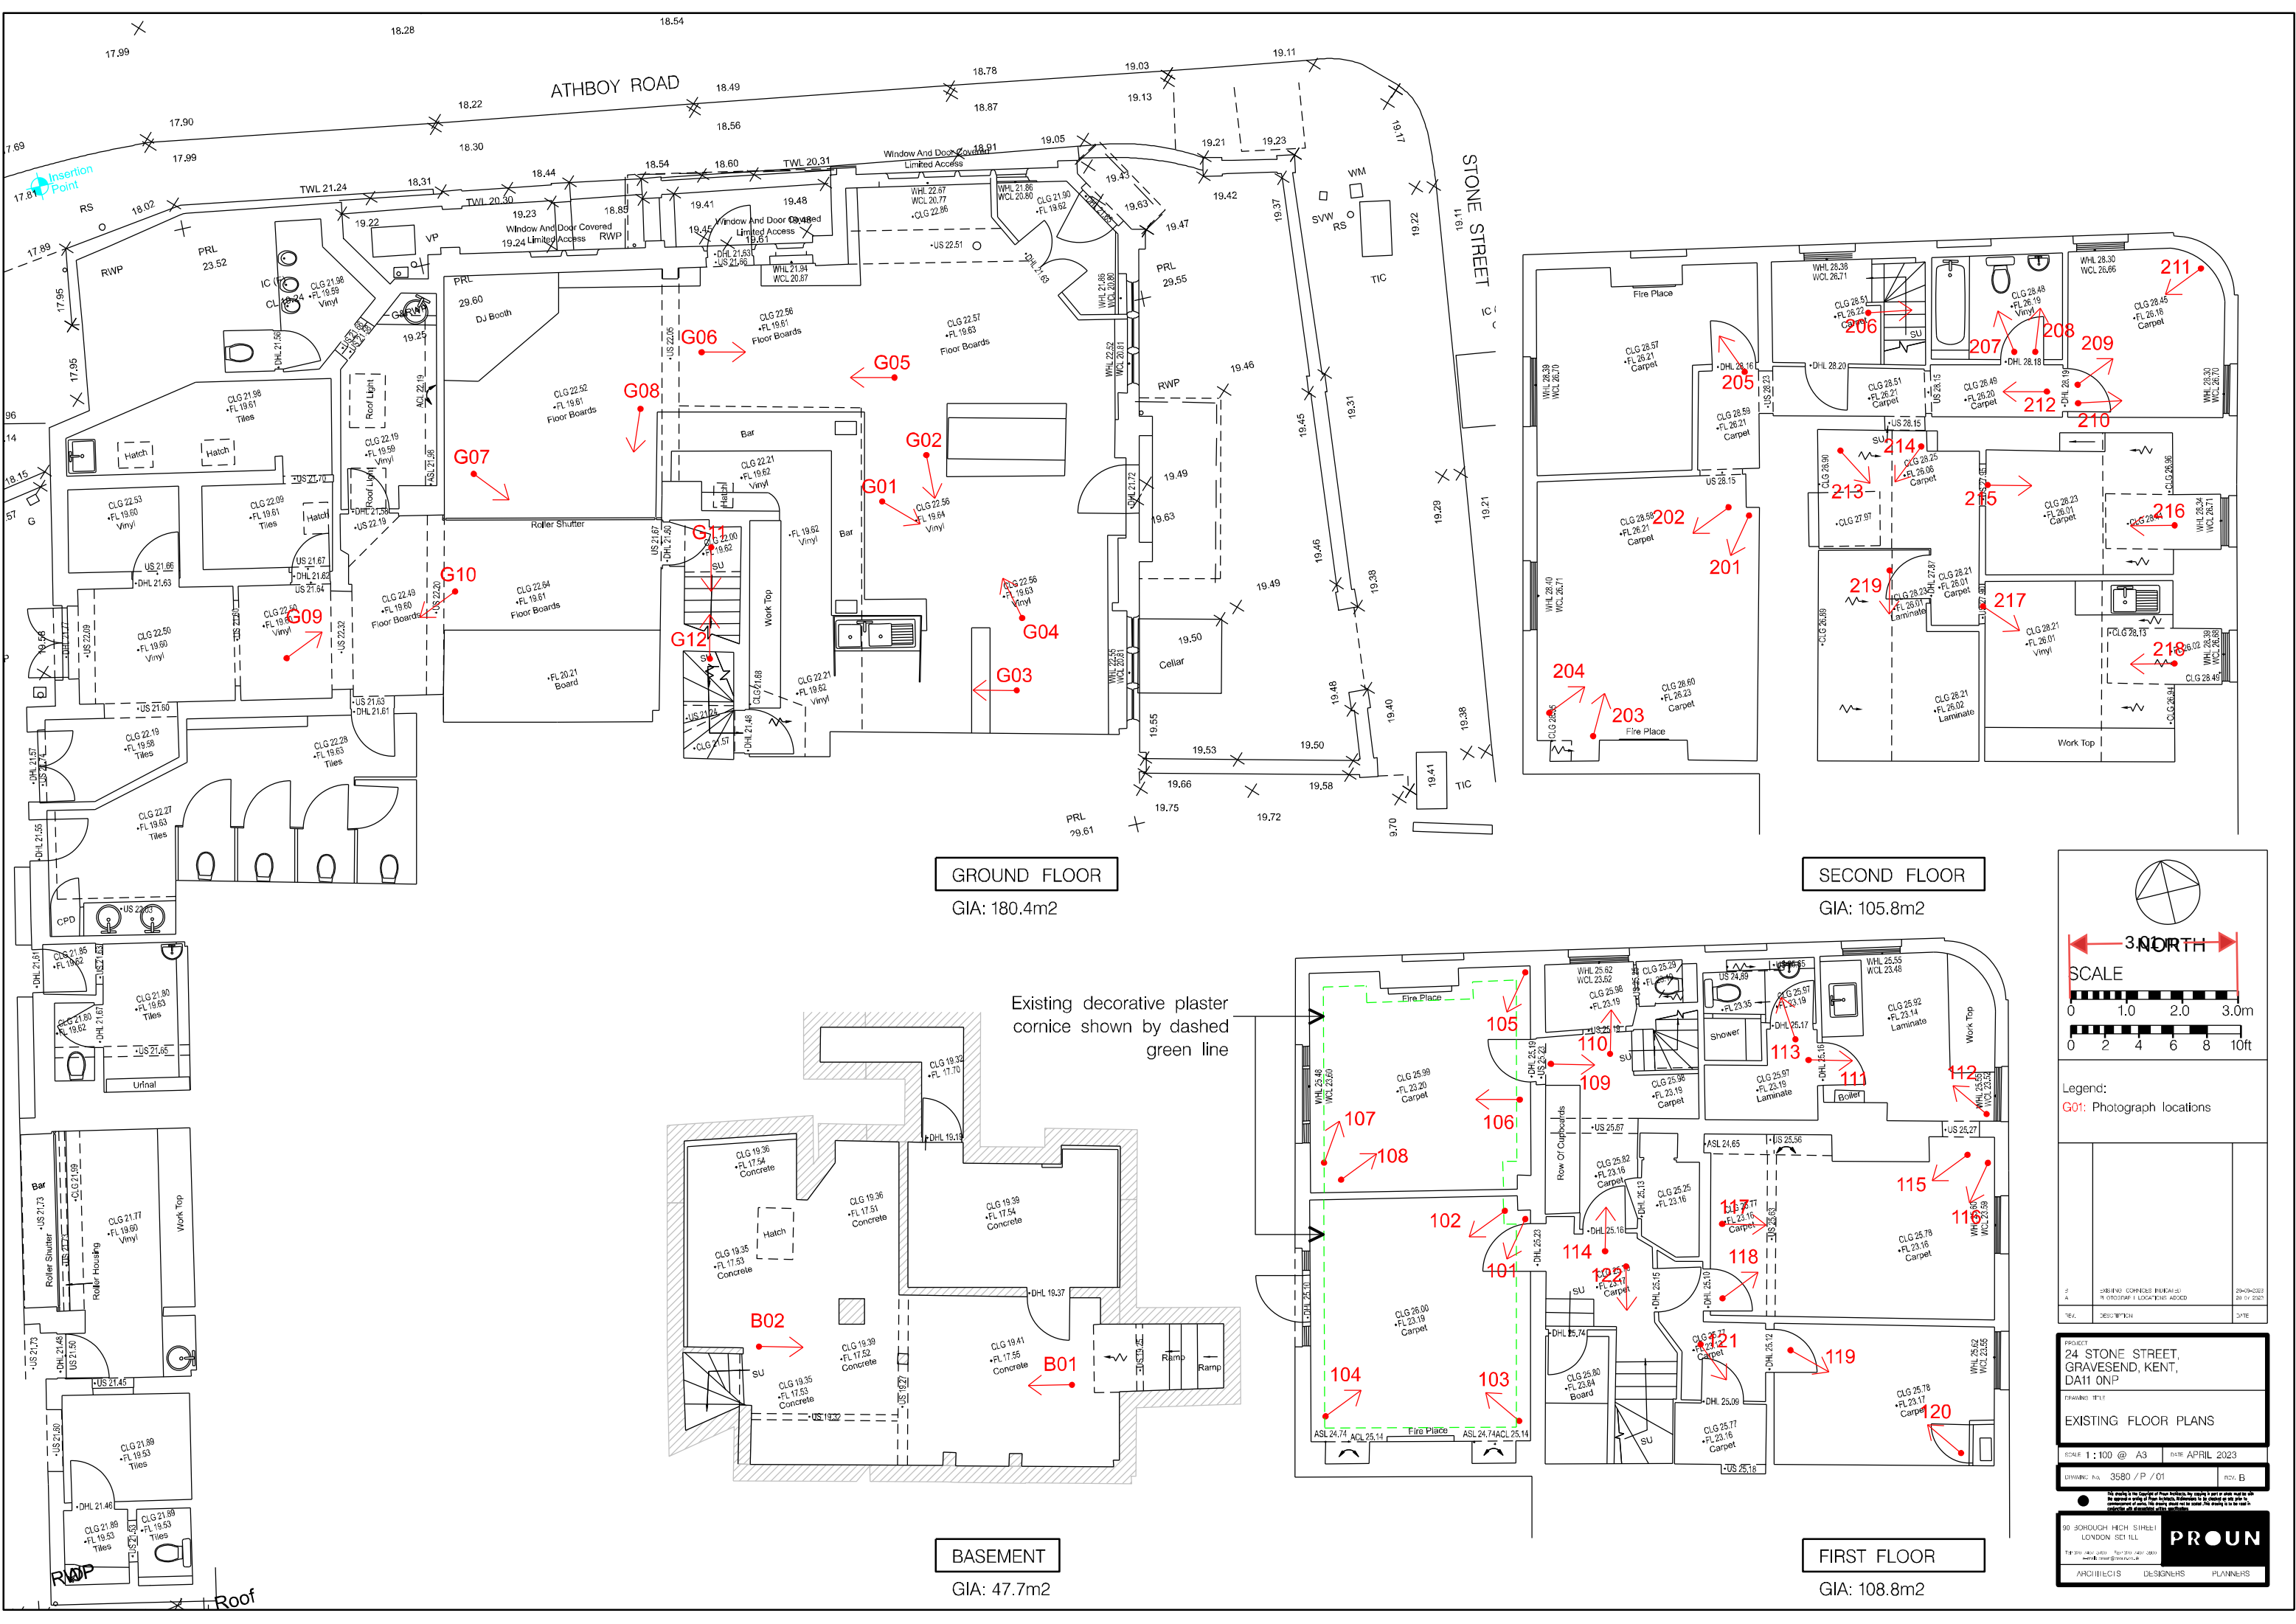

GROUND FLOOR

GIA: 180.4m2

SECOND FLOOR

GIA: 105.8m2

BASEMENT

GIA: 47.7m2

FIRST FLOOR

GIA: 108.8m2

3 NORTH

SCALE

0 1.0 2.0 3.0m

0 2 4 6 8 10ft

Legend:

G01: Photograph locations

PROJECT

24 STONE STREET,
GRAVESEND, KENT,
DA11 0NP

FRAMING TITLE

EXISTING FLOOR PLANS

SCALE 1:100 @ A3 DATE APRIL 2023

DRAWING NO. 3580 / P / 01 REV: B

90 BOROUGH HIGH STREET
LONDON SE1 1LL

ARCHITECTS DESIGNERS PLANNERS

PROUN