






EXISTING
FRONT ELEVATION 1:100

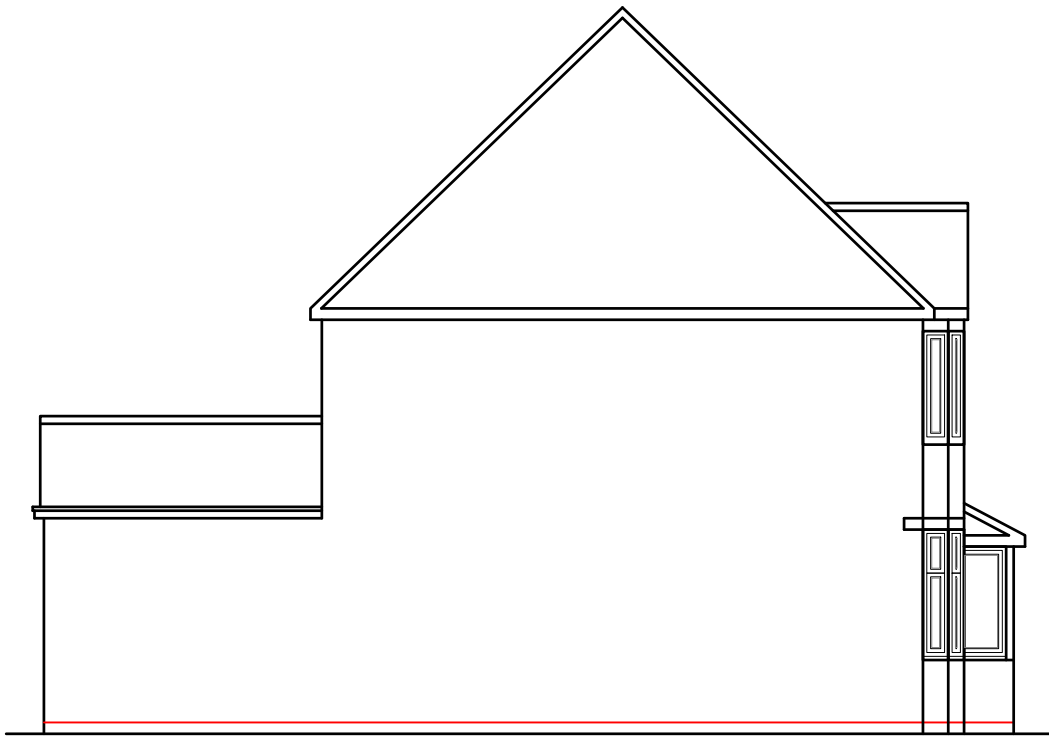

EXISTING
SIDE ELEVATION 1:100

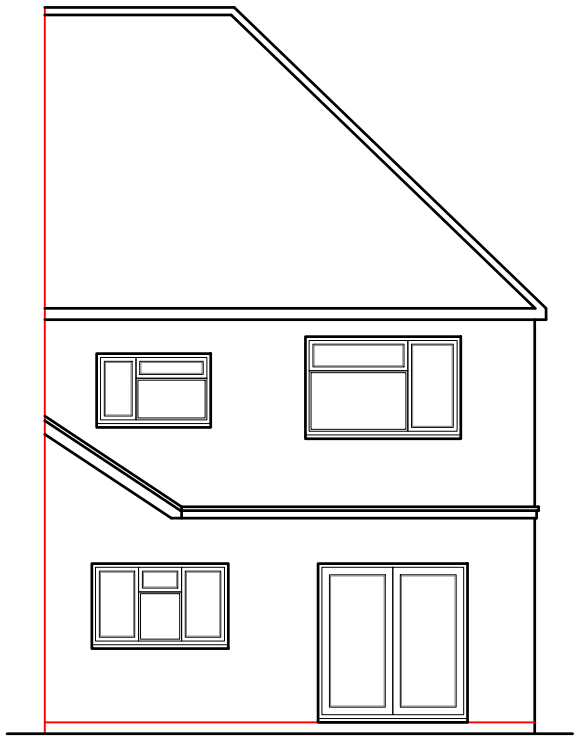

EXISTING
REAR ELEVATION 1:100

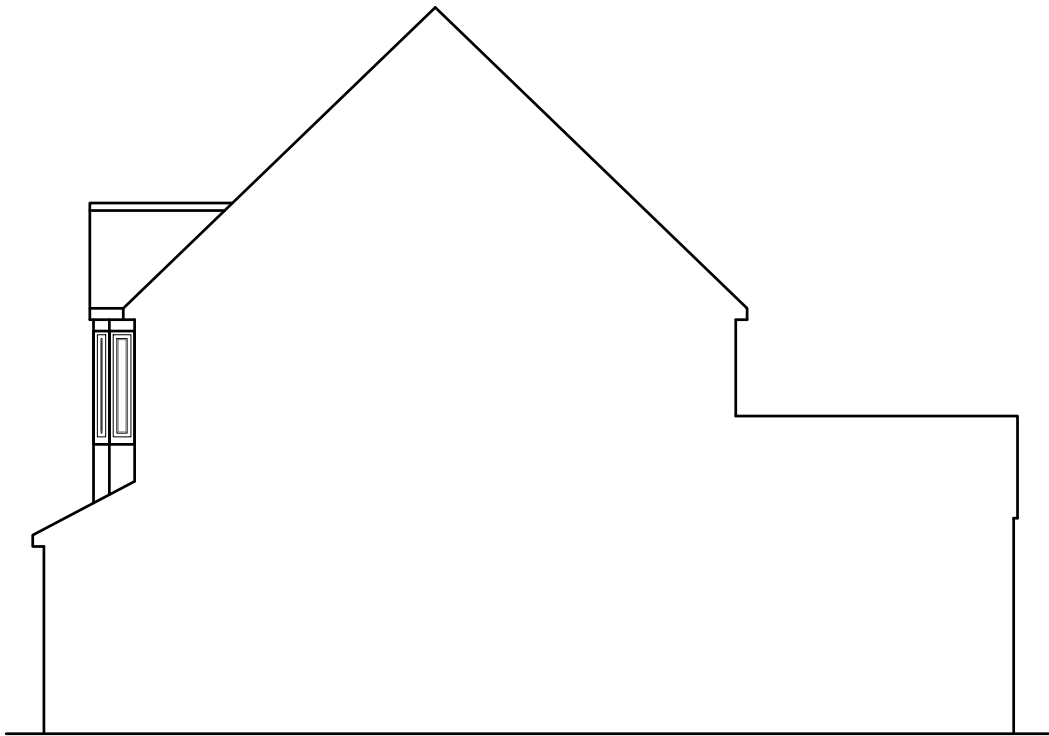

EXISTING
SIDE ELEVATION 1:100



Project: 21 Grange Road Gravesend Kent DA11 0ET				
Title: Existing Elevations				
Scale: 1:100@A3	Date: May 2022	Drawing No.: 0090/HH-04/SP		
REVISION				
*				
** **				