



Neighbouring property No. 19

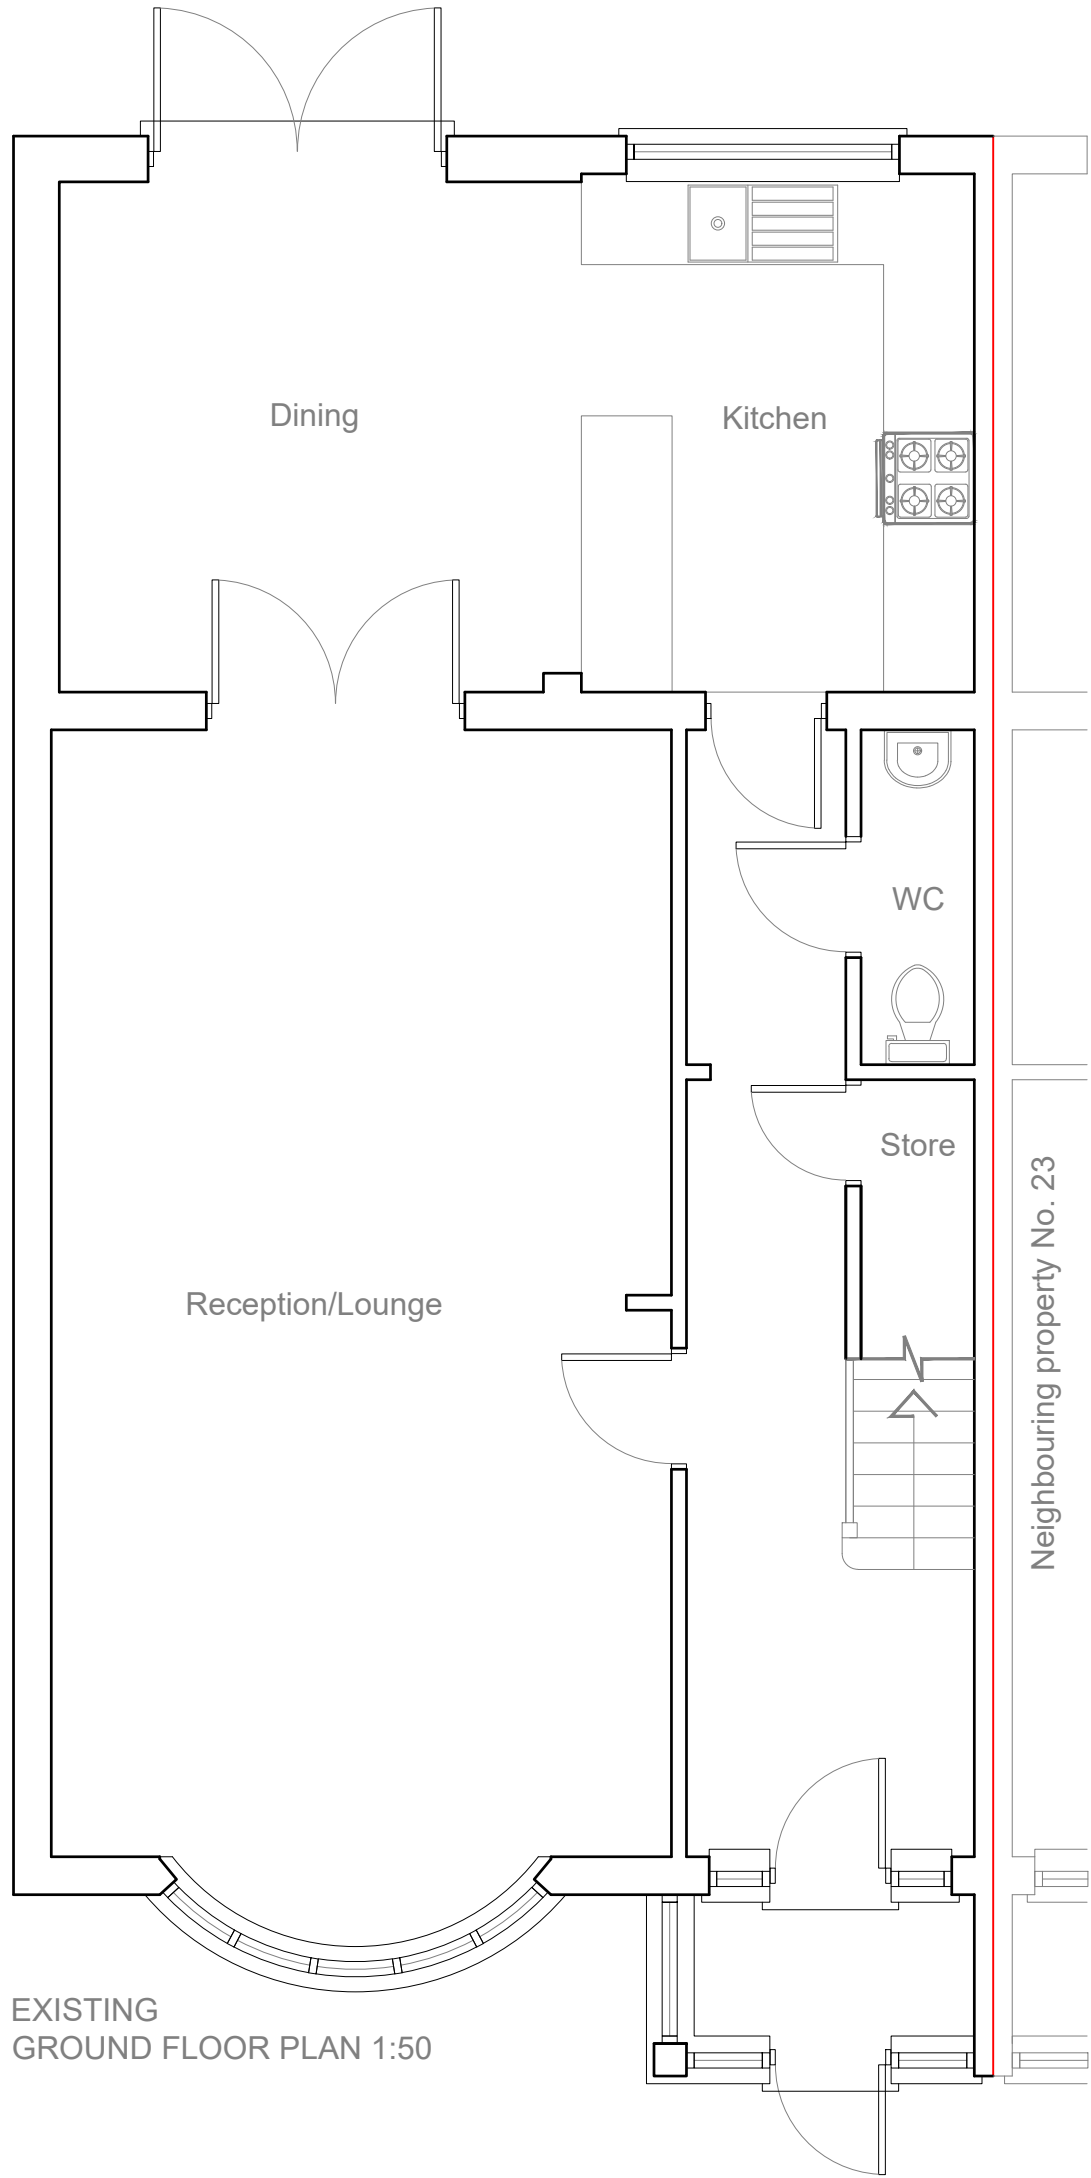

Neighbouring property No. 23

 

Project: 21 Grange Road Gravesend Kent DA11 0ET				
Title: Existing Ground floor plan				
Scale: 1:50@A3	Date: May 2022	Drawing No.: 0090/HH-02/SP		
REVISION				
*				
** **				