


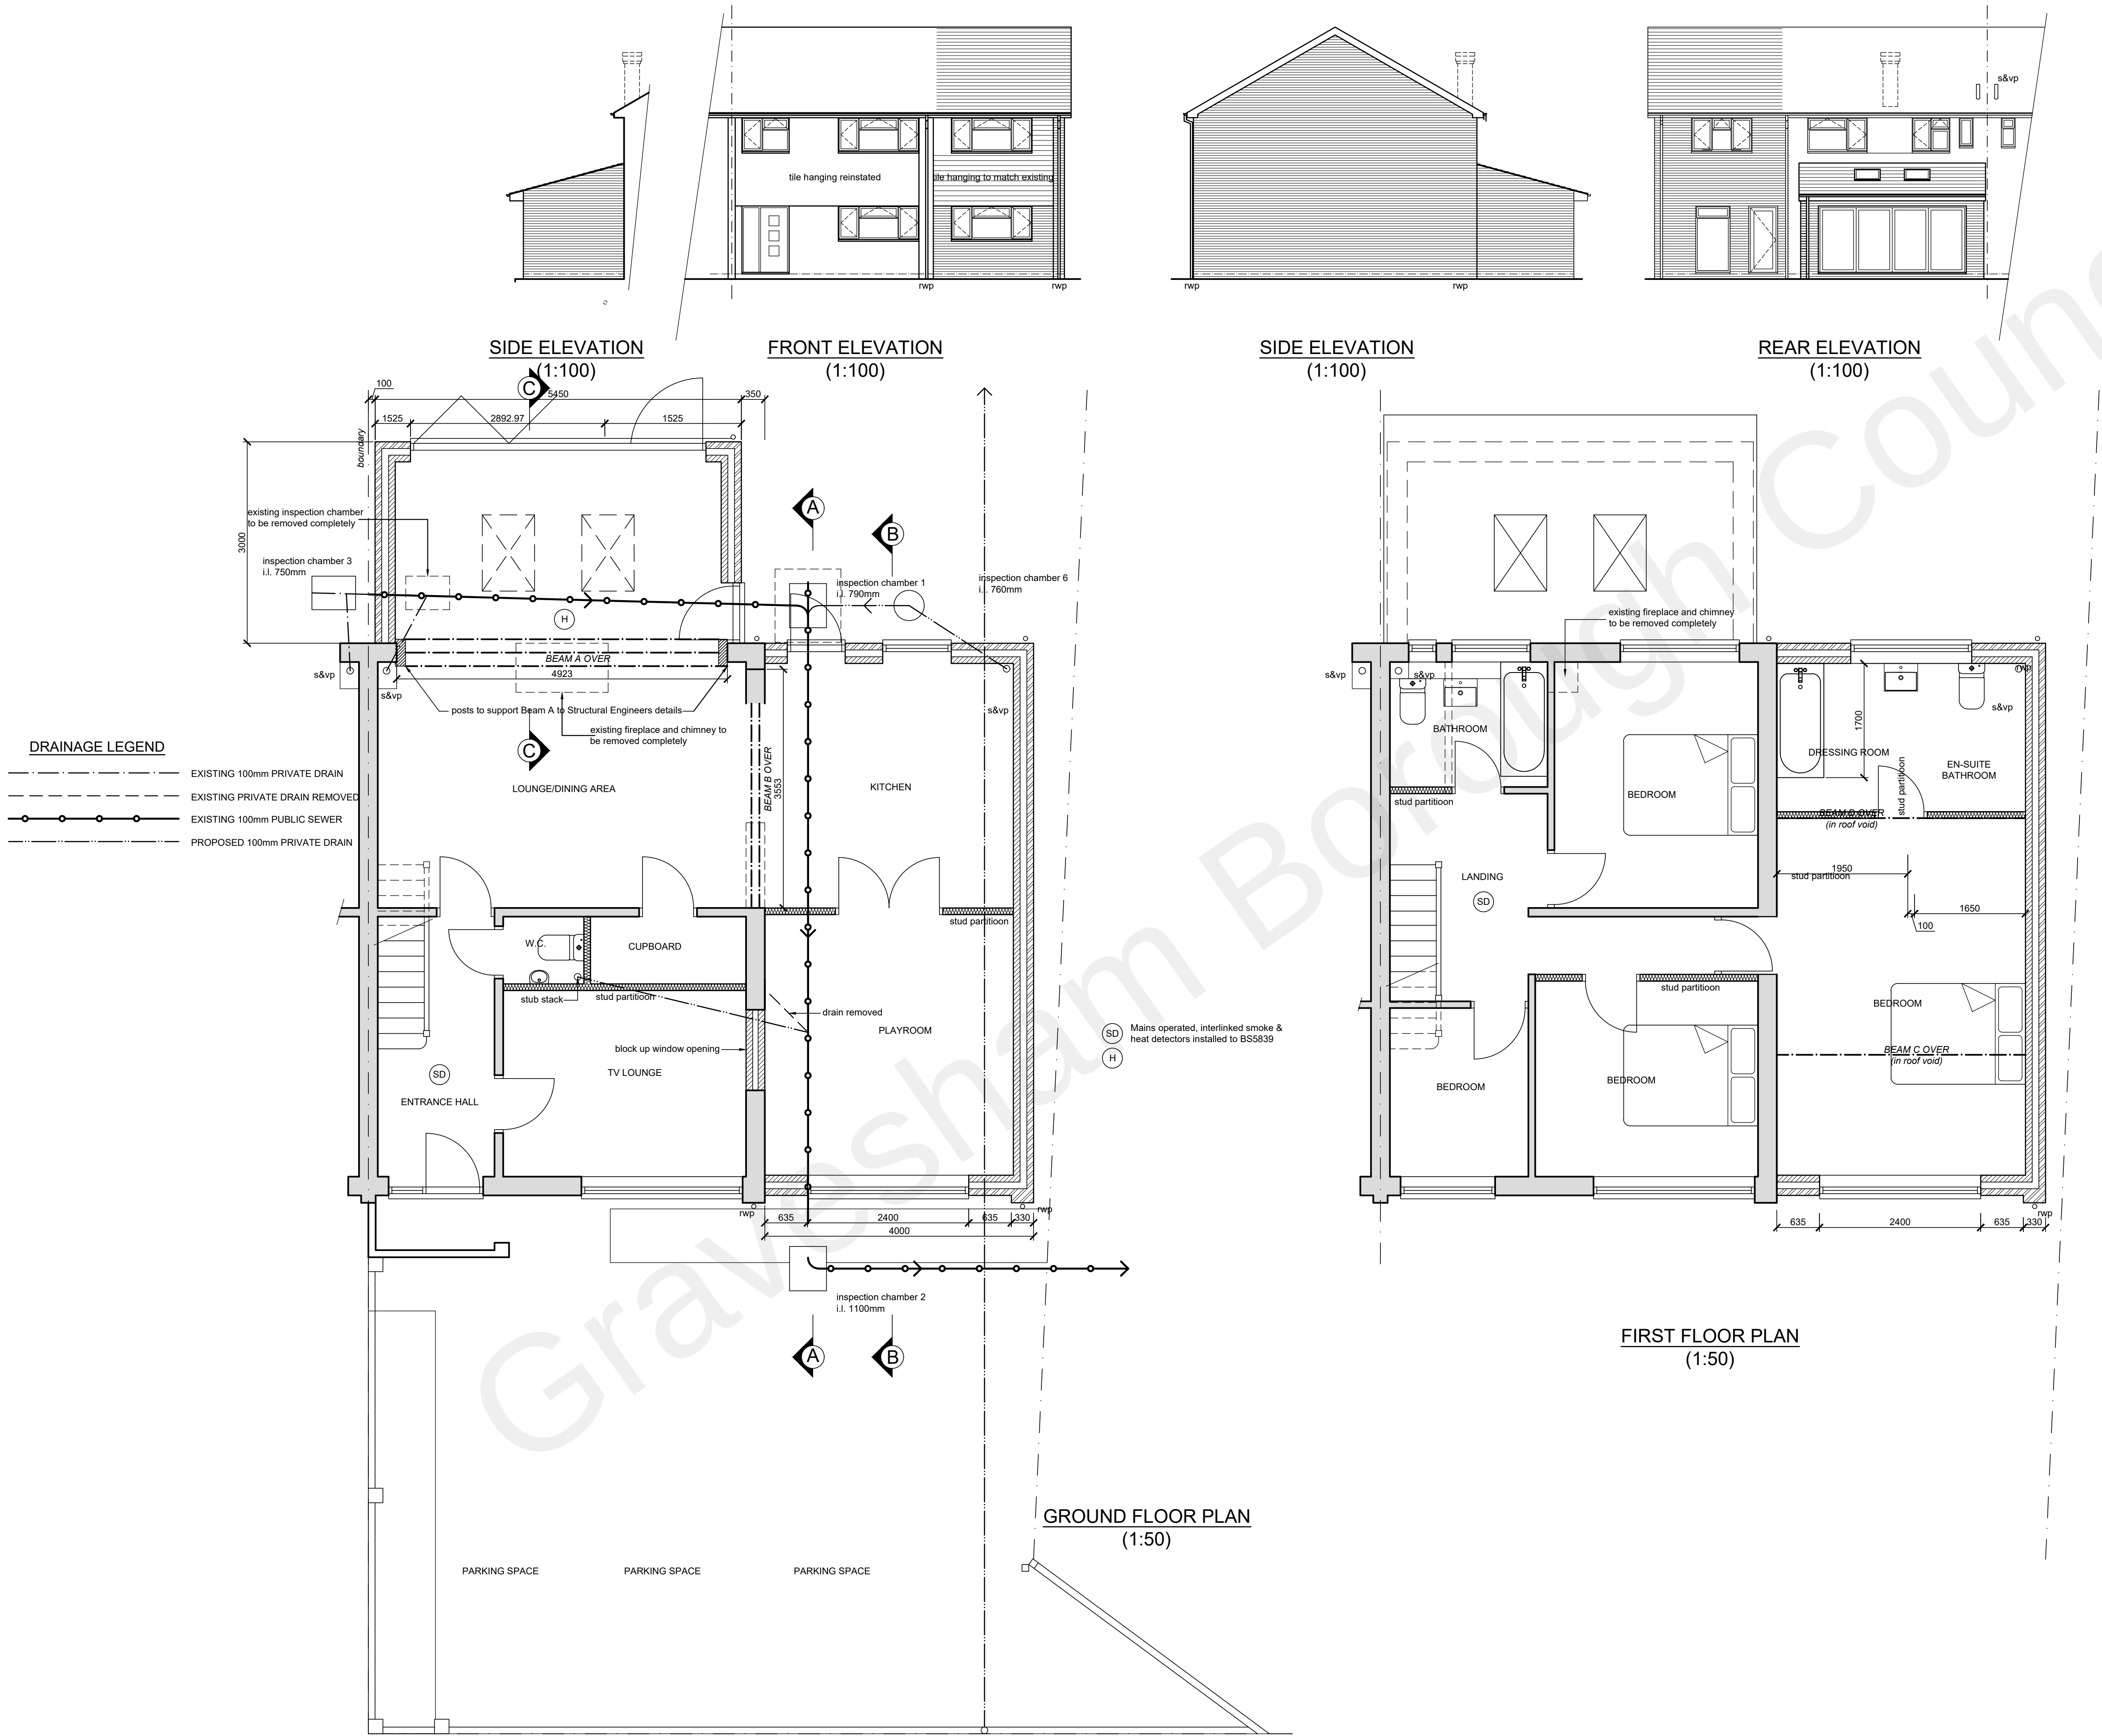

MATERIALS

ROOF - ROOF TILES TO MATCH EXISTING
WALLS - FACING BRICK TO MATCH EXISTING
TILE HANGING TO MATCH EXISTING
WINDOWS - WHITE uPVC TO MATCH EXISTING
DOORS - WHITE uPVC TO MATCH EXISTING
HARDSTANDING - BLOCK PAVING ON PERMEABLE SUB-BASE

22/08/22	D	Side extension altered to as built footprint Rendered panel to front elevation added
20/06/22	D	Side extension altered to as built footprint Rendered panel to front elevation added
07/08/20	C	Heat detector added to kitchen
26/07/20	B	Beam A & support details altered
25/06/20	A	Construction notes added
Date	No	Revision
Penfold Project Services		
Epmarket, Wrotham Road, Meopham, Kent, DA13 0JH Telephone: 01474 816690 e-mail: apenfold448@btinternet.com		
Job Title:	8 BYCLIFFE TERRACE GRAVESNED KENT DA11 0JD	
Dwg Title:	PLANS & ELEVATIONS AS PROPOSED	
Scale:	1:50 & 1:100 @ A1	
Dwg No.:	102E	
Date:	March 2020	