




The Contractor is to check all dimensions on site and report any discrepancies to the Contract Administrator. This drawing is to be read in conjunction with all other standard documentation.

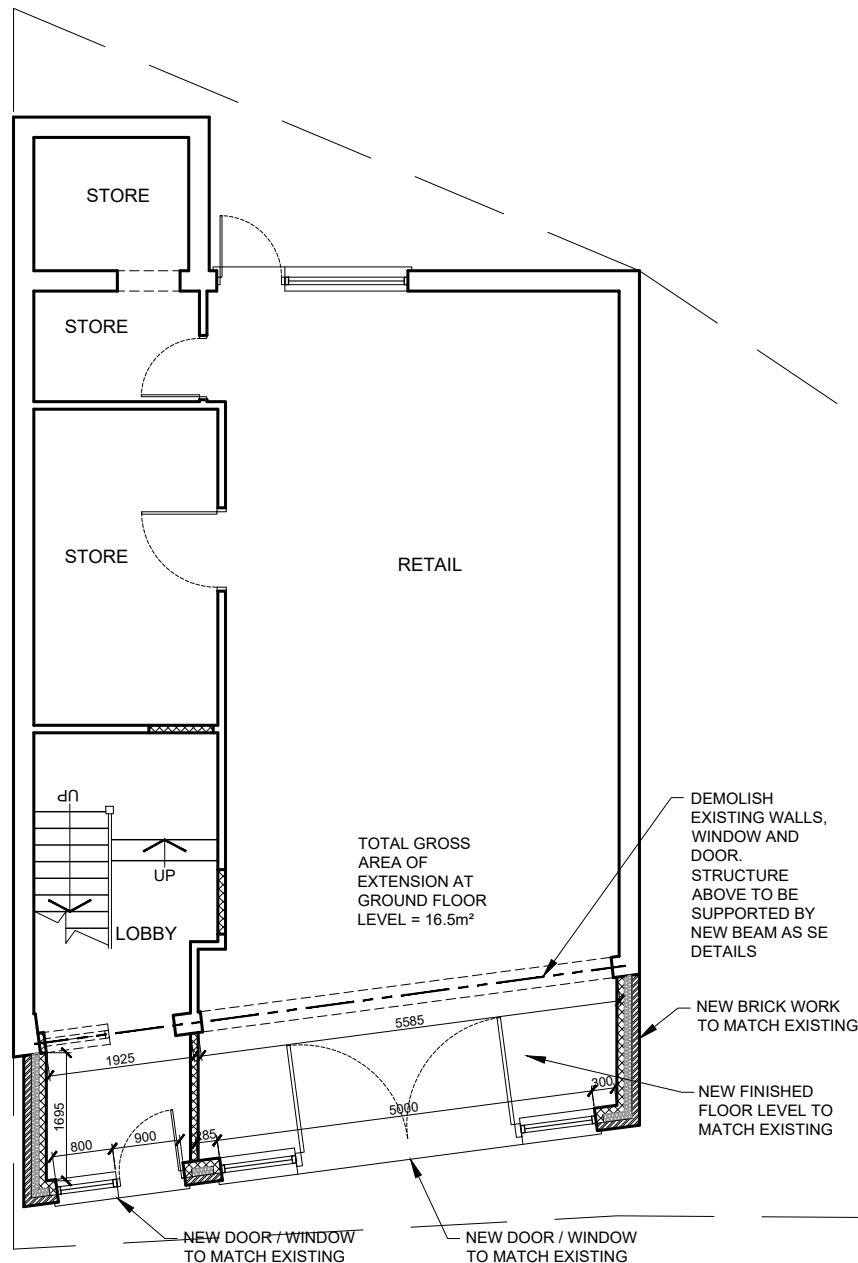

PROPOSED GROUND FLOOR PLAN

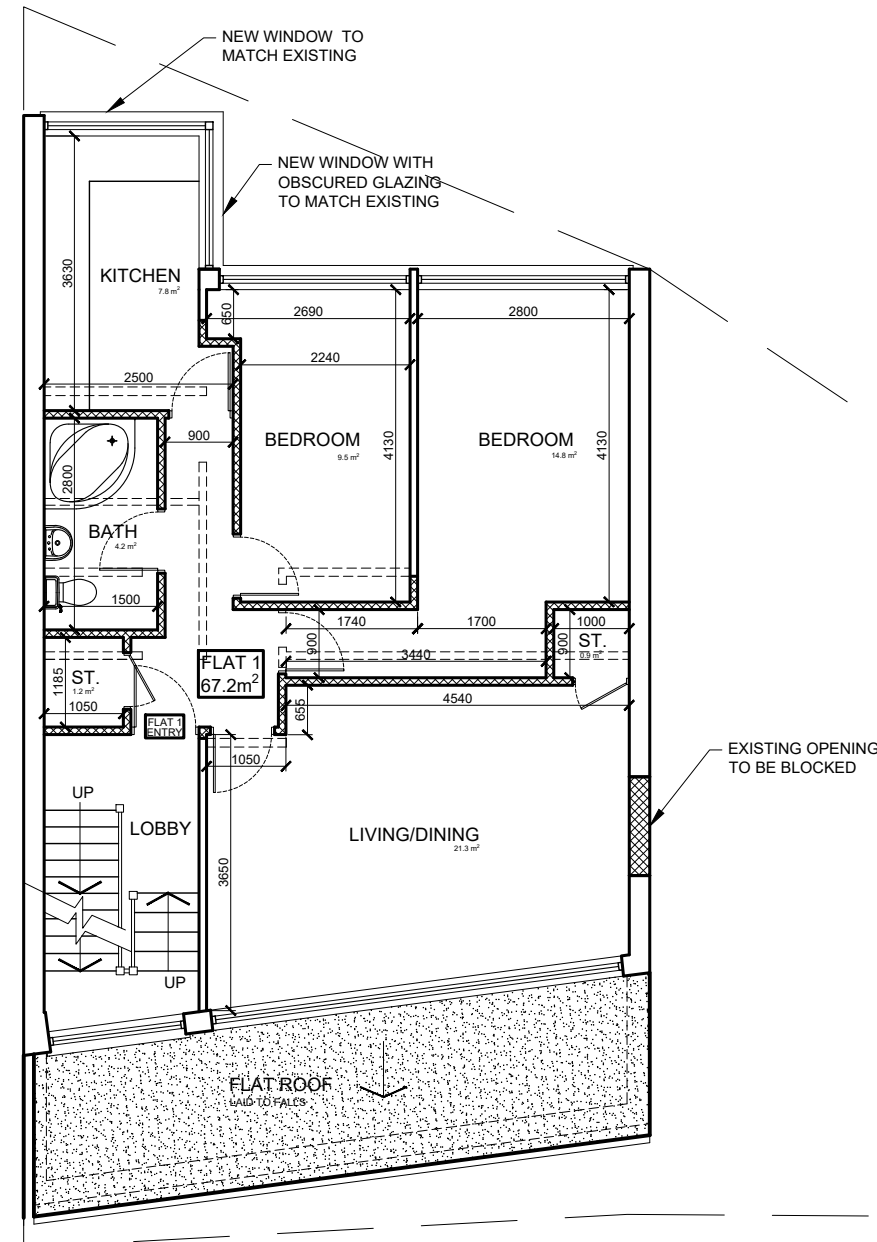

PROPOSED FIRST FLOOR PLAN

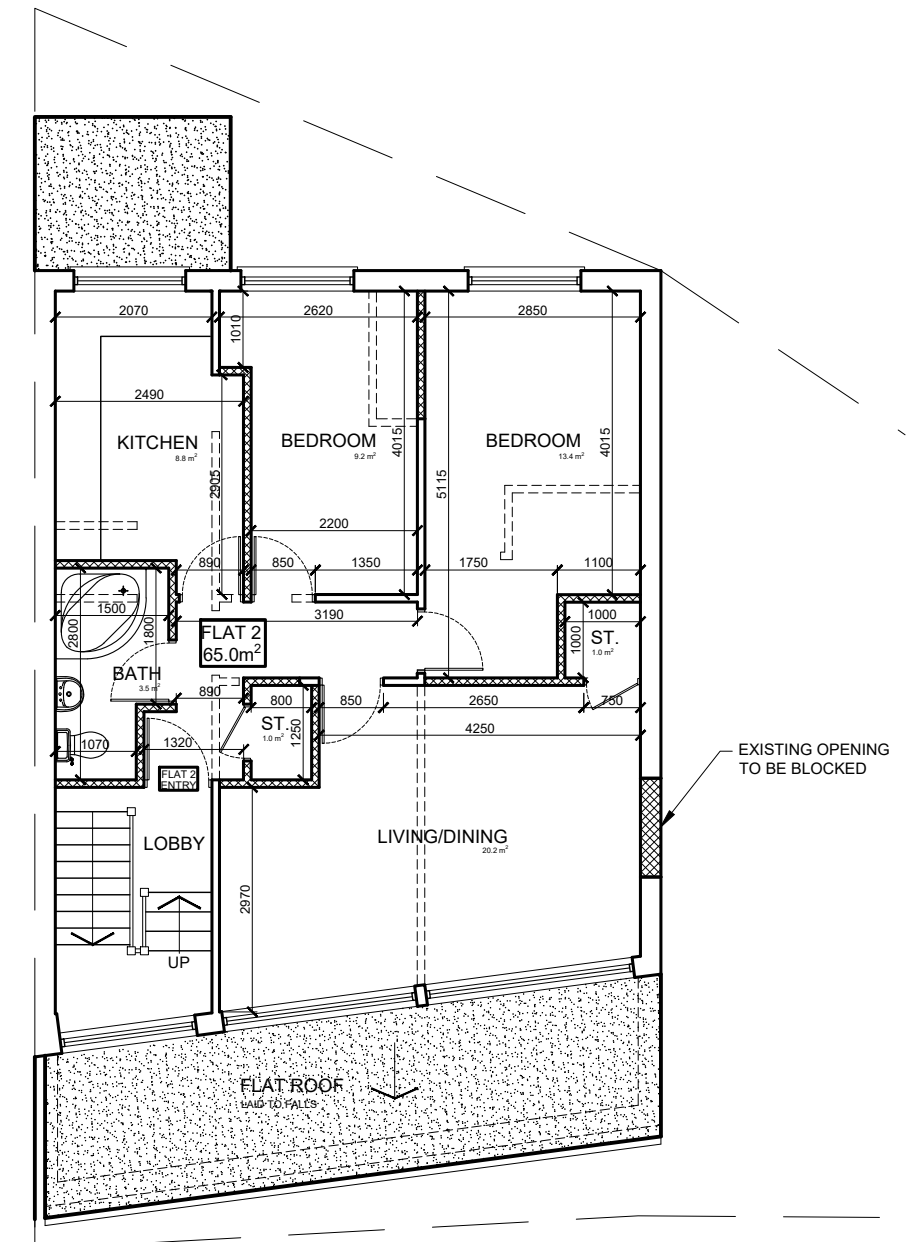

PROPOSED SECOND FLOOR PLAN

rev.	description	date	chkd.
		93 Cotmandene Crescent, Orpington, Kent BR5 2RA 020 3004 9238 07931 931 035 s.nagpal@dapconsultants.co.uk www.dapconsultants.co.uk	
project :			
41 The Hill Gravesend			
drawing title :			
Proposed Floor Plans			
drawn: MV		chkd : SS	date: 19.08.2025
status:		Planning	scale: 1:100@A3
proj no : 2833		drg no: 06	rev no: