


- Key
- FD Half hour fire check door
 - SD Smoke Detector
 - HD Heat Detector
 - CO Carbon Dioxide Detector

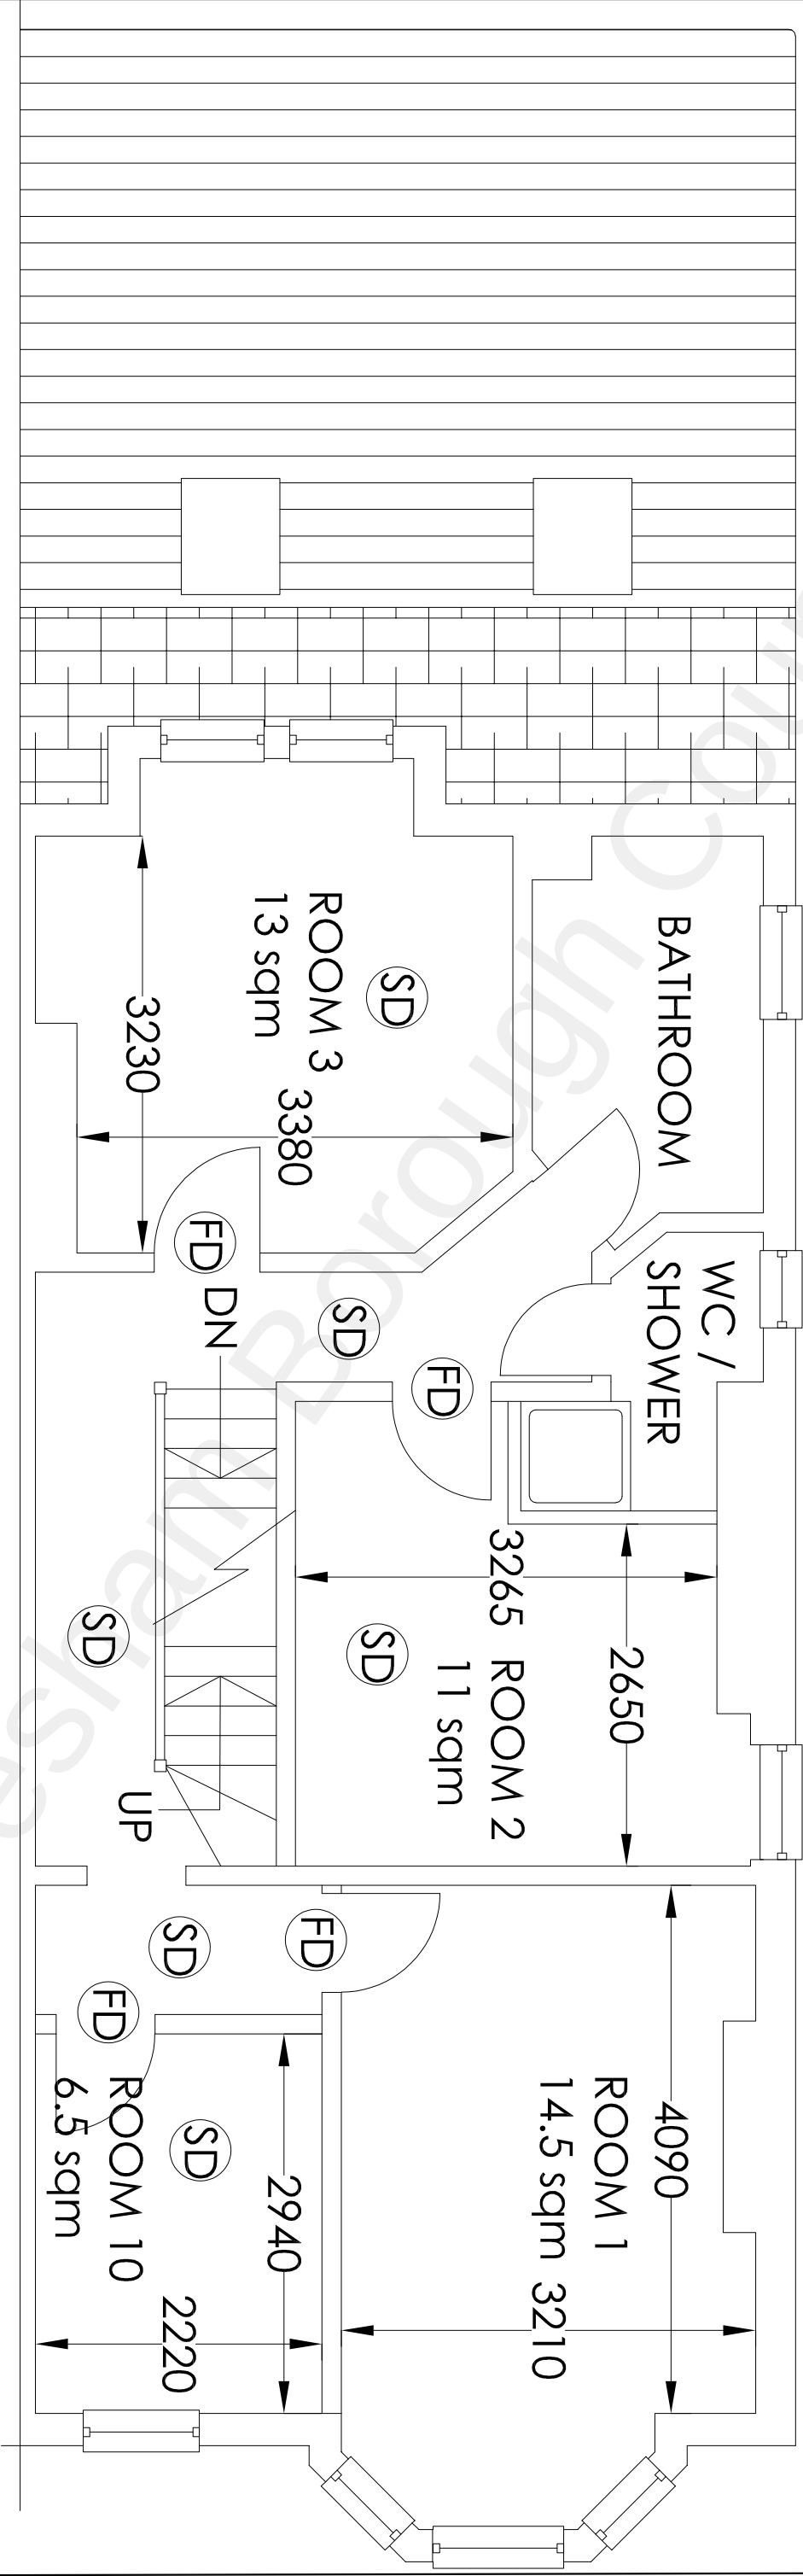

Project		HMO Conversion		H Channa	
25 The Avenue Gravesend Kent DA11 0NA				PICAROONS MAIDSTONE ROAD PLATT KENT TN15 8LB	
Drawing Title		Proposed First Floor Plan		Tel / Fax: 01732 605759 E-mail: hbchanna@tiscali.co.uk	
Rev		Description	Date	Drawn	Date
				HC	July 2021
				Scale	Drawing No.
				1:50	25TA/A3/O3