


Notes:

- Do not scale from this drawing.
- All dimensions to be verified on site and is in mm.
- Builder to verify all dimensions, heights and levels prior to commencement of work.
- All documents shall be checked to ensure that they are compatible by the contractor before construction commences. In the event of apparent ambiguity or contradiction the engineer and/ or architect shall be notified immediately.
- The contractor in preparing his estimate shall visit the site and acquaint himself with the problems involved .
- The contrator shall issue all statutory notices to the local Authority during progress and completion of works.

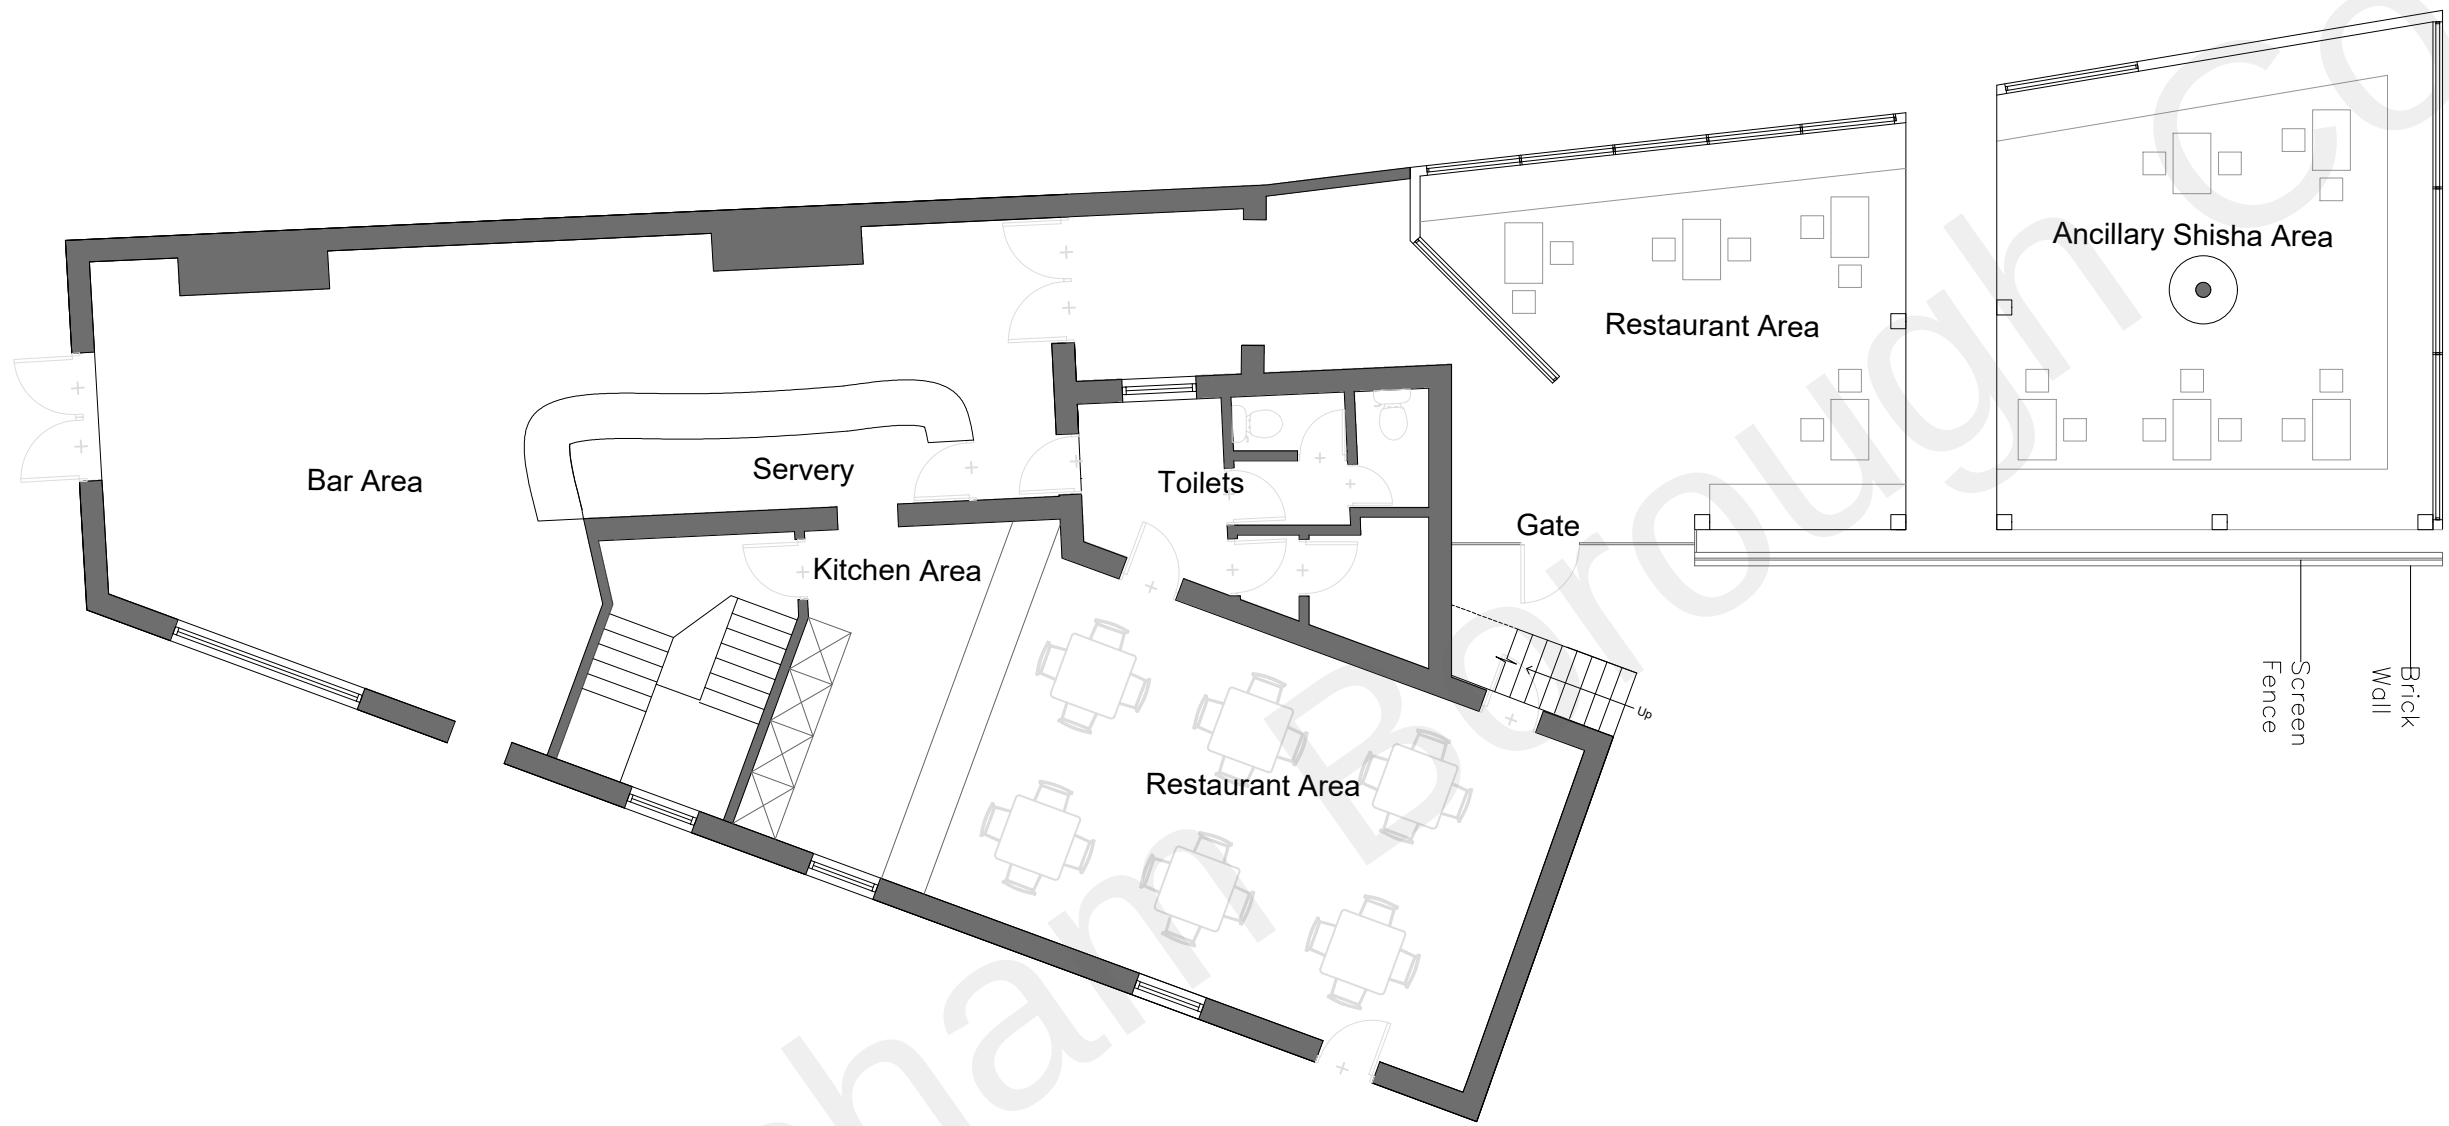

Proposed Floor Plan

Totals:
Wall area : 87.8sqm
Enclosed area: 43.2sqm

Enclosed % : 49.2

A	—	—	—/—/—
REV:	DESCRIPTION:	BY:	DATE:

STATUS: PLANNING

 **BARRON
EDWARDS
STERLING**

Whitehall Place
47 The Terrace,
Gravesend, Kent
DA12 2DL
01474 247 787
info@barronedwards.co.uk
www.barronedwards.co.uk

SITE: Rear of Prince Albert Pub
Gravesend
Kent
DA11 0PW

TITLE: Proposed Plan

1:100 0 1 2 3 4

SCALE AT A2: 1:100	DATE: 31.05.22	DRAWN: SA
PROJECT NO: 220502	DRAWING NO: 004	REVISION: A