


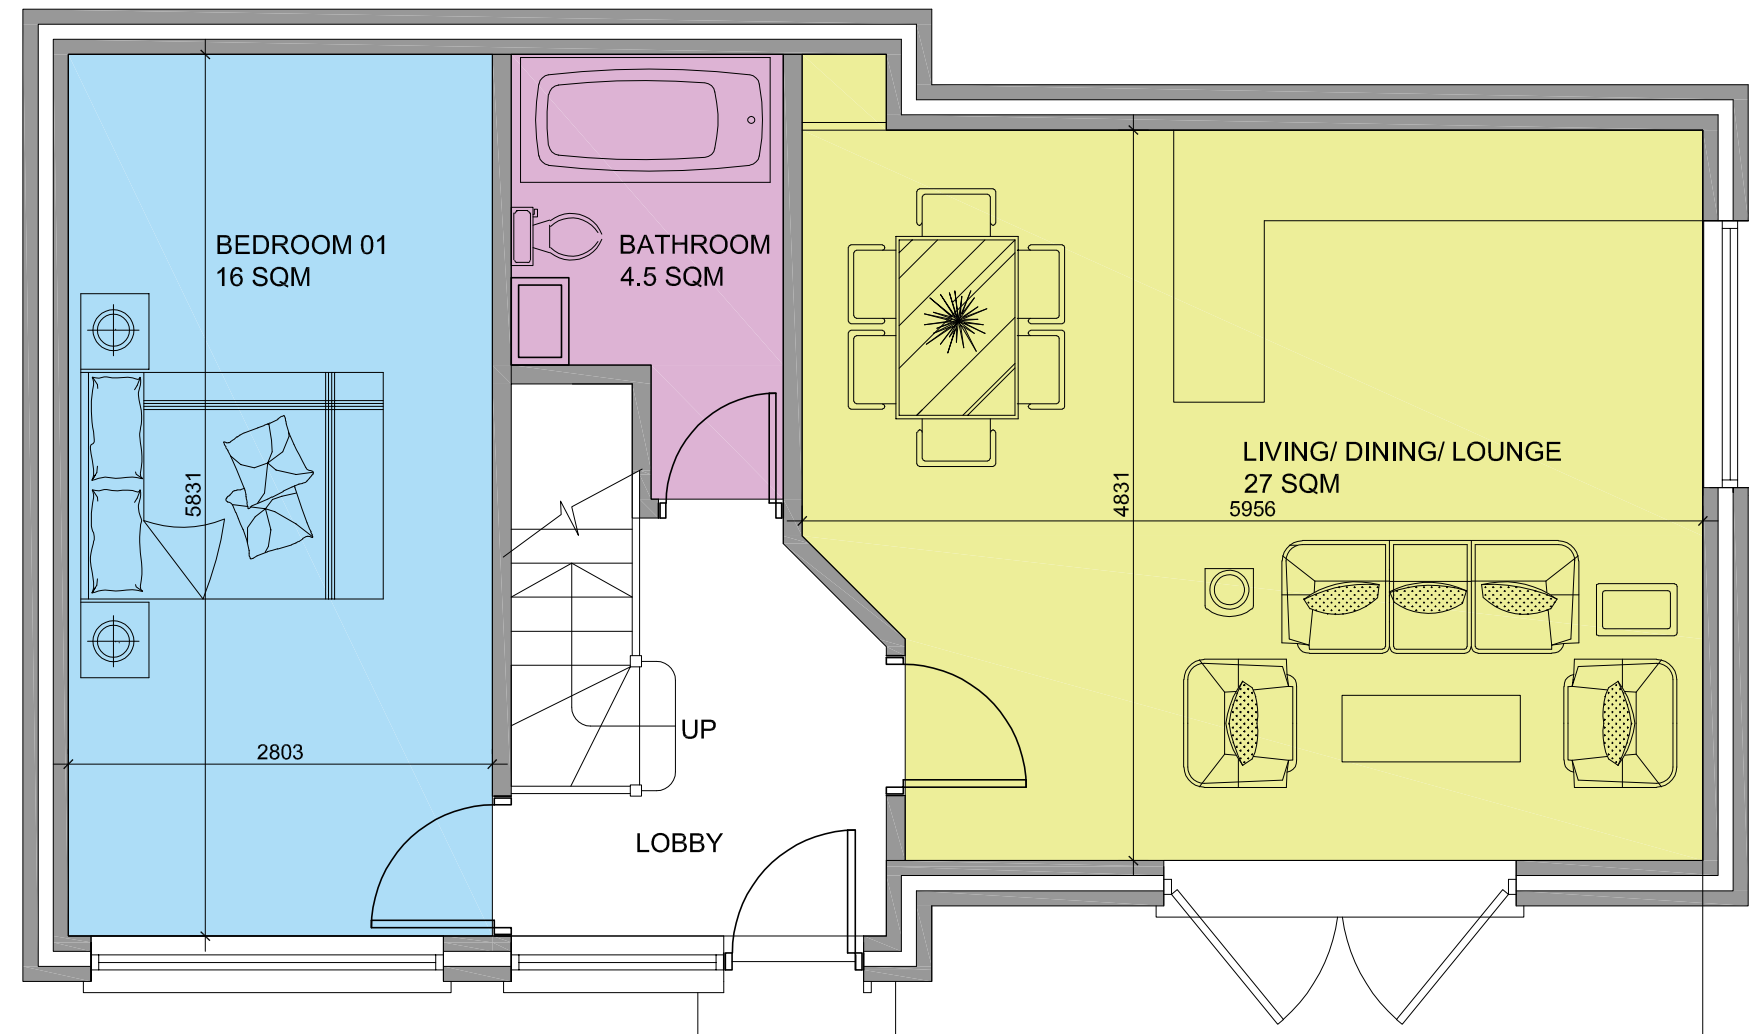
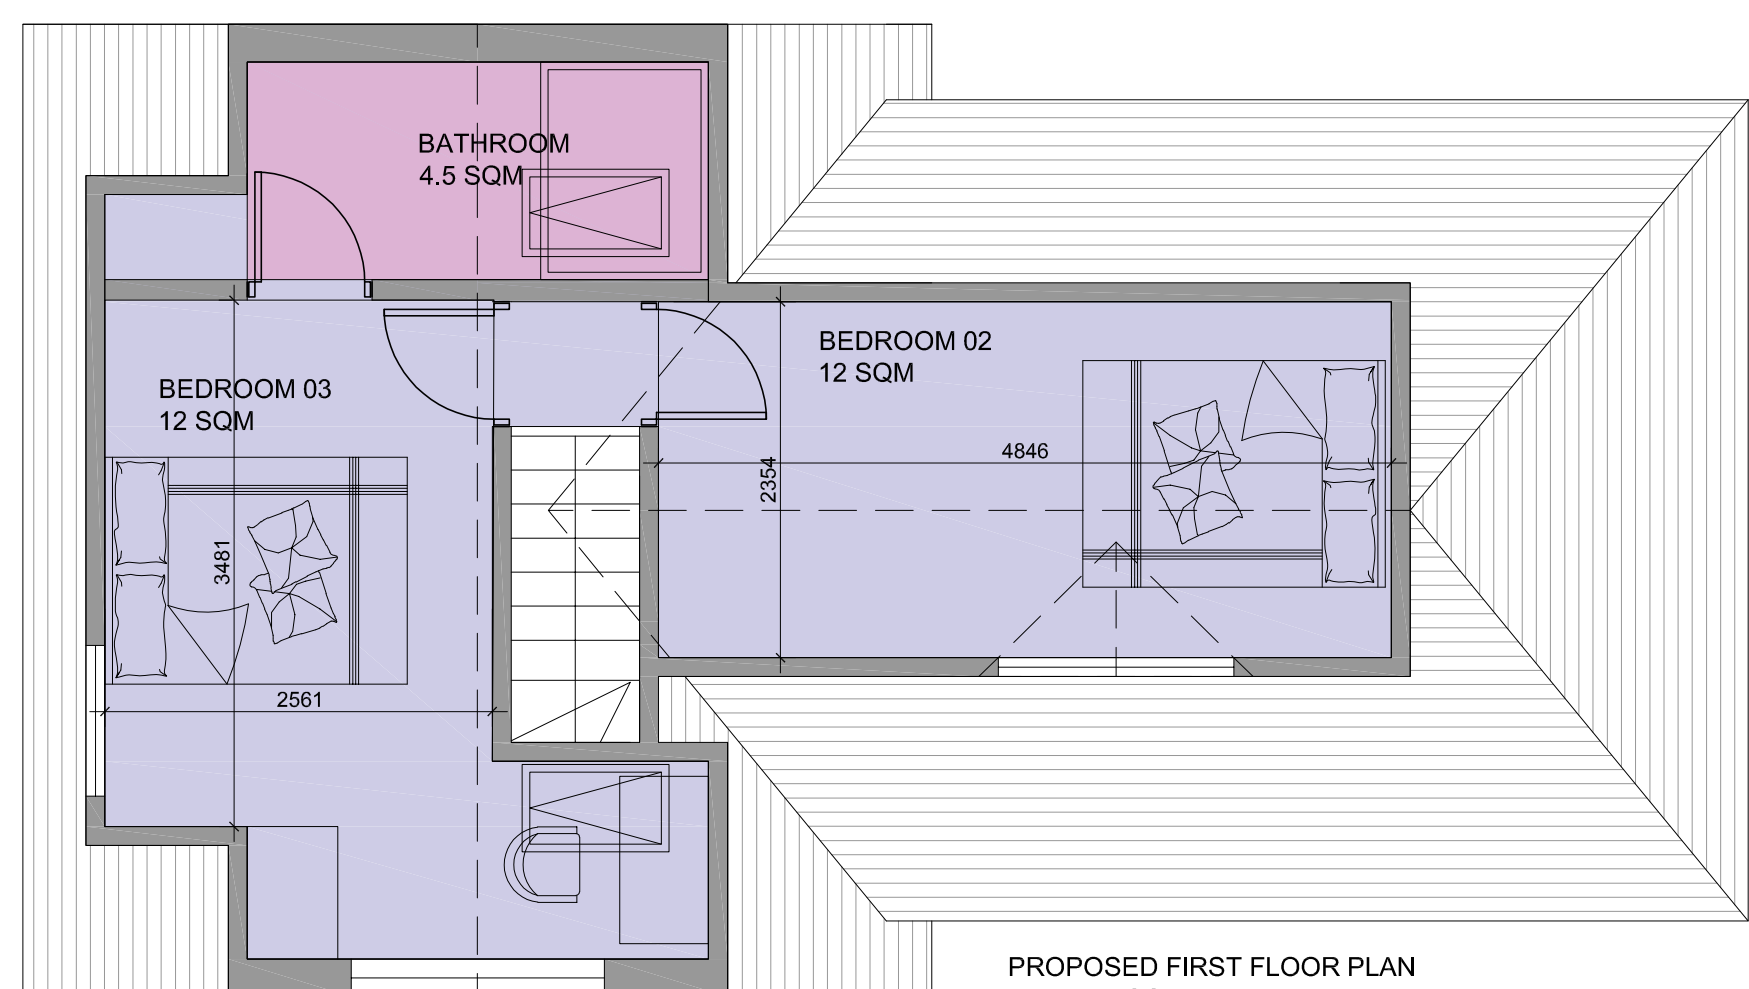
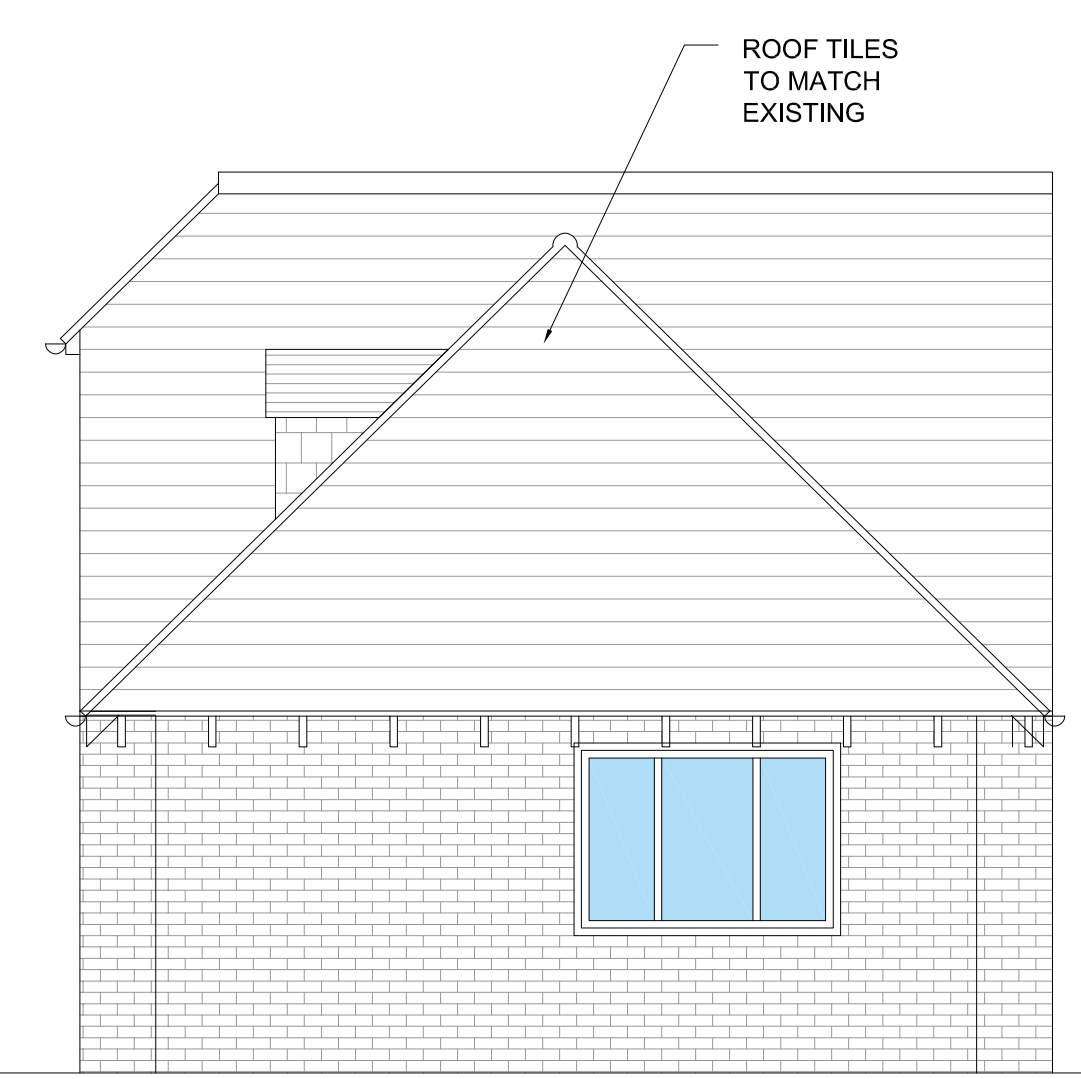


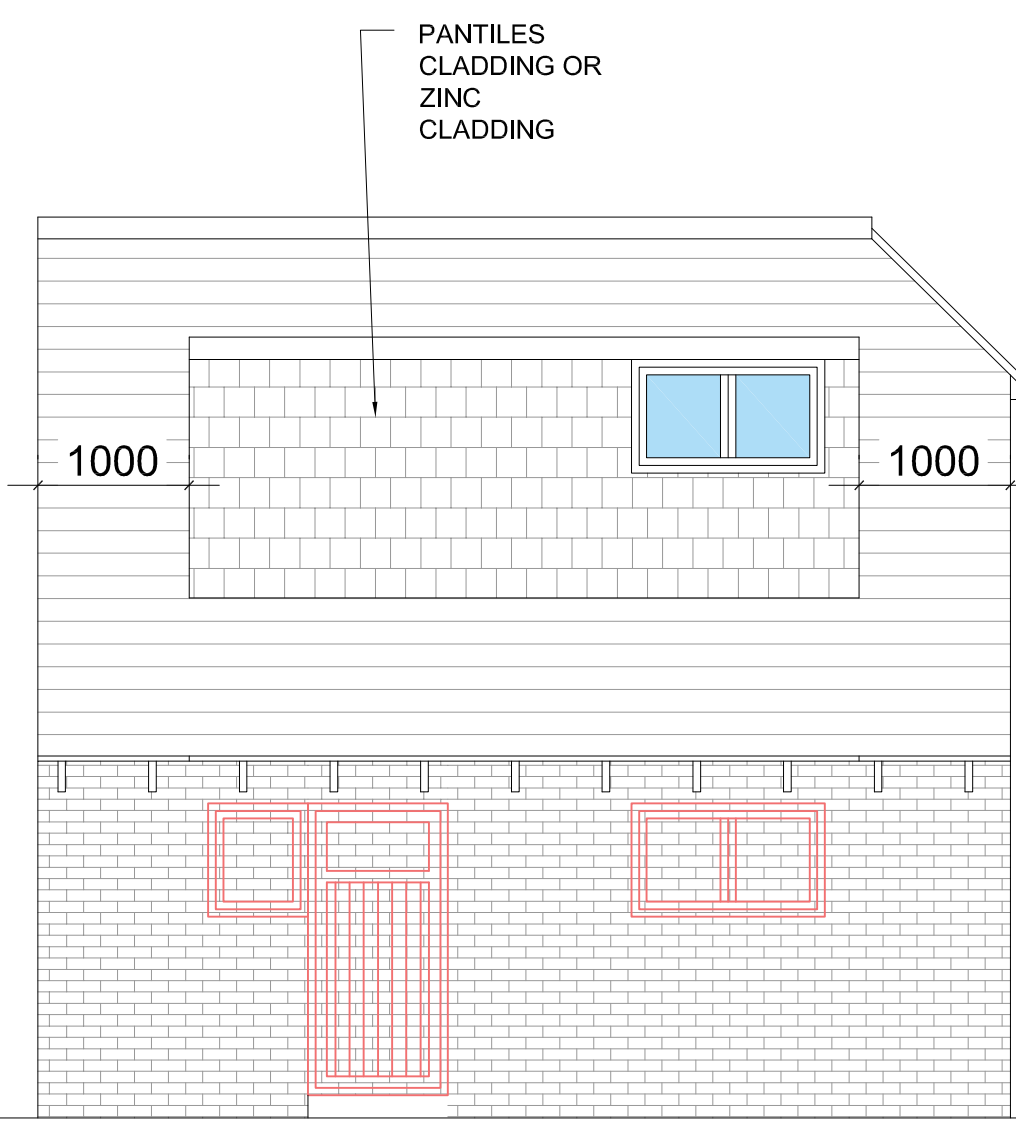


PROPOSED GROUND FLOOR PLAN
58 SQM

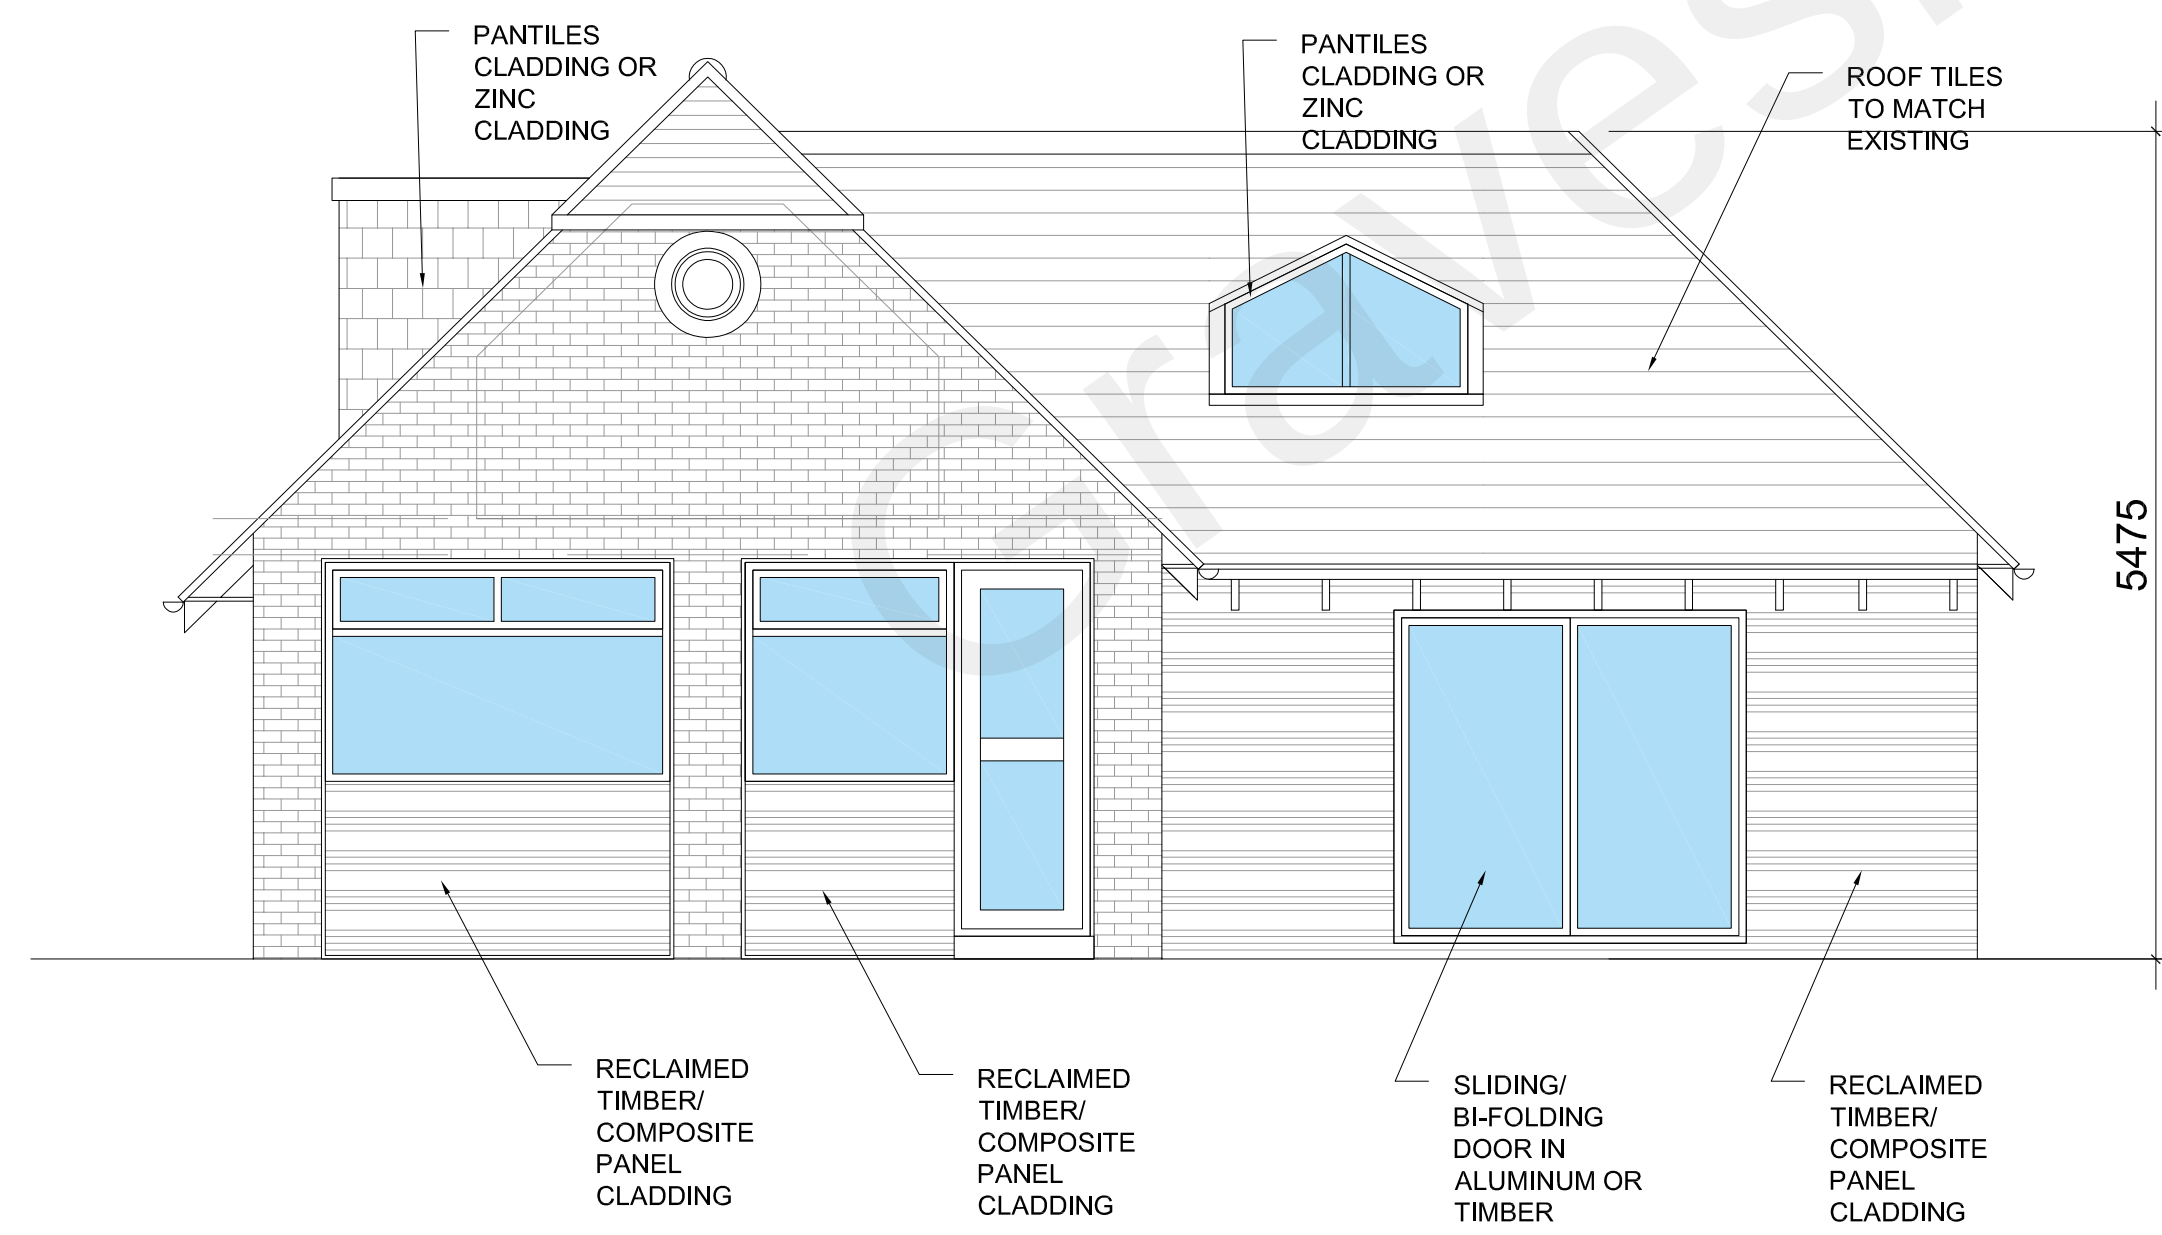

PROPOSED FIRST FLOOR PLAN
AREA 30 SQM

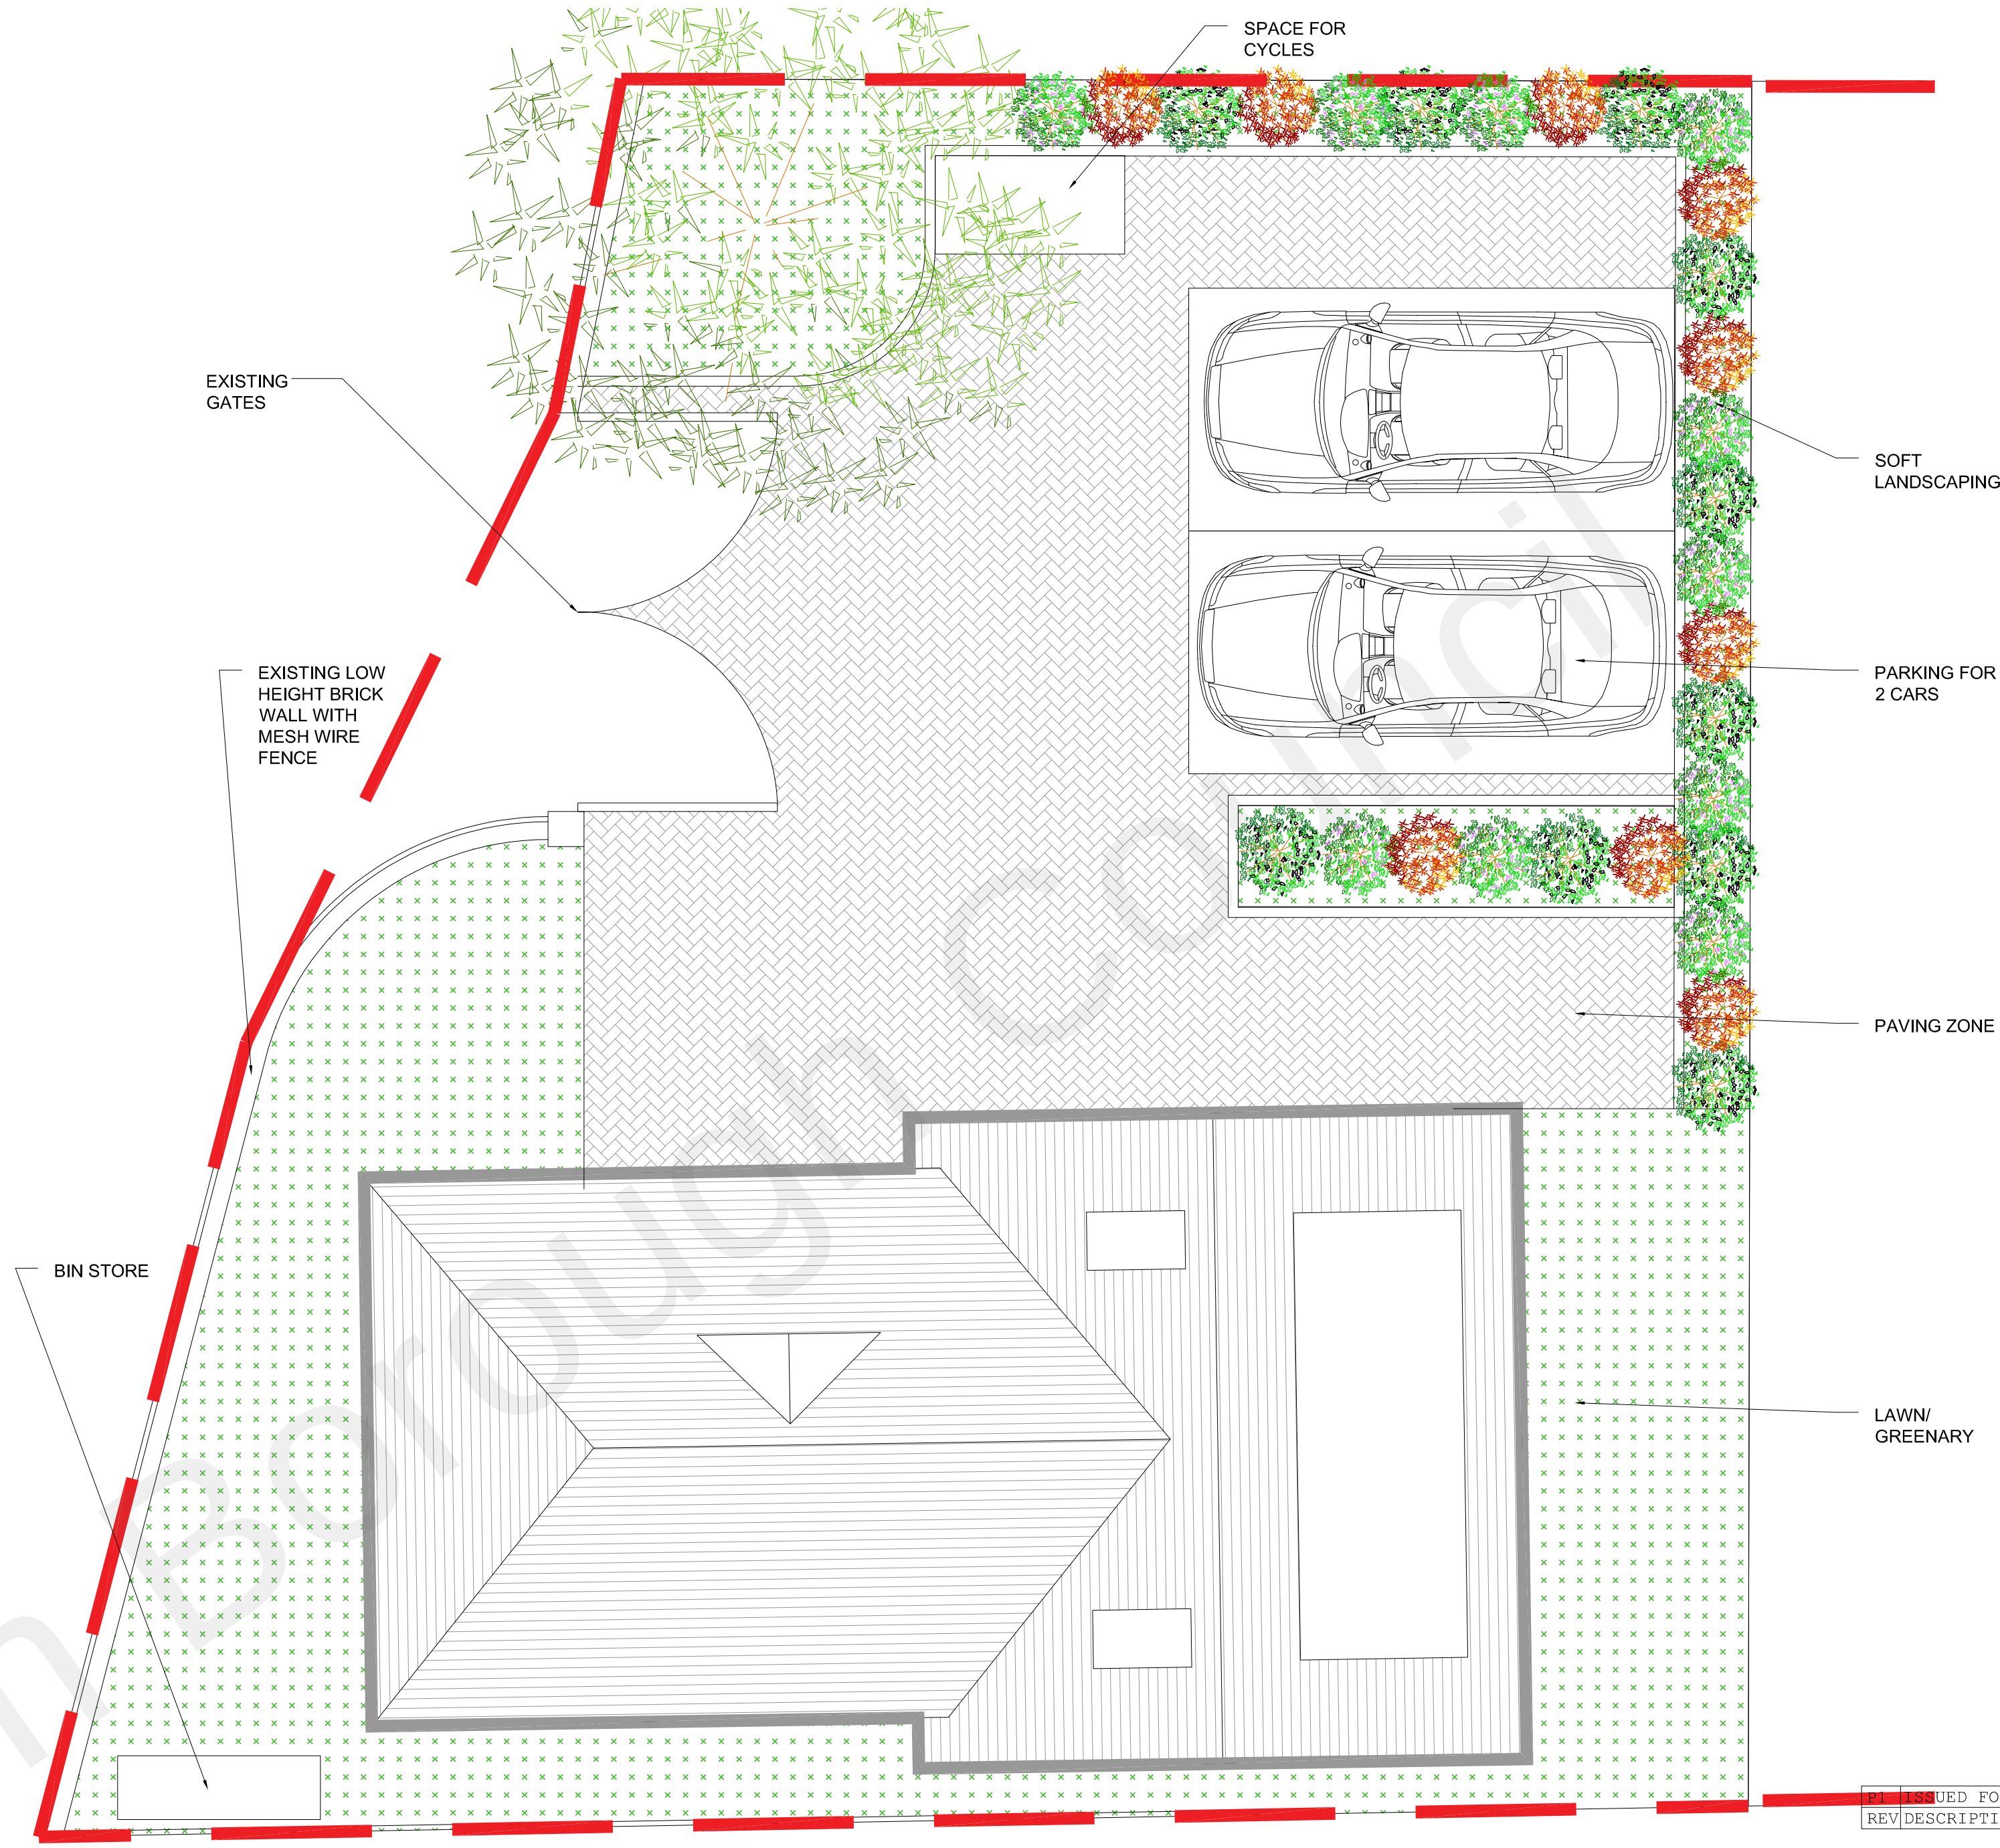

PROPOSED PLANS & ELEVATIONS

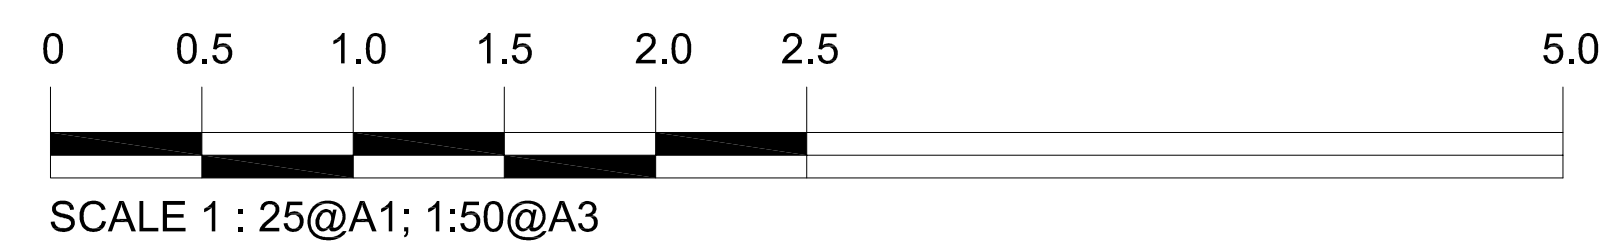

ISSUED FOR PLANNING	10.05.2022	PMS	IT
REV/DESCRIPTION:	DATE:	DRAWN	CHECKED

PLANNING



Project Title:
Proposed Garage Conversion
57 Beechwood Drive
Culverstone
Meopham
Kent DA13 0TX

Drawing Title:
PROPOSED GF PLAN

Scale:	Date:	Drawn:	Checked:
Various*		PMS	IT

Drawing No:	Revision
1337(02)01	P1