




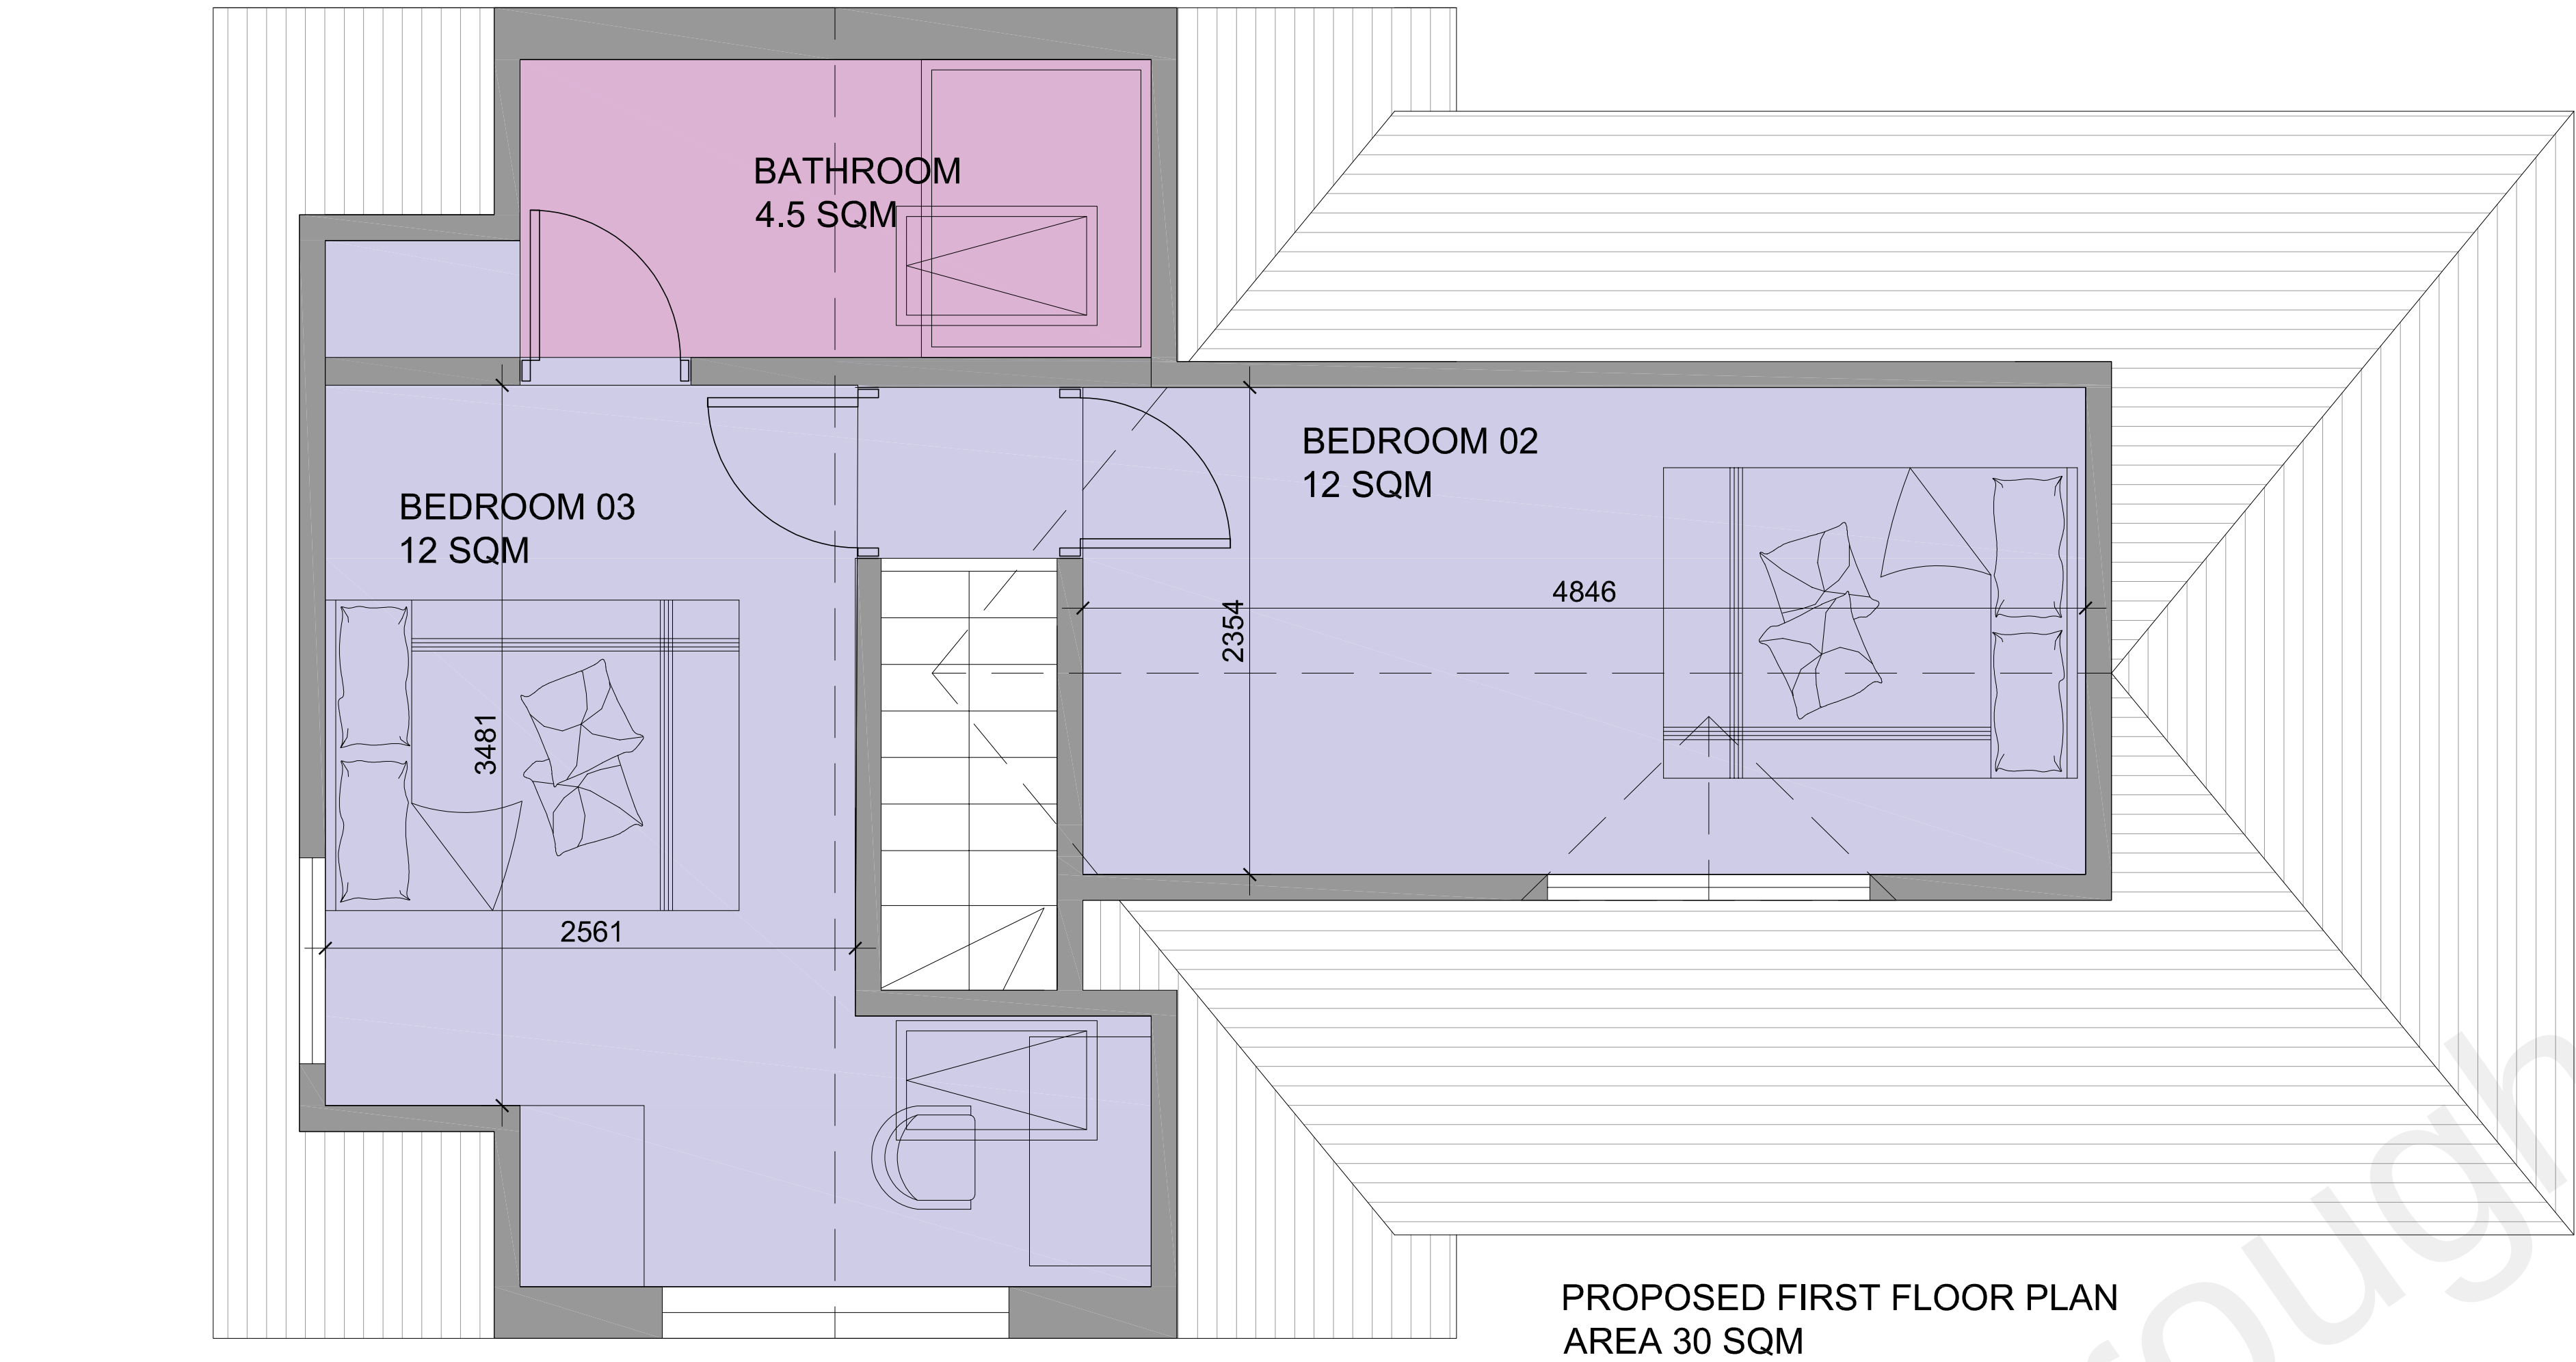

PROPOSED FIRST FLOOR PLAN
AREA 30 SQM

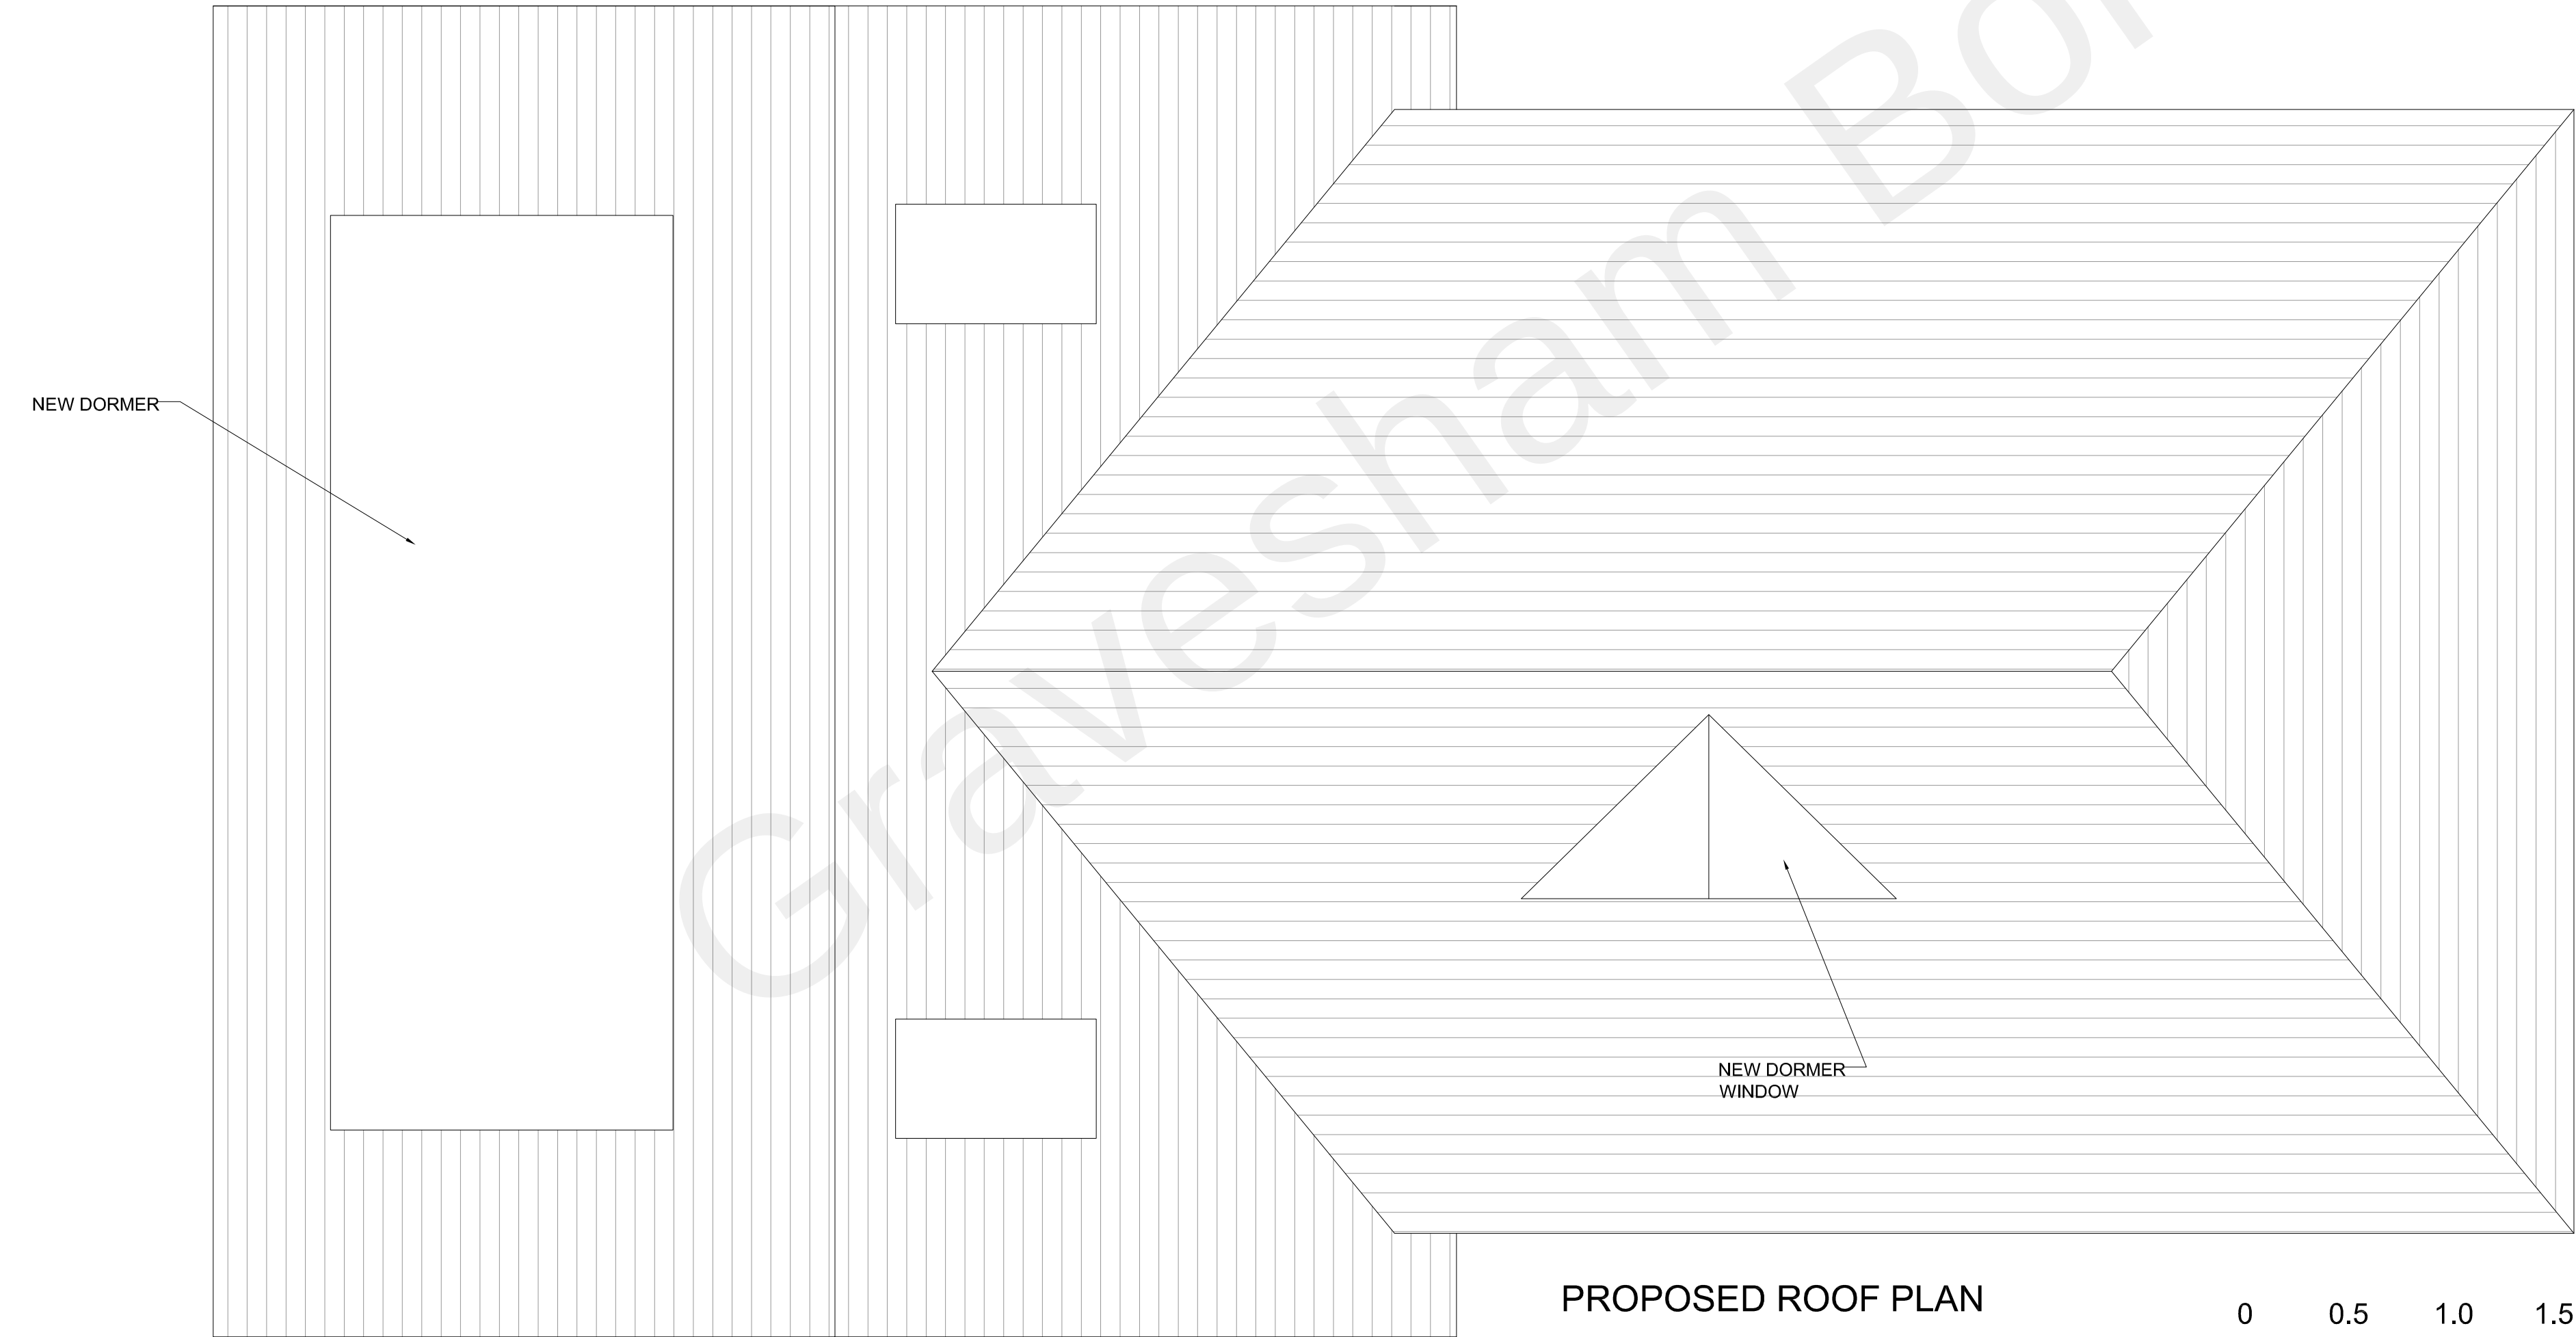

PROPOSED ROOF PLAN

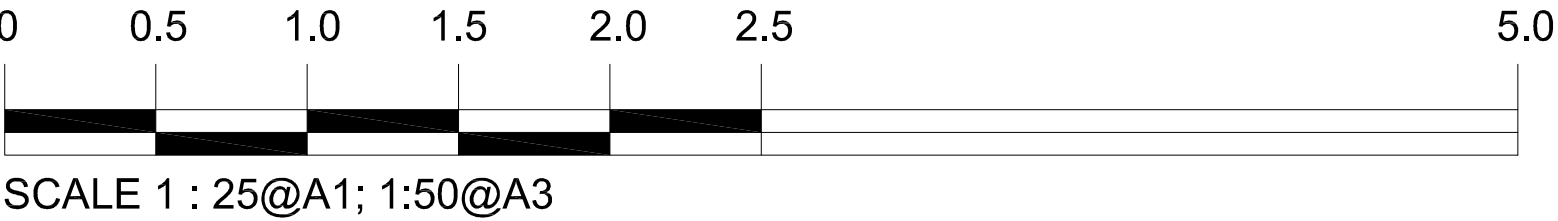

PROPOSED FF & ROOF PLAN

P1	ISSUED FOR PLANNING	10.05.2022	PMS	IT
REV	DESCRIPTION:	DATE:	DRAWN	CHECKED

PLANNING



Project Title:
Proposed Garage Conversion
57 Beechwood Drive
Culverstone
Meopham
Kent DA13 0TX

Drawing Title:
PROPOSED FF & ROOF PLAN

Scale:	Date:	Drawn:	Checked:
Various*		PMS	IT

Drawing No:	Revision
1337(02)02	P1