


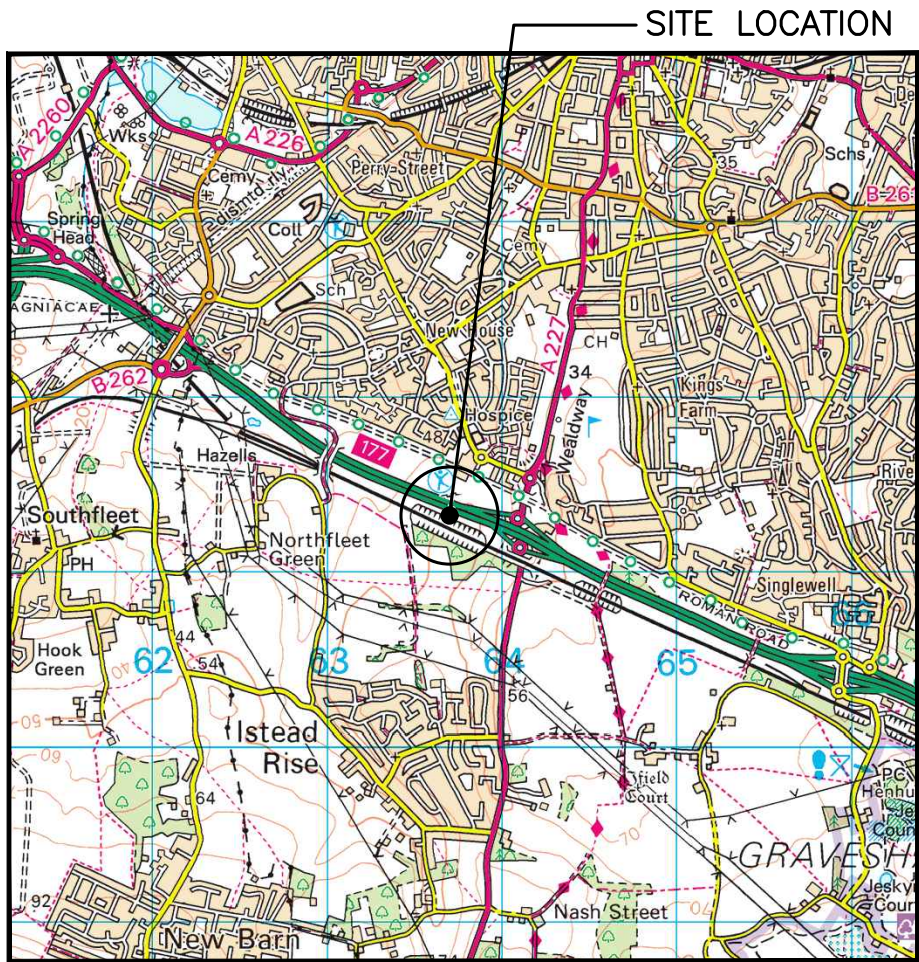



0 1km 2km 3km
1:50k

SITE LOCATION (Scale 1:50000)

Based upon Ordnance Survey map extract
with the permission of the Controller of
His Majesty's Stationery Office.
Crown copyright.
Licence No. 100020449



SITE PHOTOGRAPH

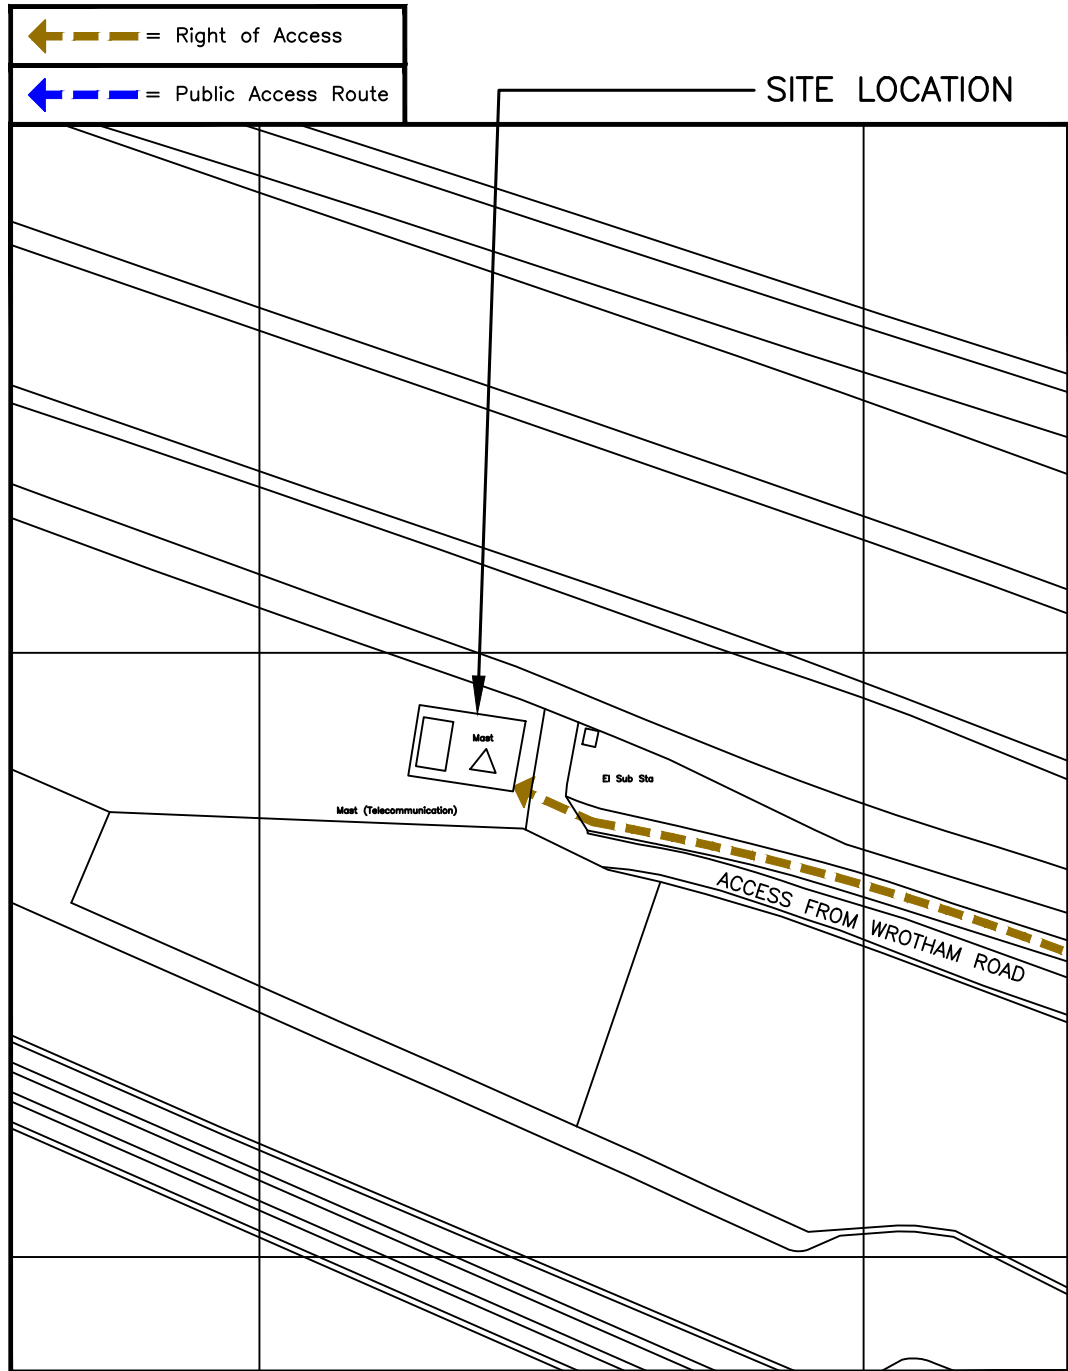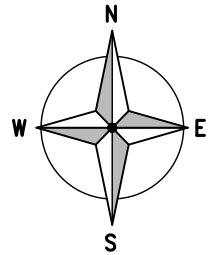

DETAILED SITE LOCATION (Scale 1:1250)

Based upon Ordnance Survey map extract
with the permission of the Controller of
His Majesty's Stationery Office.
Crown copyright.
Licence No. 100020449

0 25m 50m 75m
1:1250

ALL DIMENSIONS ARE IN mm UNLESS NOTED OTHERWISE

N.G.R | E:563737 | N: 171281

NOTES:

DIRECTIONS TO SITE:
HEAD NORTH-EAST ON M25 AND TAKE THE
EXIT TOWARDS
DARTFORD/A225/CANTERBURY/M2. AFTER
0.2 MI AT DARENTH INTERCHANGE, TAKE
THE 4TH EXIT ONTO THE A2 SLIP ROAD TO
M2/CANTERBURY. AFTER 0.4 MI MERGE
ONTO A2. AFTER 4.8 MI TAKE THE A227
EXIT TOWARDS GRAVESEND (C). AFTER 0.4
MI TAKE COLDHARBOUR RD AND MULBERRY
RD TO SORREL WAY IN NORTHFLEET. AFTER
0.8 MI KEEP LEFT TO CONTINUE TOWARDS
WROTHAM RD/A227. AFTER 210 FT MERGE
ONTO WROTHAM RD/A227. AFTER 0.1 MI AT
THE ROUNDABOUT, TAKE THE 1ST EXIT
ONTO COLDHARBOUR RD. AT THE
ROUNDABOUT, TAKE THE 4TH EXIT ONTO
WROTHAM RD/A227. AT THE NEXT
ROUNDABOUT, TAKE THE 1ST EXIT AND
STAY ON WROTHAM RD/A227. AFTER 0.1MI
TURN RIGHT ONTO ACCESS TRACK. THE SITE
IS LOCATED 440M UP THE ACCESS TRACK

What3words:
maybe.scar.suffice

A	PLANNING ISSUE	MWF	RWB	15.08.25
REV	MODIFICATION	BY	CH	DATE



United Living Connected
4 Clearwater, Lingley Mere Business Park, Lingley Green Avenue,
Great Sankey, Warrington, WAs 3UZ
t. 44 (0)151 420 4128
www.unitedliving.co.uk



CORNERSTONE - TEF LONDON

Cell Name	Opt.
STANHILL FARM	A

Cell ID No		
CSID	VF	TEF
13700644	N/A	00553
Project No.	TM Cell ID	N/A
—	—	—

Site Address / Contact Details
NORTHUMBERLAND BOTTOM WROTHAM ROAD GRAVESEND KENT DA11 8TD


Drawing Title:	SITE LOCATION MAPS
----------------	--------------------

Purpose of issue:	PLANNING	Dwg Rev:
-------------------	----------	----------

Drawing Number:	100	A
-----------------	-----	---

Surveyed By:	Original Sheet Size:	Pack Issue:
RWB	A3	

Drawn:	Date:	Checked:	Date:	A
MWF	15.08.25	RWB	15.08.25	

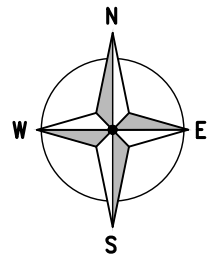

SOUTH WEST
ELEVATION

1.8m HIGH CHAINLINK FENCE TOPPED
WITH 3No. STRANDS OF BARBED WIRE

EXISTING TEF EQUIPMENT BUILDING

G.L.

EXISTING TEF BRICK METER ENCLOSURE

EXISTING VF RBS2106 CABINET

EXISTING VF RBS2106 CABINET
(REDUNDANT)

EXISTING VF CABLE TRAY

EXISTING VF CABLE TRAY

EXISTING VF 300 WIDE OVERHEAD CABLE
LADDER WITH 2No. SUPPORT POLES

EXISTING VF RBS2106 CABINET
(REDUNDANT)

EXISTING VF METER CABINET

EXISTING VF 300 WIDE OVERHEAD CABLE
LADDER WITH 1No. SUPPORT POLE

EXISTING TEF 300 WIDE O/H CABLE
LADDER WITH 4No. SUPPORT POLES


EXISTING TEF 600 WIDE O/H CABLE LADDER

EXISTING TEF GPS MODULE

EXISTING 37.5m HIGH ADC 3000 LATTICE
TOWER C/W ANTICLIMB

EXISTING 12No. TEF ANTENNAS
ON HEADFRAME

EXISTING 12No. TEF RRU's ON
HEADFRAME

 

EXISTING PLAN
(1:100)

ALL DIMENSIONS ARE IN mm UNLESS NOTED OTHERWISE

N.G.R E: 563737

N: 171281

NOTES:

A	PLANNING ISSUE	MWFRWB	15.08.25
REV	MODIFICATION	BY CH	DATE



United Living Connected
4 Clearwater, Lingley Mere Business Park, Lingley Green Avenue,
Great Sankey, Warrington, WA5 3UZ
t. 44 (0)151 420 4128
www.unitedliving.co.uk




CORNERSTONE - TEF LONDON

Cell Name	Opt.
STANHILL FARM	A

Cell ID No		
CSID	VF	TEF
13700644	N/A	00553
Project No.	TM Cell ID	N/A
-	-	-

Site Address / Contact Details	
NORTHUMBERLAND BOTTOM WROTHAM ROAD GRAVESEND KENT DA11 8TD	

Drawing Title:		EXISTING SITE PLAN	
Purpose of issue:		PLANNING	Dwg Rev:
Drawing Number:		200	A
Surveyed By:		RWB	Original Sheet Size:
Date:		15.08.25	A3
Drawn:		MWF	Pack Issue:
Date:		15.08.25	A
Checked:		RWB	Date:
Date:		15.08.25	

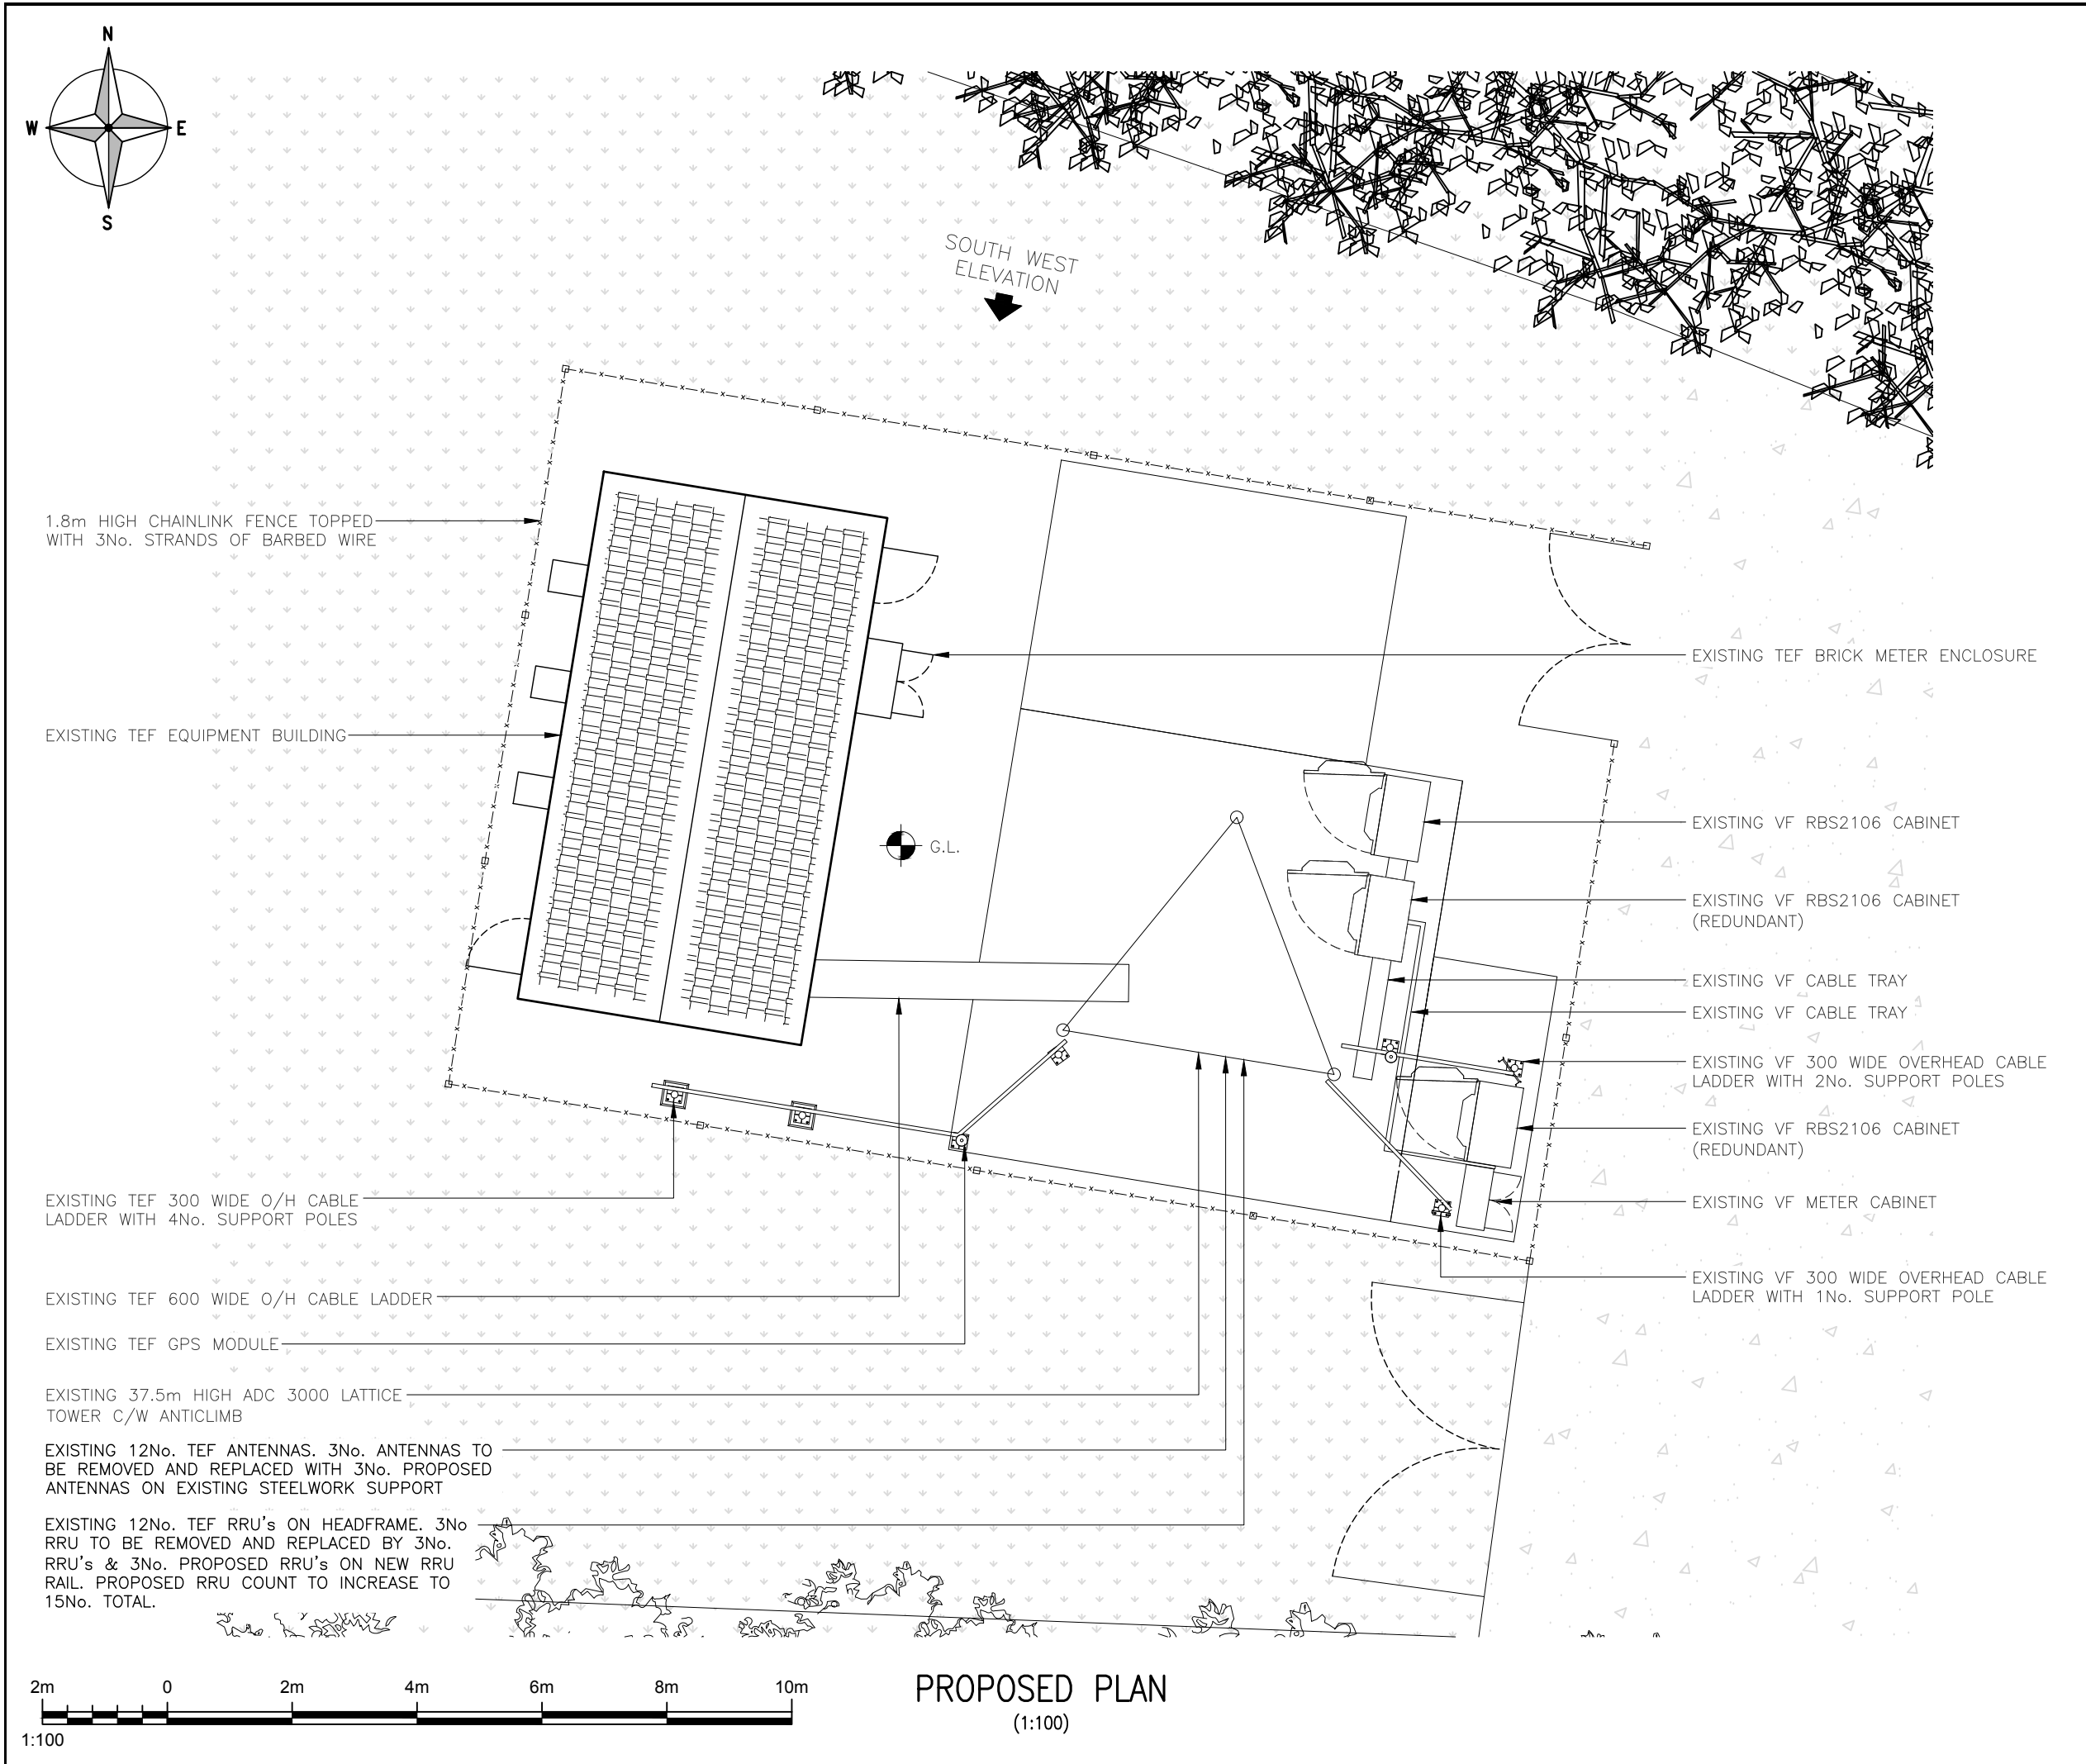

ALL DIMENSIONS ARE IN mm UNLESS NOTED OTHERWISE

N.G.R

E: 563737

N: 171281

NOTES:

A	PLANNING ISSUE	MWFRWB	15.08.25
REV	MODIFICATION	BY CH	DATE

United Living Connected
4 Clearwater, Lingley Mere Business Park, Lingley Green Avenue,
Great Sankey, Warrington, WA5 3UZ
t. 44 (0)151 420 4128
www.unitedliving.co.uk

CORNERSTONE - TEF LONDON

Cell Name				Opt.
STANHILL FARM				A
Cell ID No				
CSID	—	VF	—	TEF
13700644	—	N/A	—	00553
Project No.	—	TM Cell ID	—	N/A
—	—	—	—	—



Site Address / Contact Details

NORTHUMBERLAND BOTTOM
WROTHAM ROAD
GRAVESEND
KENT
DA11 8TD

Drawing Title:
PROPOSED SITE PLAN

Purpose of issue: PLANNING			Dwg Rev:
Drawing Number: 201			A
Surveyed By: RWB	Original Sheet Size: A3		Pack Issue:
Drawn: MWF	Date: 15.08.25	Checked: RWB	Date: 15.08.25

SDNT0005 Version 3.2

 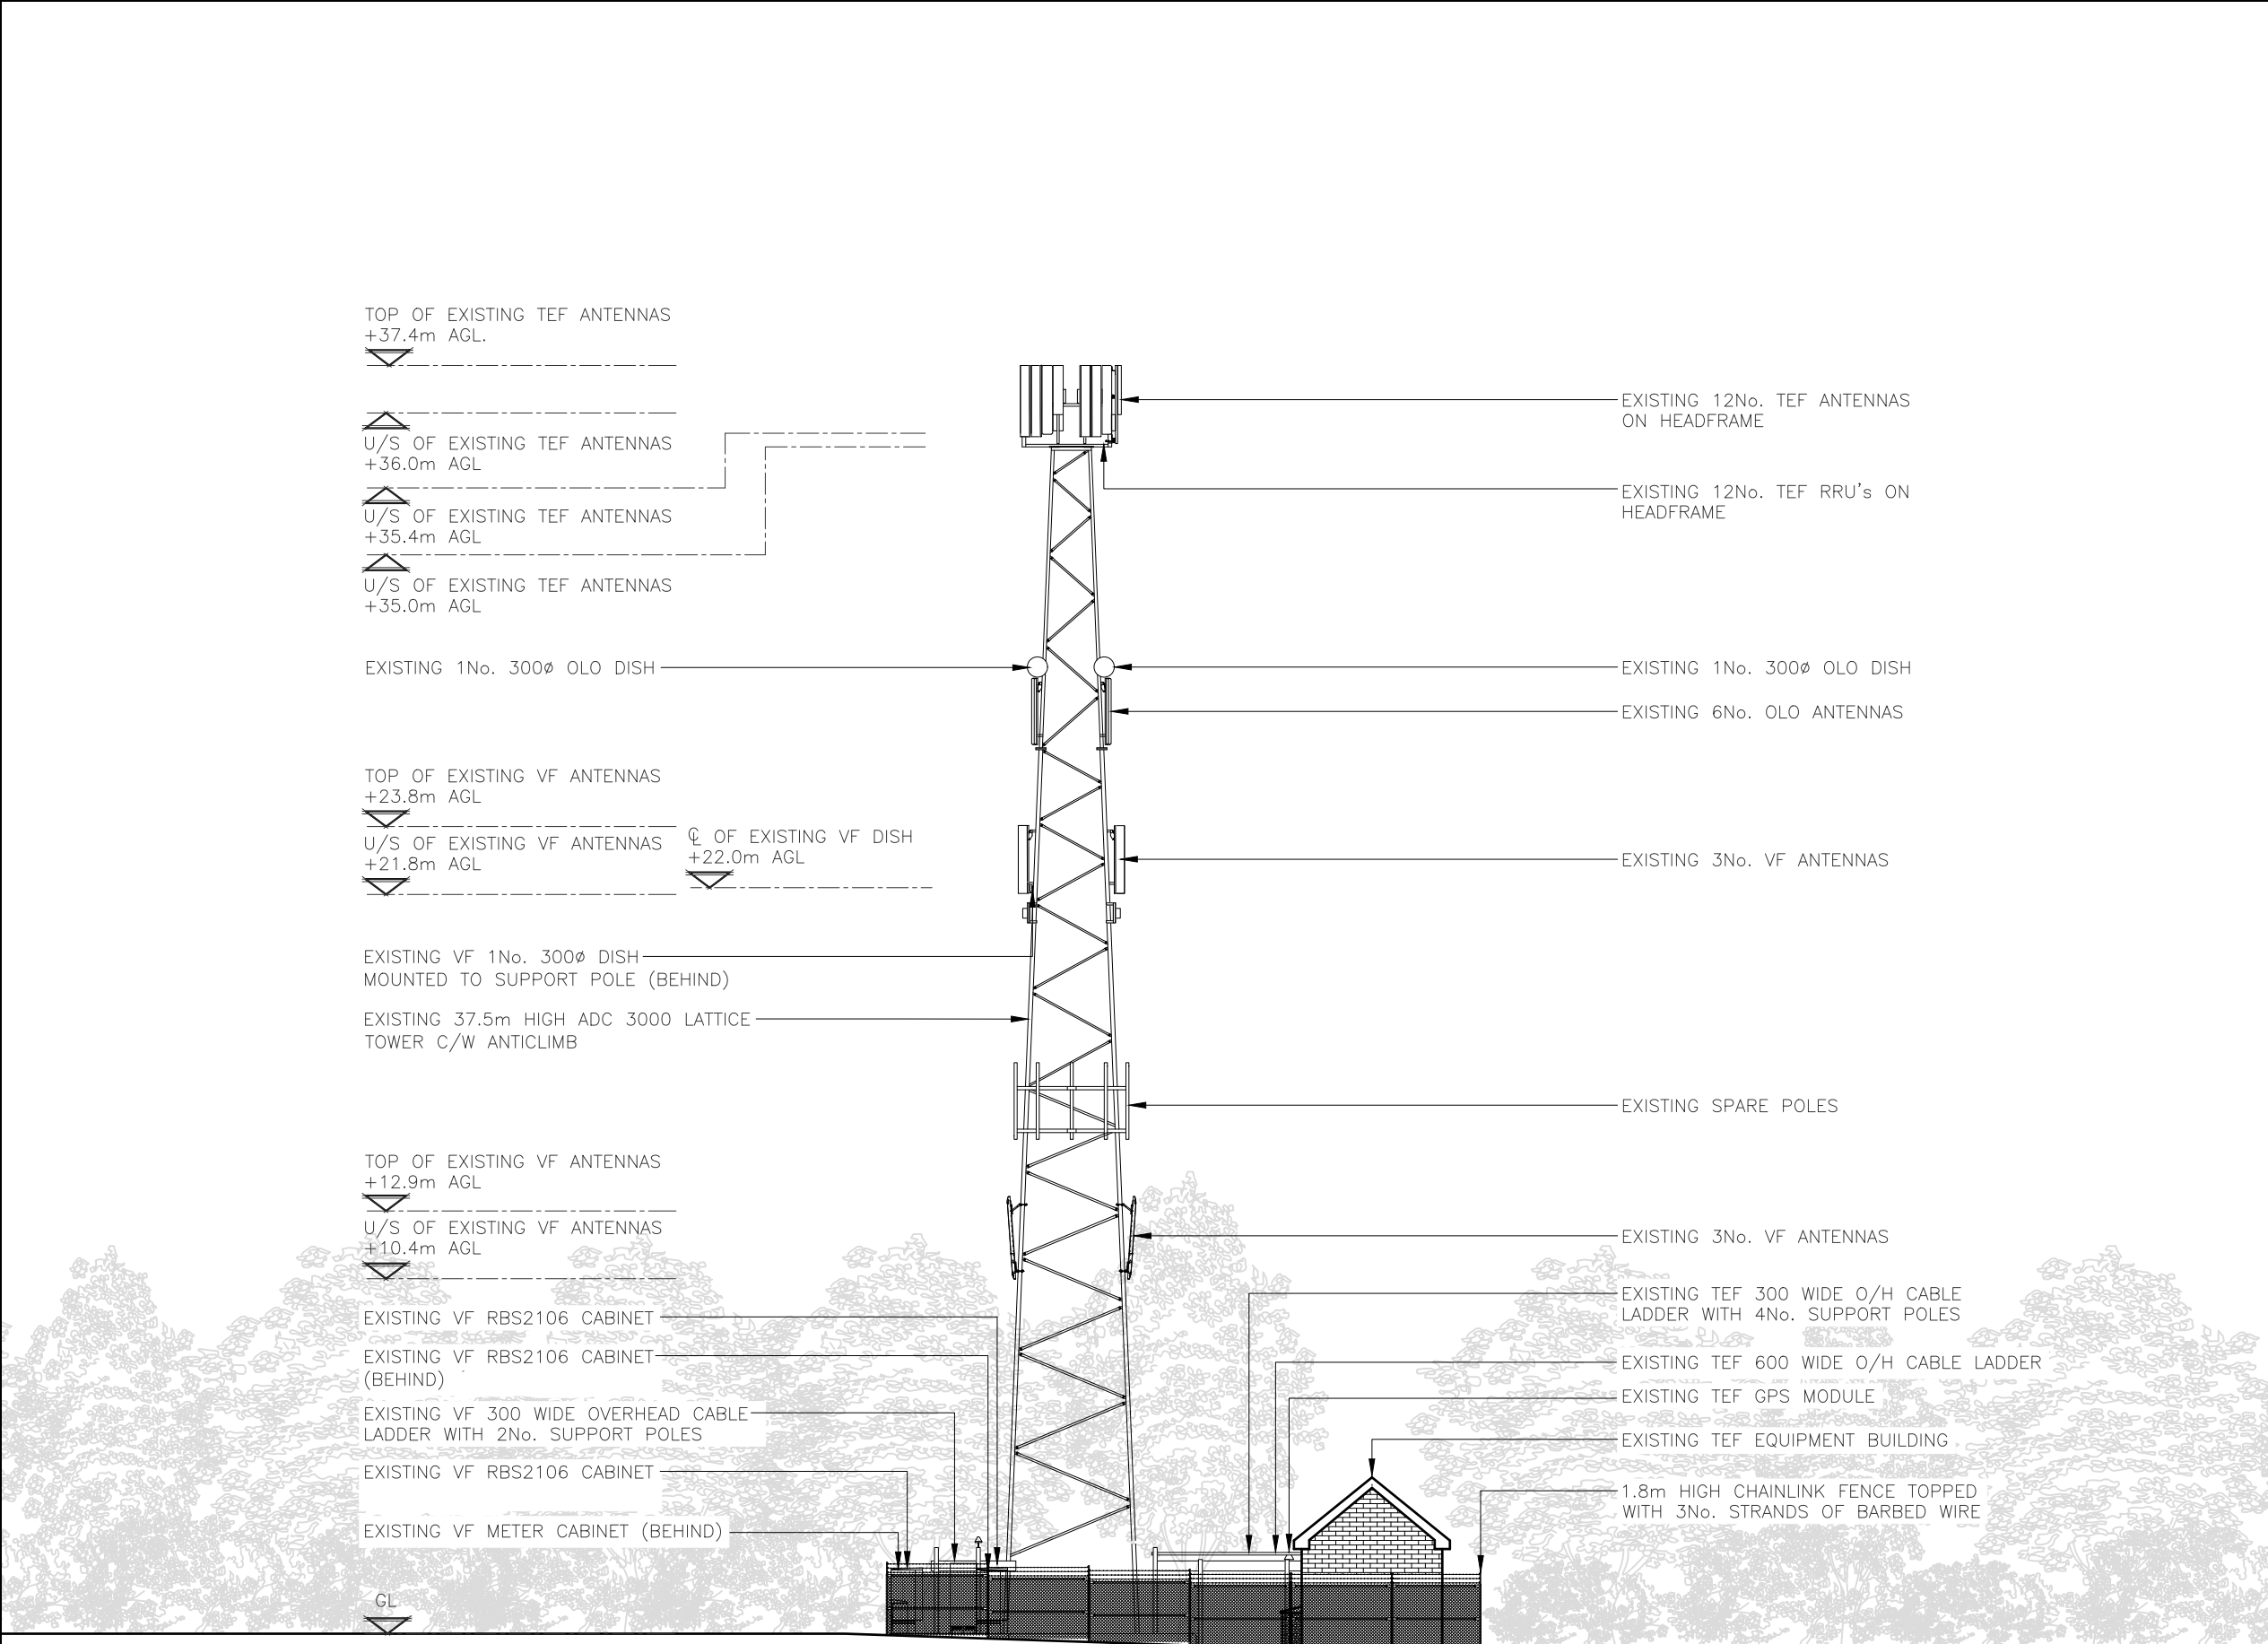

1:200

EXISTING ELEVATION
(1:200)

ALL DIMENSIONS ARE IN mm UNLESS NOTED OTHERWISE

N.G.R | E:563737 | N: 171281

NOTES:

A	PLANNING ISSUE	MWF	RWB	15.08.25
REV	MODIFICATION	BY	CH	DATE



United Living Connected
4 Clearwater, Lingley Mere Business Park, Lingley Green Avenue,
Great Sankey, Warrington, WA5 3UZ
t. 44 (0)151 420 4128
www.unitedliving.co.uk



CORNERSTONE - TEF LONDON


Cell Name	Opt.
STANHILL FARM	A

Cell ID No				
CSID	—	VF	—	TEF
13700644	N/A		00553	
Project No.	—	TM Cell ID	—	N/A
—	—		—	

Site Address / Contact Details

NORTHUMBERLAND BOTTOM
WROTHAM ROAD
GRAVESEND
KENT
DA11 8TD

Drawing Title: EXISTING SOUTH WEST SITE ELEVATION				
Purpose of issue: PLANNING				Dwg Rev:
Drawing Number: 300				A
Surveyed By: RWB		Original Sheet Size: A3		Pack Issue:
Drawn: MWF	Date: 15.08.25	Checked: RWB	Date: 15.08.25	A

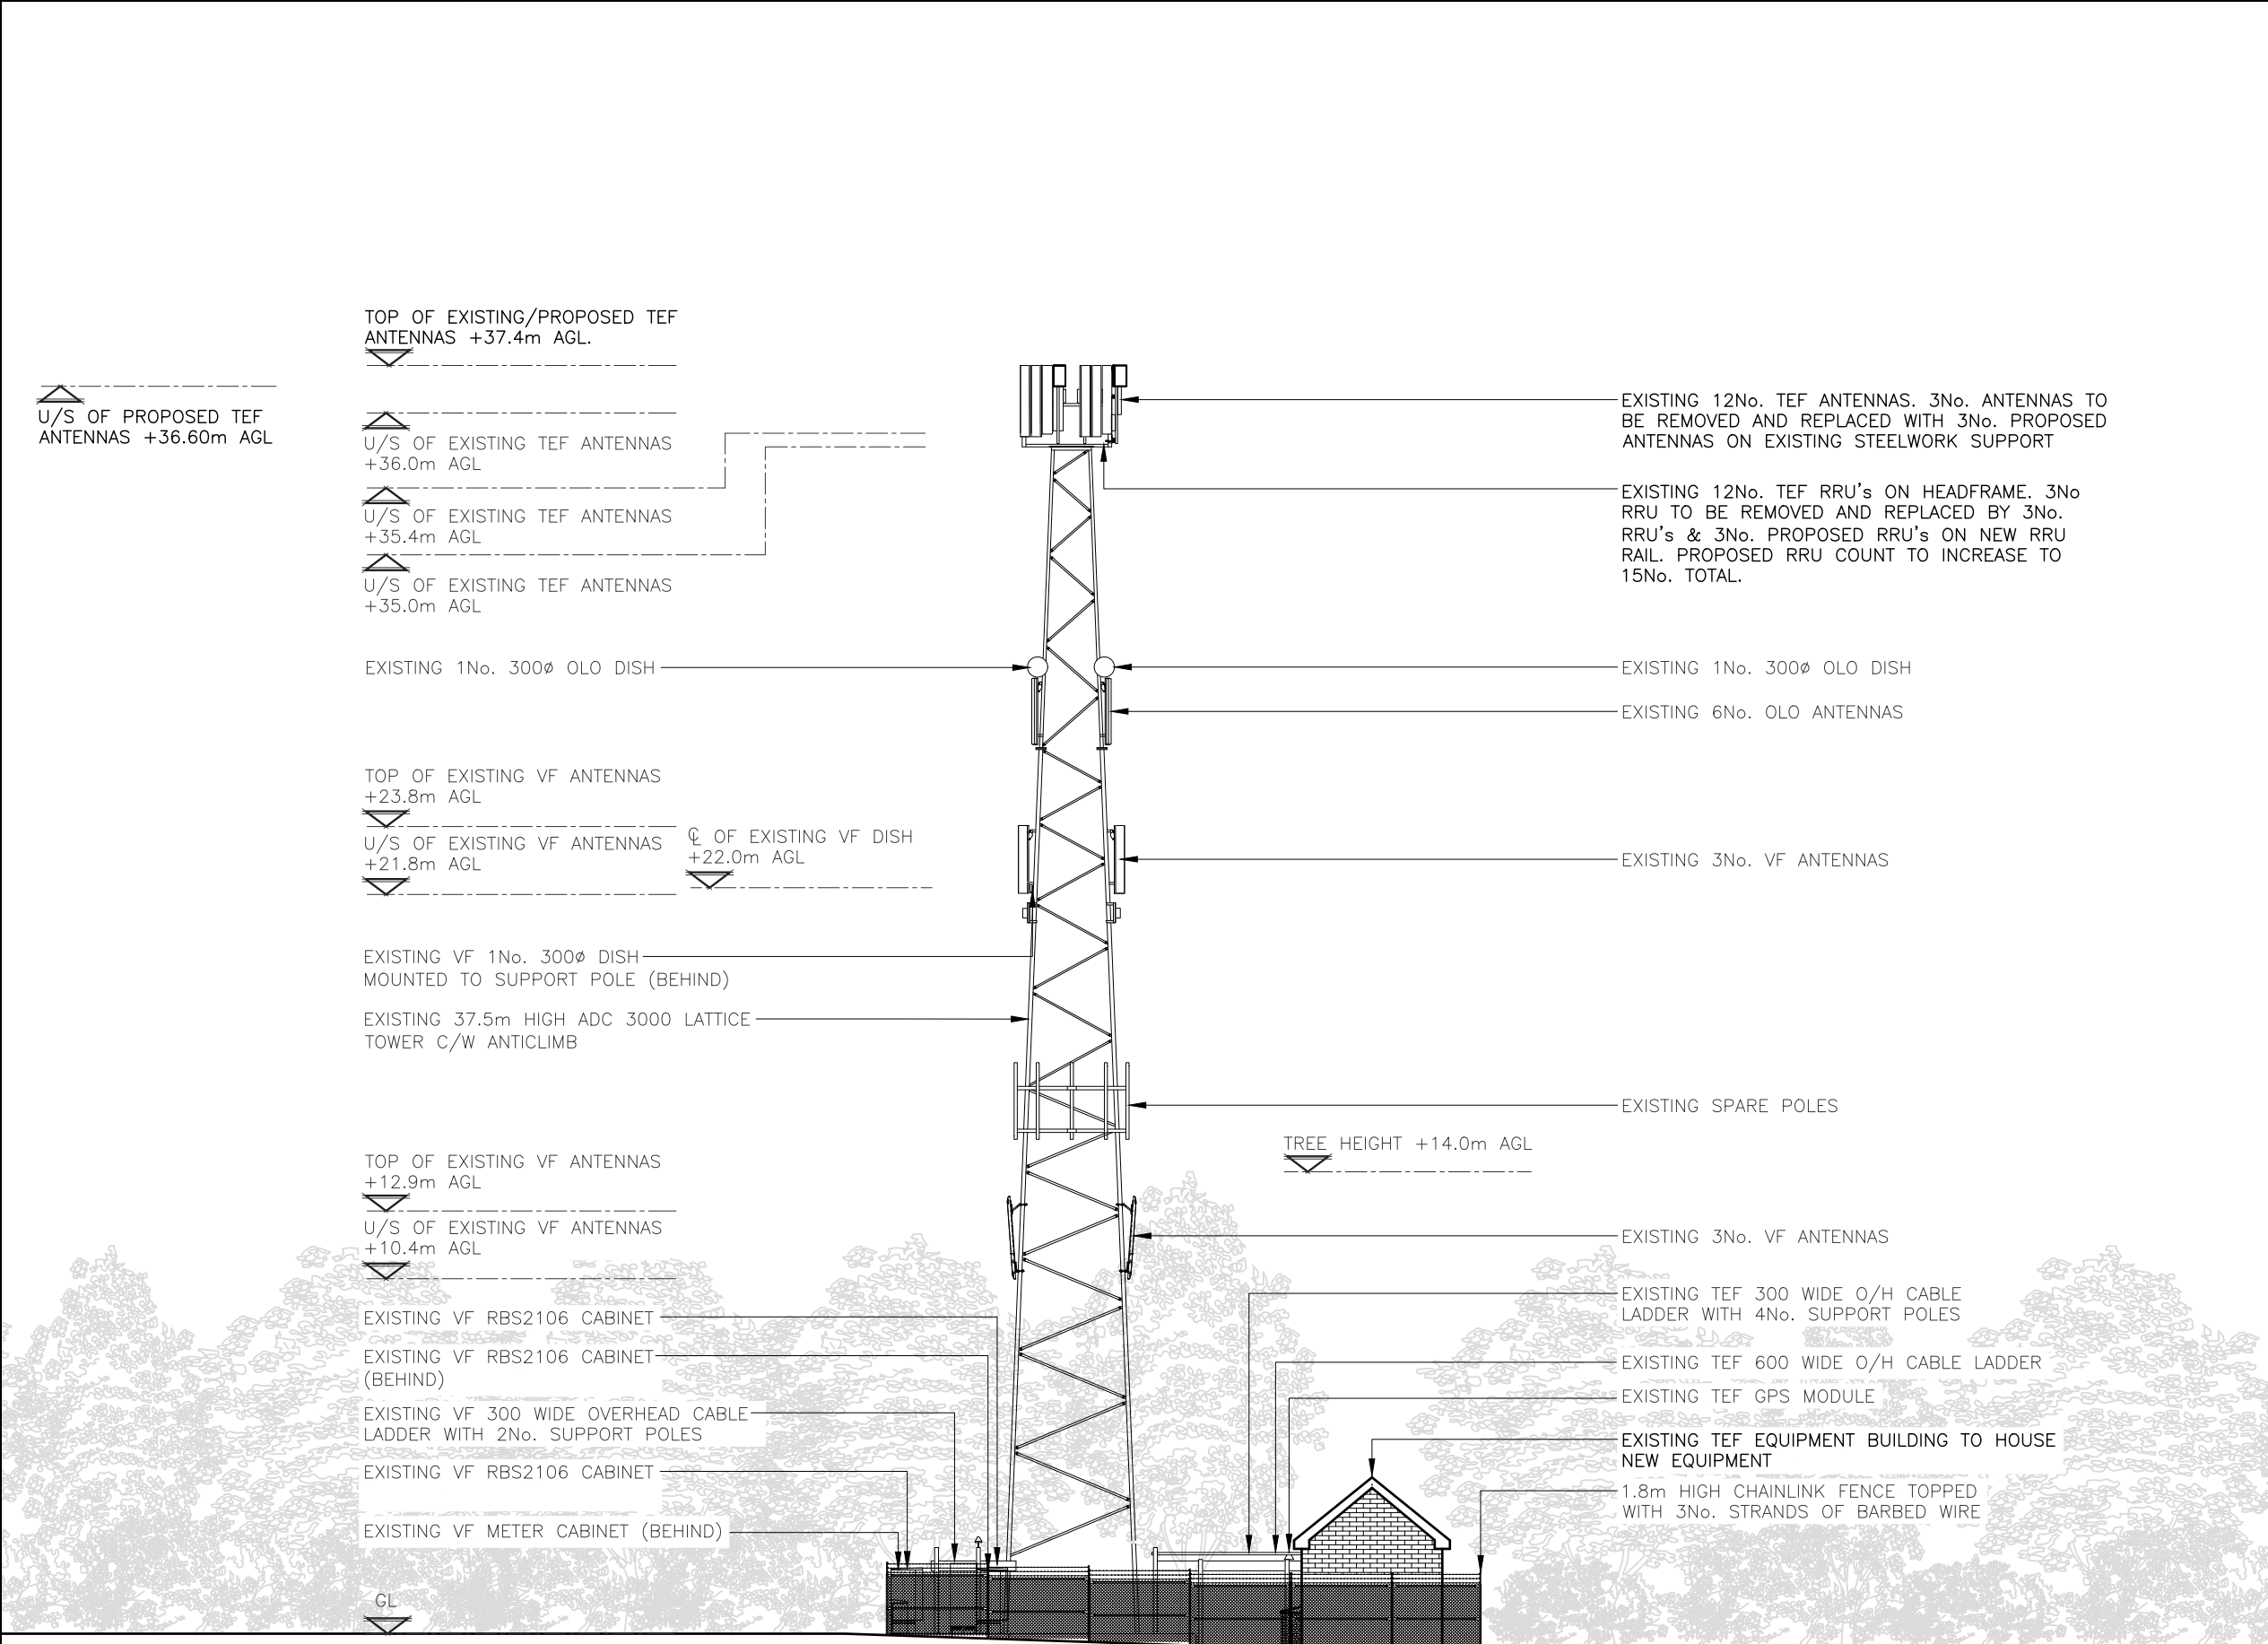

PROPOSED ELEVATION
(1:200)

ALL DIMENSIONS ARE IN mm UNLESS NOTED OTHERWISE

N.G.R | E:563737 | N: 171281

NOTES:

A	PLANNING ISSUE	MWF	RWB	15.08.25
REV	MODIFICATION	BY	CH	DATE



United Living Connected
4 Clearwater, Lingley Mere Business Park, Lingley Green Avenue,
Great Sankey, Warrington, WA5 3UZ
t. 44 (0)151 420 4128
www.unitedliving.co.uk



CORNERSTONE - TEF LONDON

Cell Name	Opt.
STANHILL FARM	A

Cell ID No		
CSID	VF	TEF
13700644	N/A	00553
Project No.	TM Cell ID	N/A
—	—	—

Site Address / Contact Details
NORTHUMBERLAND BOTTOM WROTHAM ROAD GRAVESEND KENT DA11 8TD

Drawing Title:	PROPOSED SOUTH WEST SITE ELEVATION			
Purpose of issue:	PLANNING			Dwg Rev:
Drawing Number:	301			A
Surveyed By:	Original Sheet Size:	Pack Issue:		
RWB	A3	A		
Drawn:	Date:	Checked:	Date:	
MWF	15.08.25	RWB	15.08.25	

