






EXISTING FRONT ELEVATION
SCALE 1:100 @ A3

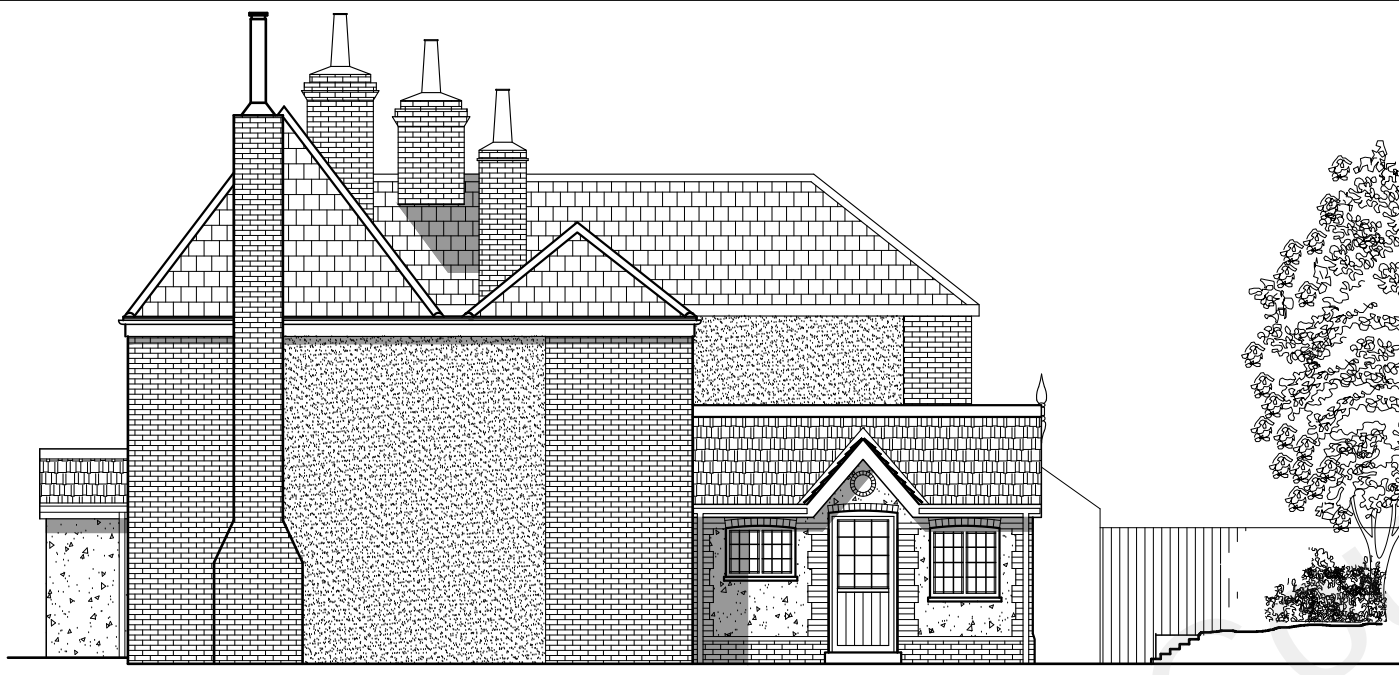


EXISTING SIDE ELEVATION
SCALE 1:100 @ A3

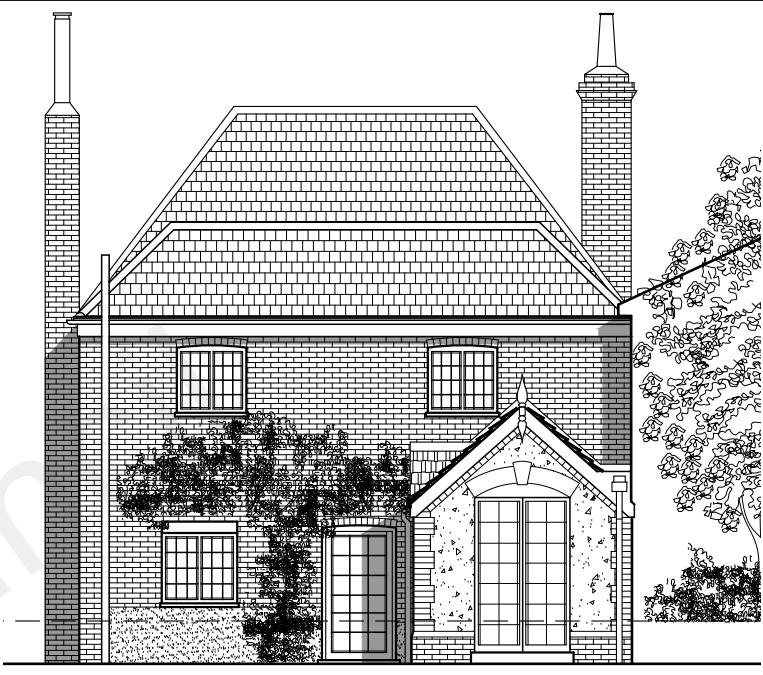

EXISTING REAR ELEVATION
SCALE 1:100 @ A3

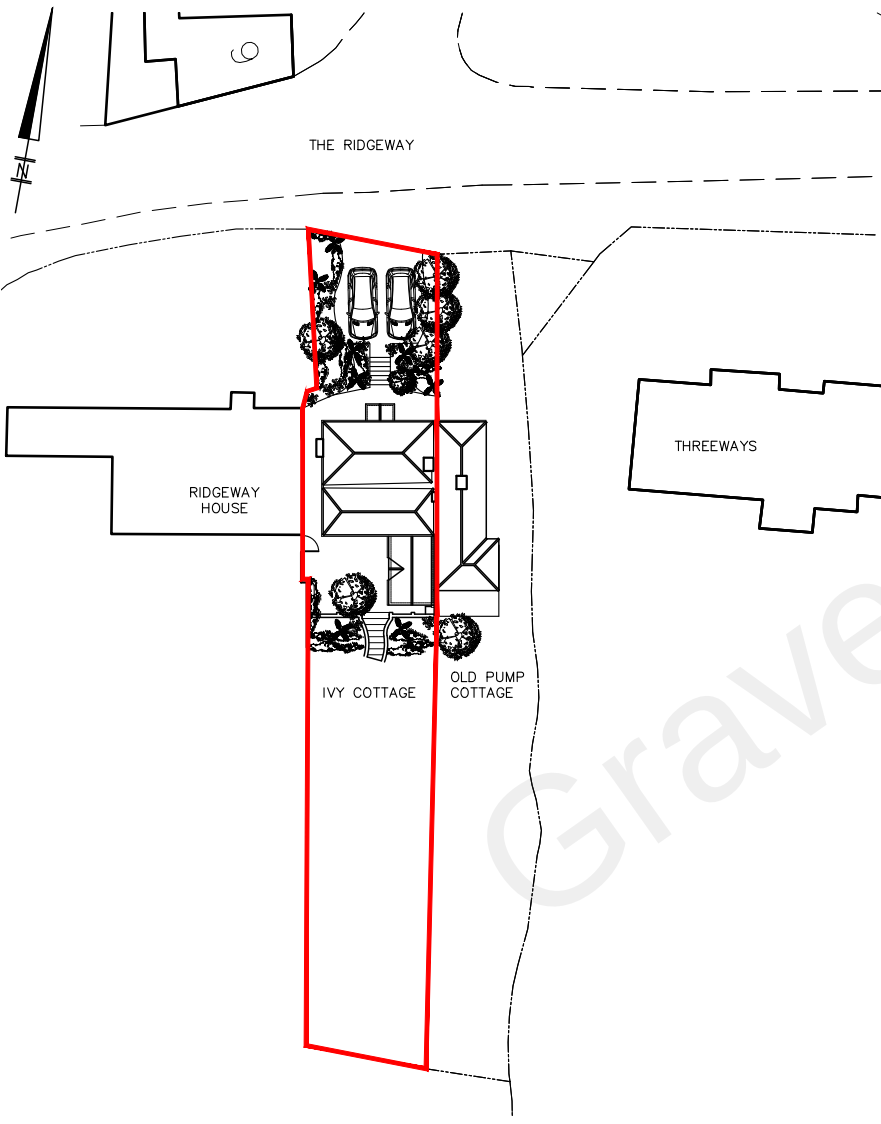


EXISTING SITE PLAN
SCALE 1:500 @ A3

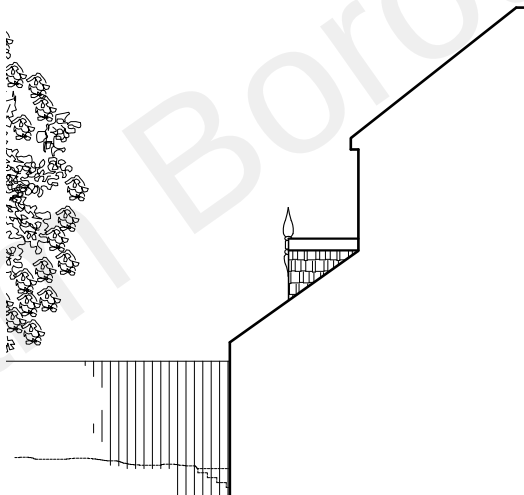

**EXISTING SIDE ELEVATION
FROM OLD PUMP COTTAGE**
SCALE 1:100 @ A3

- NOTES**
- 1. ALL DIMENSIONS TO BE CHECKED AND CONFIRMED ON SITE
 - 2. ALL DISCREPANCIES ARE TO BE REPORTED TO PRIOR TO WORK STARTING
 - 3. ALL WORK AND MATERIALS TO BE IN ACCORDANCE WITH THE BUILDING REGULATIONS AND TO COMPLY WITH RELEVANT BRITISH STANDARDS
 - 4. COPYRIGHT RESERVED.

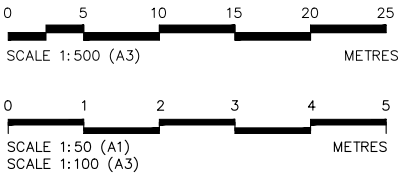

Revision	By	Chk'd	Auth'd	Date	Description
Client					
MR W MILLINGTON					
IVY COTTAGE, CHESTNUT CORNER,					
THE RIDGEWAY, KENT DA12 3LW					
HP ARCHITECTS LTD					
Company number: 8686051					
7 Halifax Street London SE26 6JA and					
4 Wiggenshall Rd, Watford, Herts. WD18 0AL					
Project					
PROPOSED PART FIRST FLOOR					
REAR EXTENSION AND REAR					
CONSERVATORY					
Drawing					
EXISTING SITE PLAN AND					
ELEVATIONS					
Drawn by JPP					
Date: 23.09.14					
Drawing No.					
HPA/PL/1125/002					
Revision					
/					
Drawing Scale: AS SHOWN					