



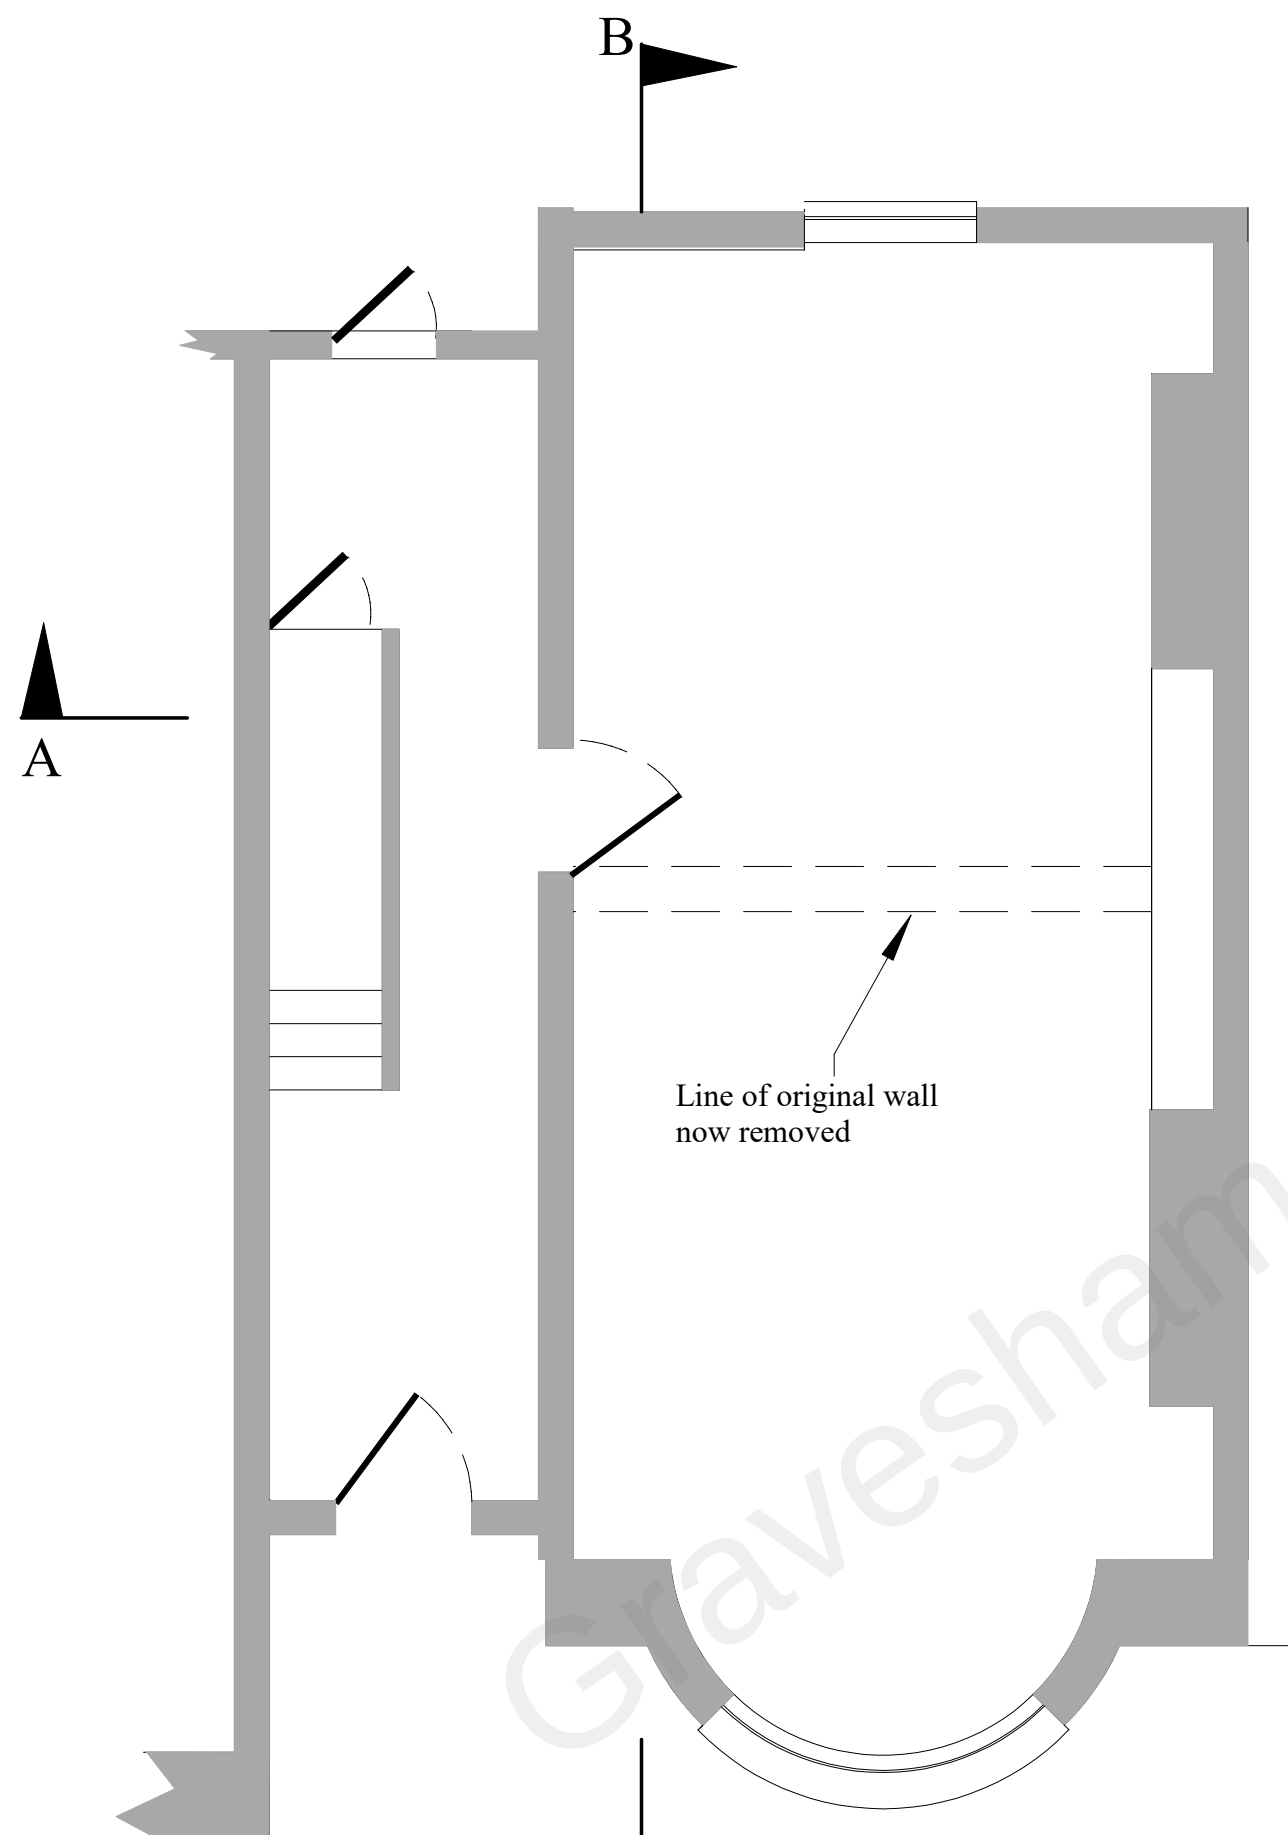

EXISTING



5m

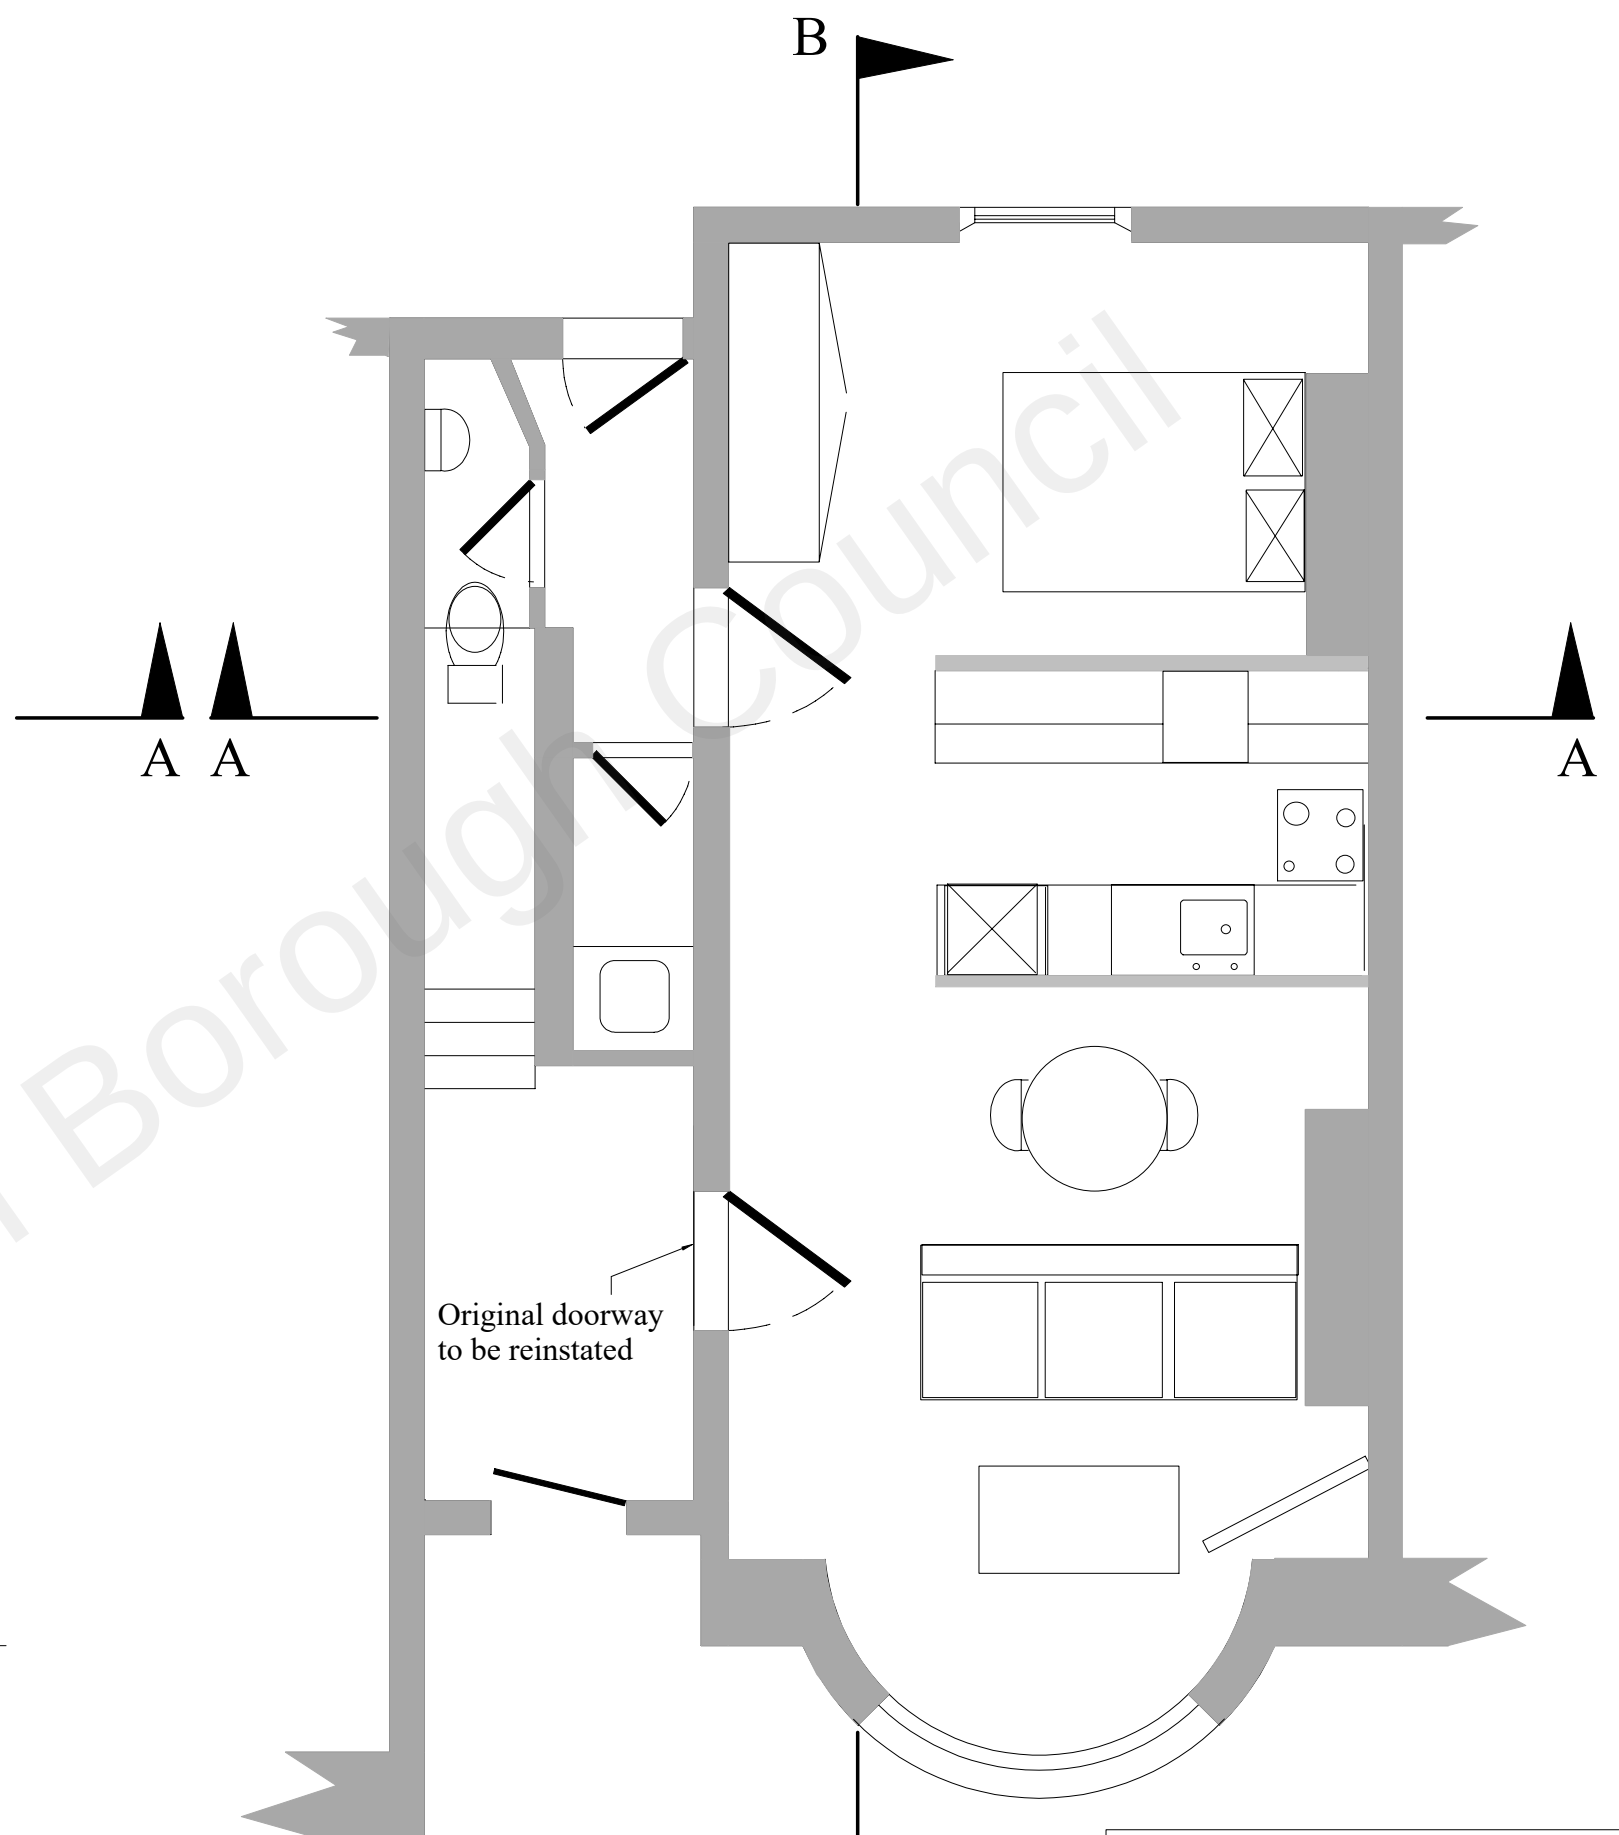

PROPOSED



196 & 197 PARROCK STREET
GROUND FLOOR PLANS
EXISTING AND PROPOSED

Scale 1:50@A3

Drawing Number
PS 012

Revision
1

Date
20/04/2022