

NOTES:

1. This drawing is to be read in conjunction with all relevant contract documentation from the design team, with any conflicting information to be brought to the attention of PolarDesign Architecture in writing before commencing on site.
2. The contractor is to check and verify all levels and dimensions before construction. Any discrepancies are to be brought to the attention of PolarDesign Architecture
3. All dimensions in mm, unless otherwise stated.
4. All sub base and concrete design and specification to engineer's details. All diagrams provided here are purely indicative.
5. Waterproofing of any element to be specified by others.
6. All proprietary products shall be installed in accordance with manufacturers written instructions.

Demolition of existing garage and erection double storey side and rear extension 6.0m deep incorporating Loft conversion into habitable space with rear and front Dormer windows at 61 Windsor Road Gravesend DA12 5BW

TITLE

Proposed Plans and Elevations

CLIENT

Mr Ravinder Bassi

DRAWN BY
Ivar Selter

CHECKED BY
PD

DATE
06/09/21


SCALE (@ A1)
As indicated

PROJECT NUMBER
61WIND/20

DRAWING NUMBER

301

REV

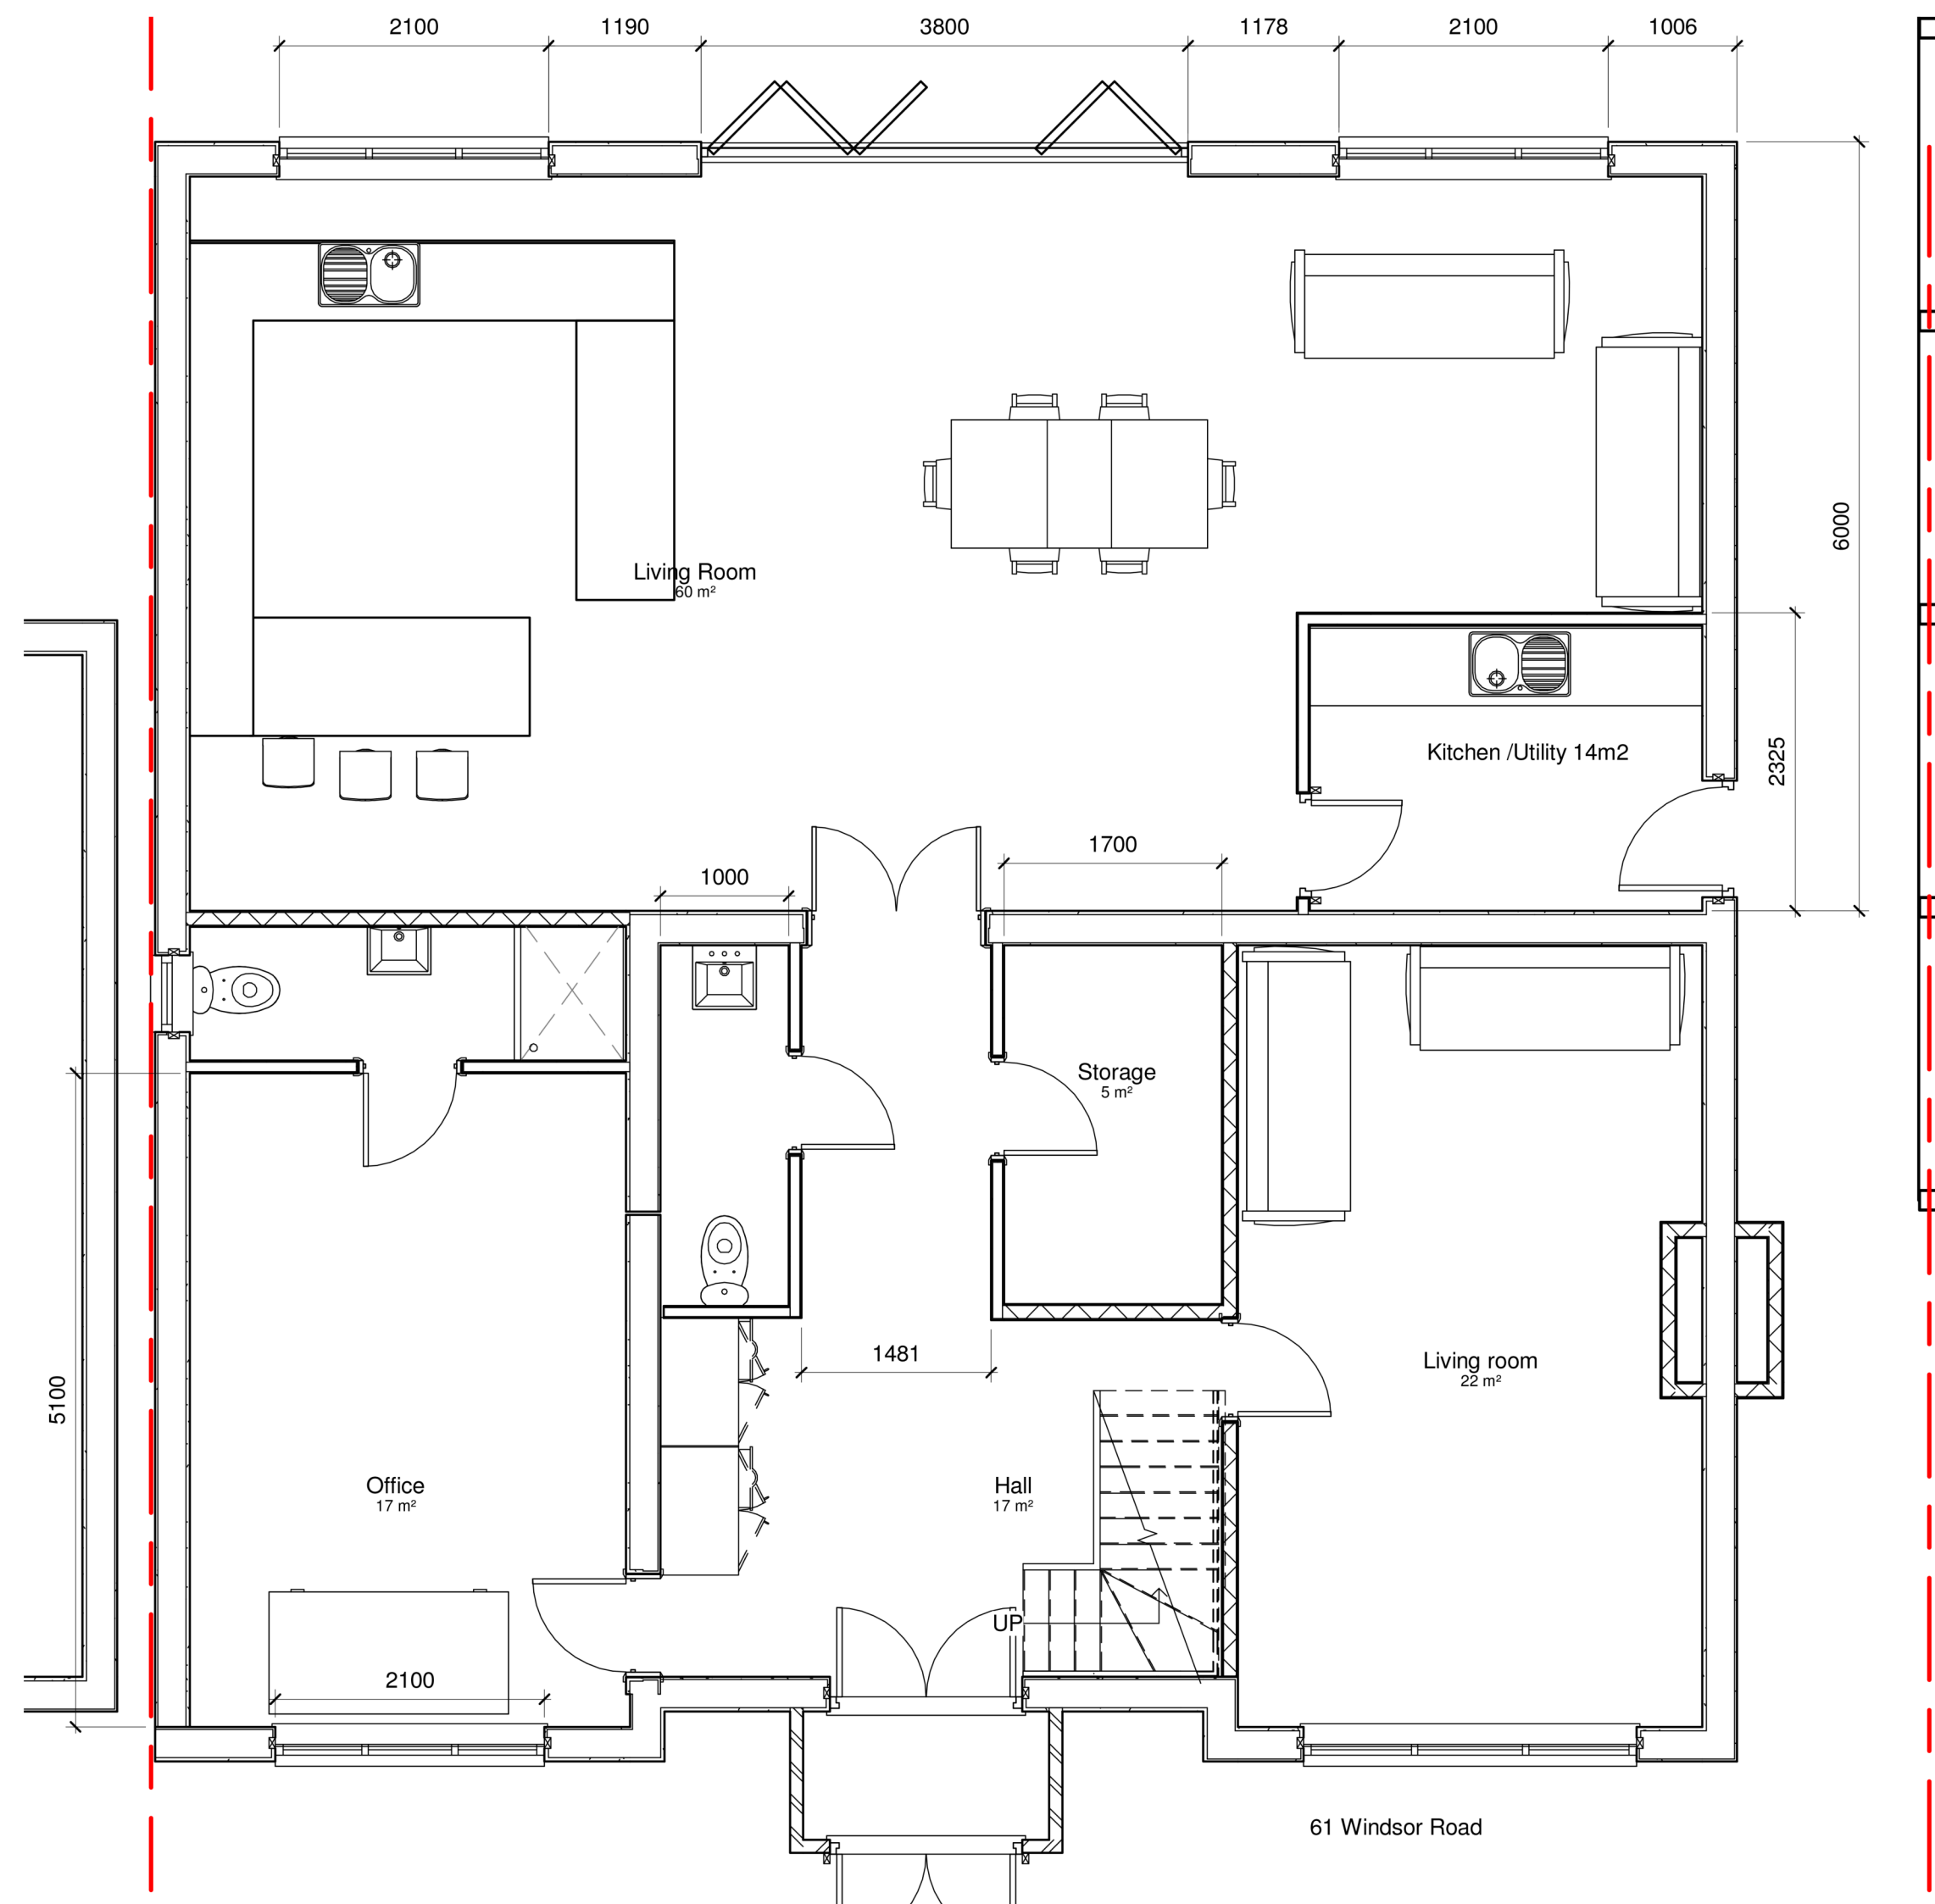

1 00 Proposed Ground Floor


1 : 50



VISUAL SCALE 1:100 @ A1



VISUAL SCALE 1:50 @ A1

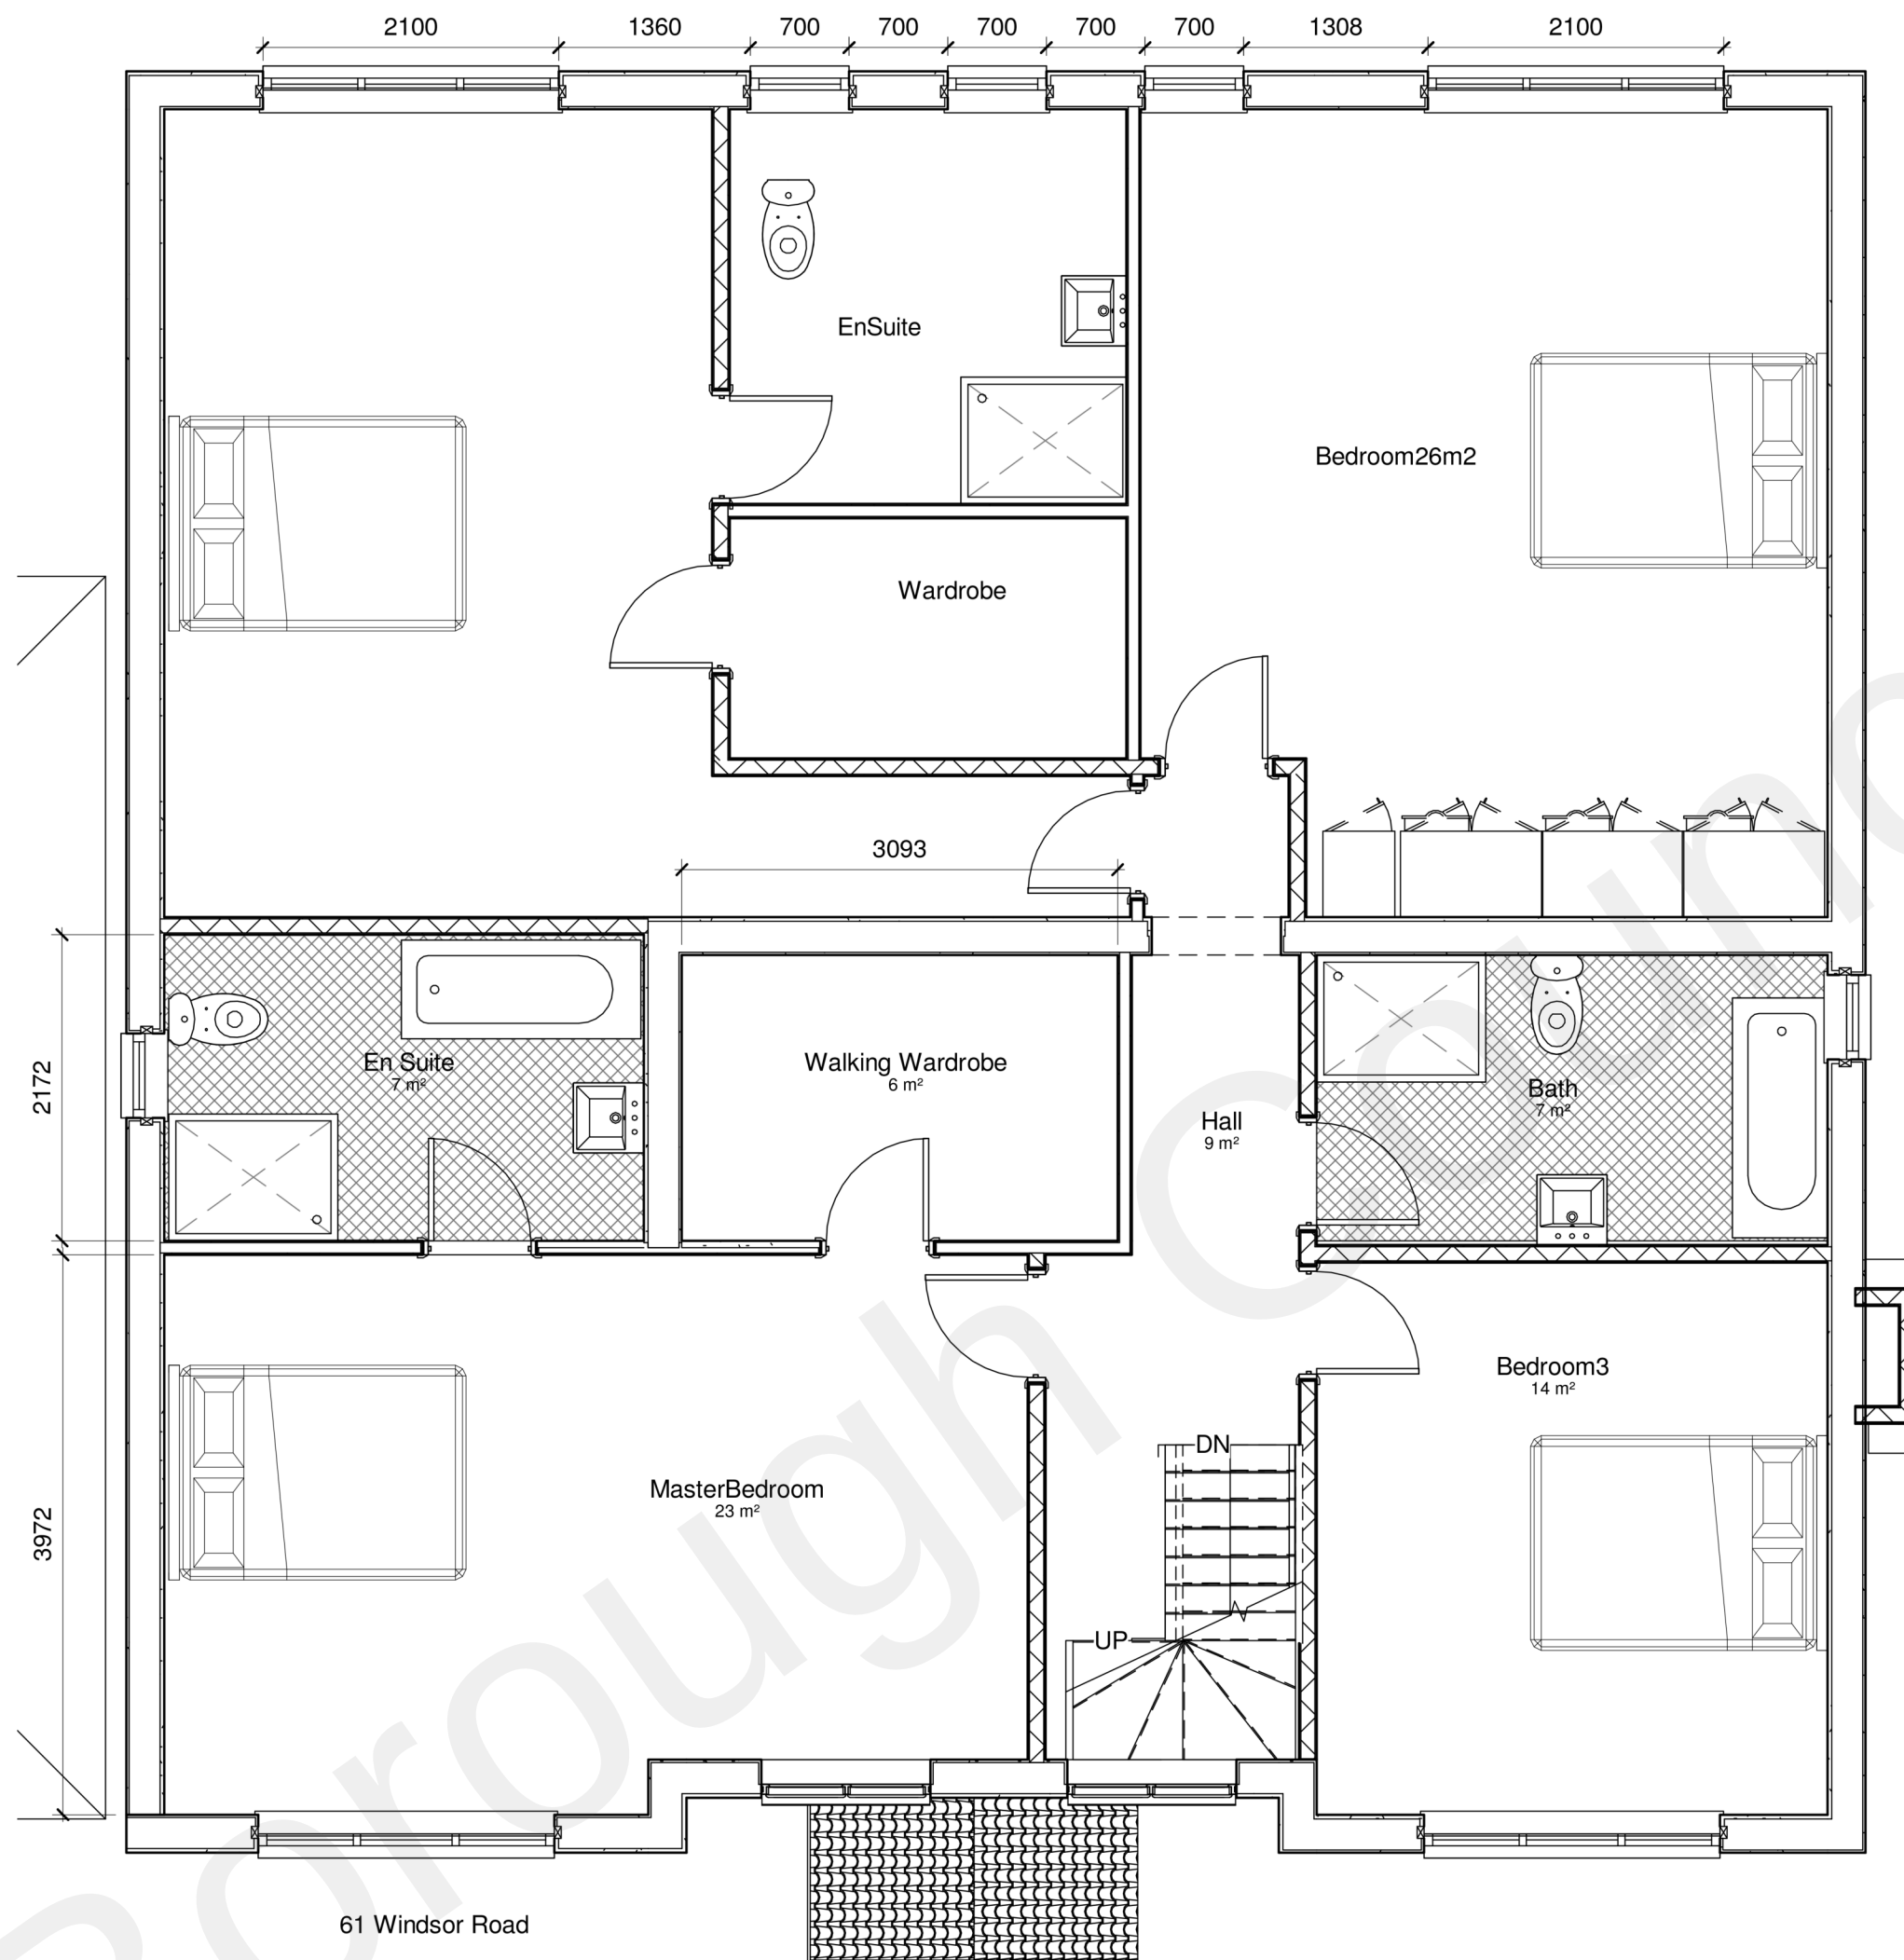


2 01 Proposed First Floor

1 : 50




5 Proposed Rear Elevation

1 : 100

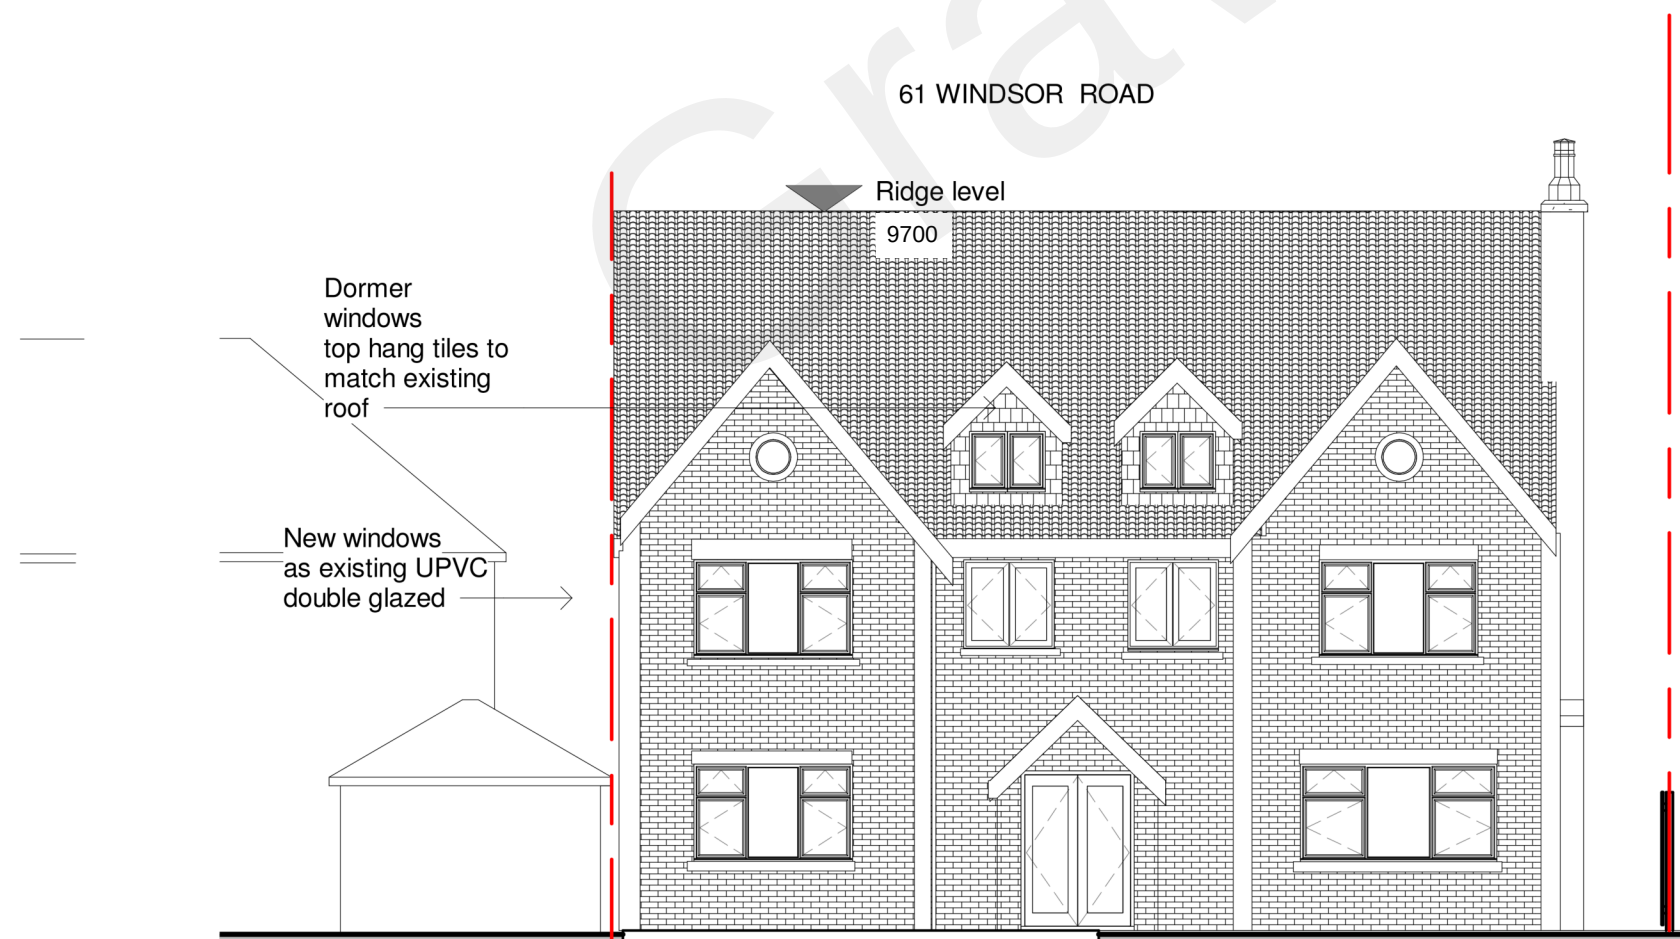


4 Proposed Front Elevation

1 : 100

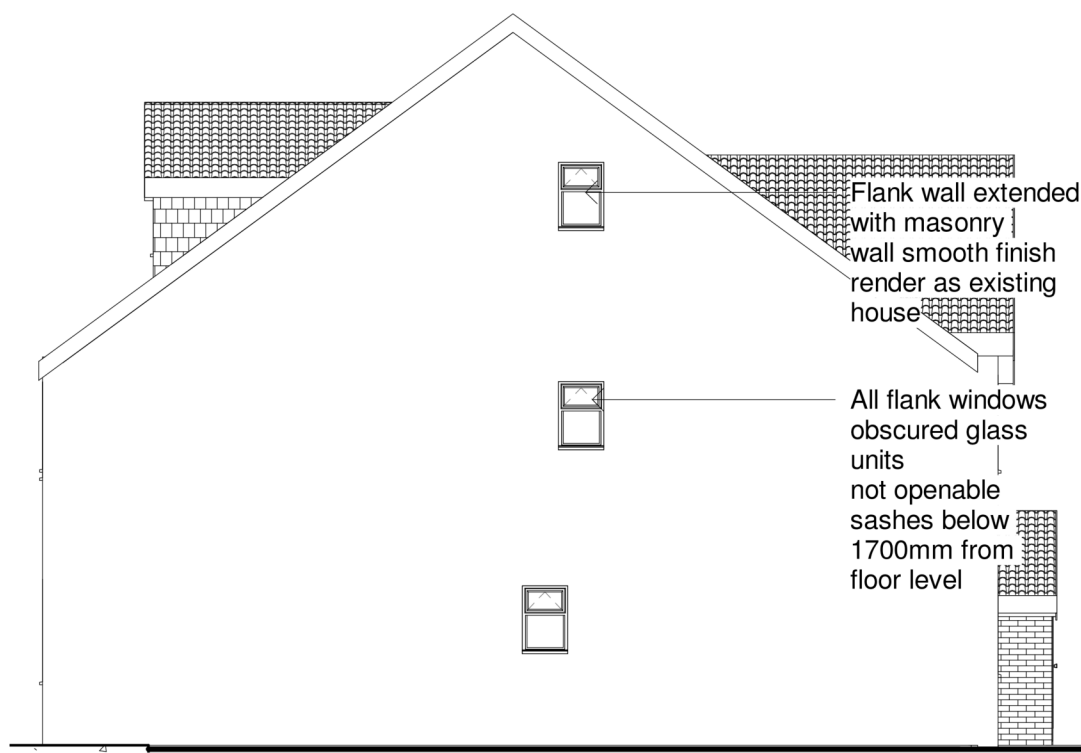

6 Proposed North Elevation

1 : 100

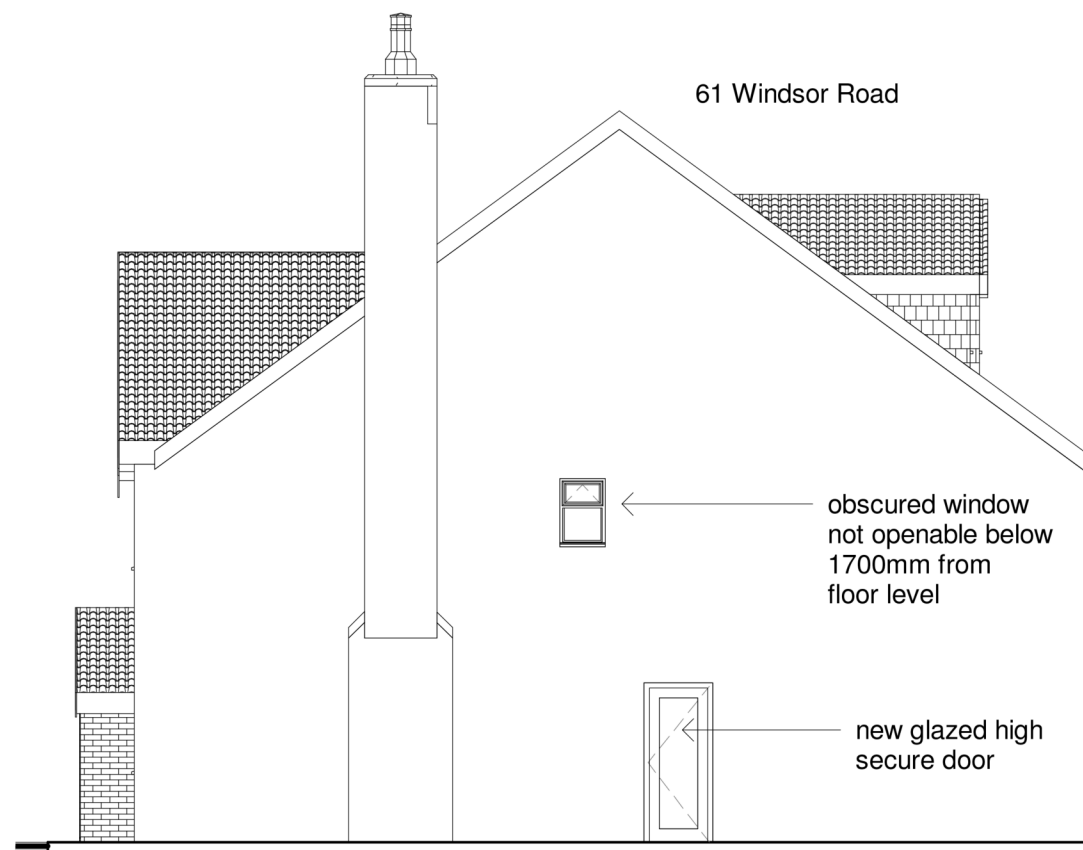

7 Proposed South Elevation

1 : 100