


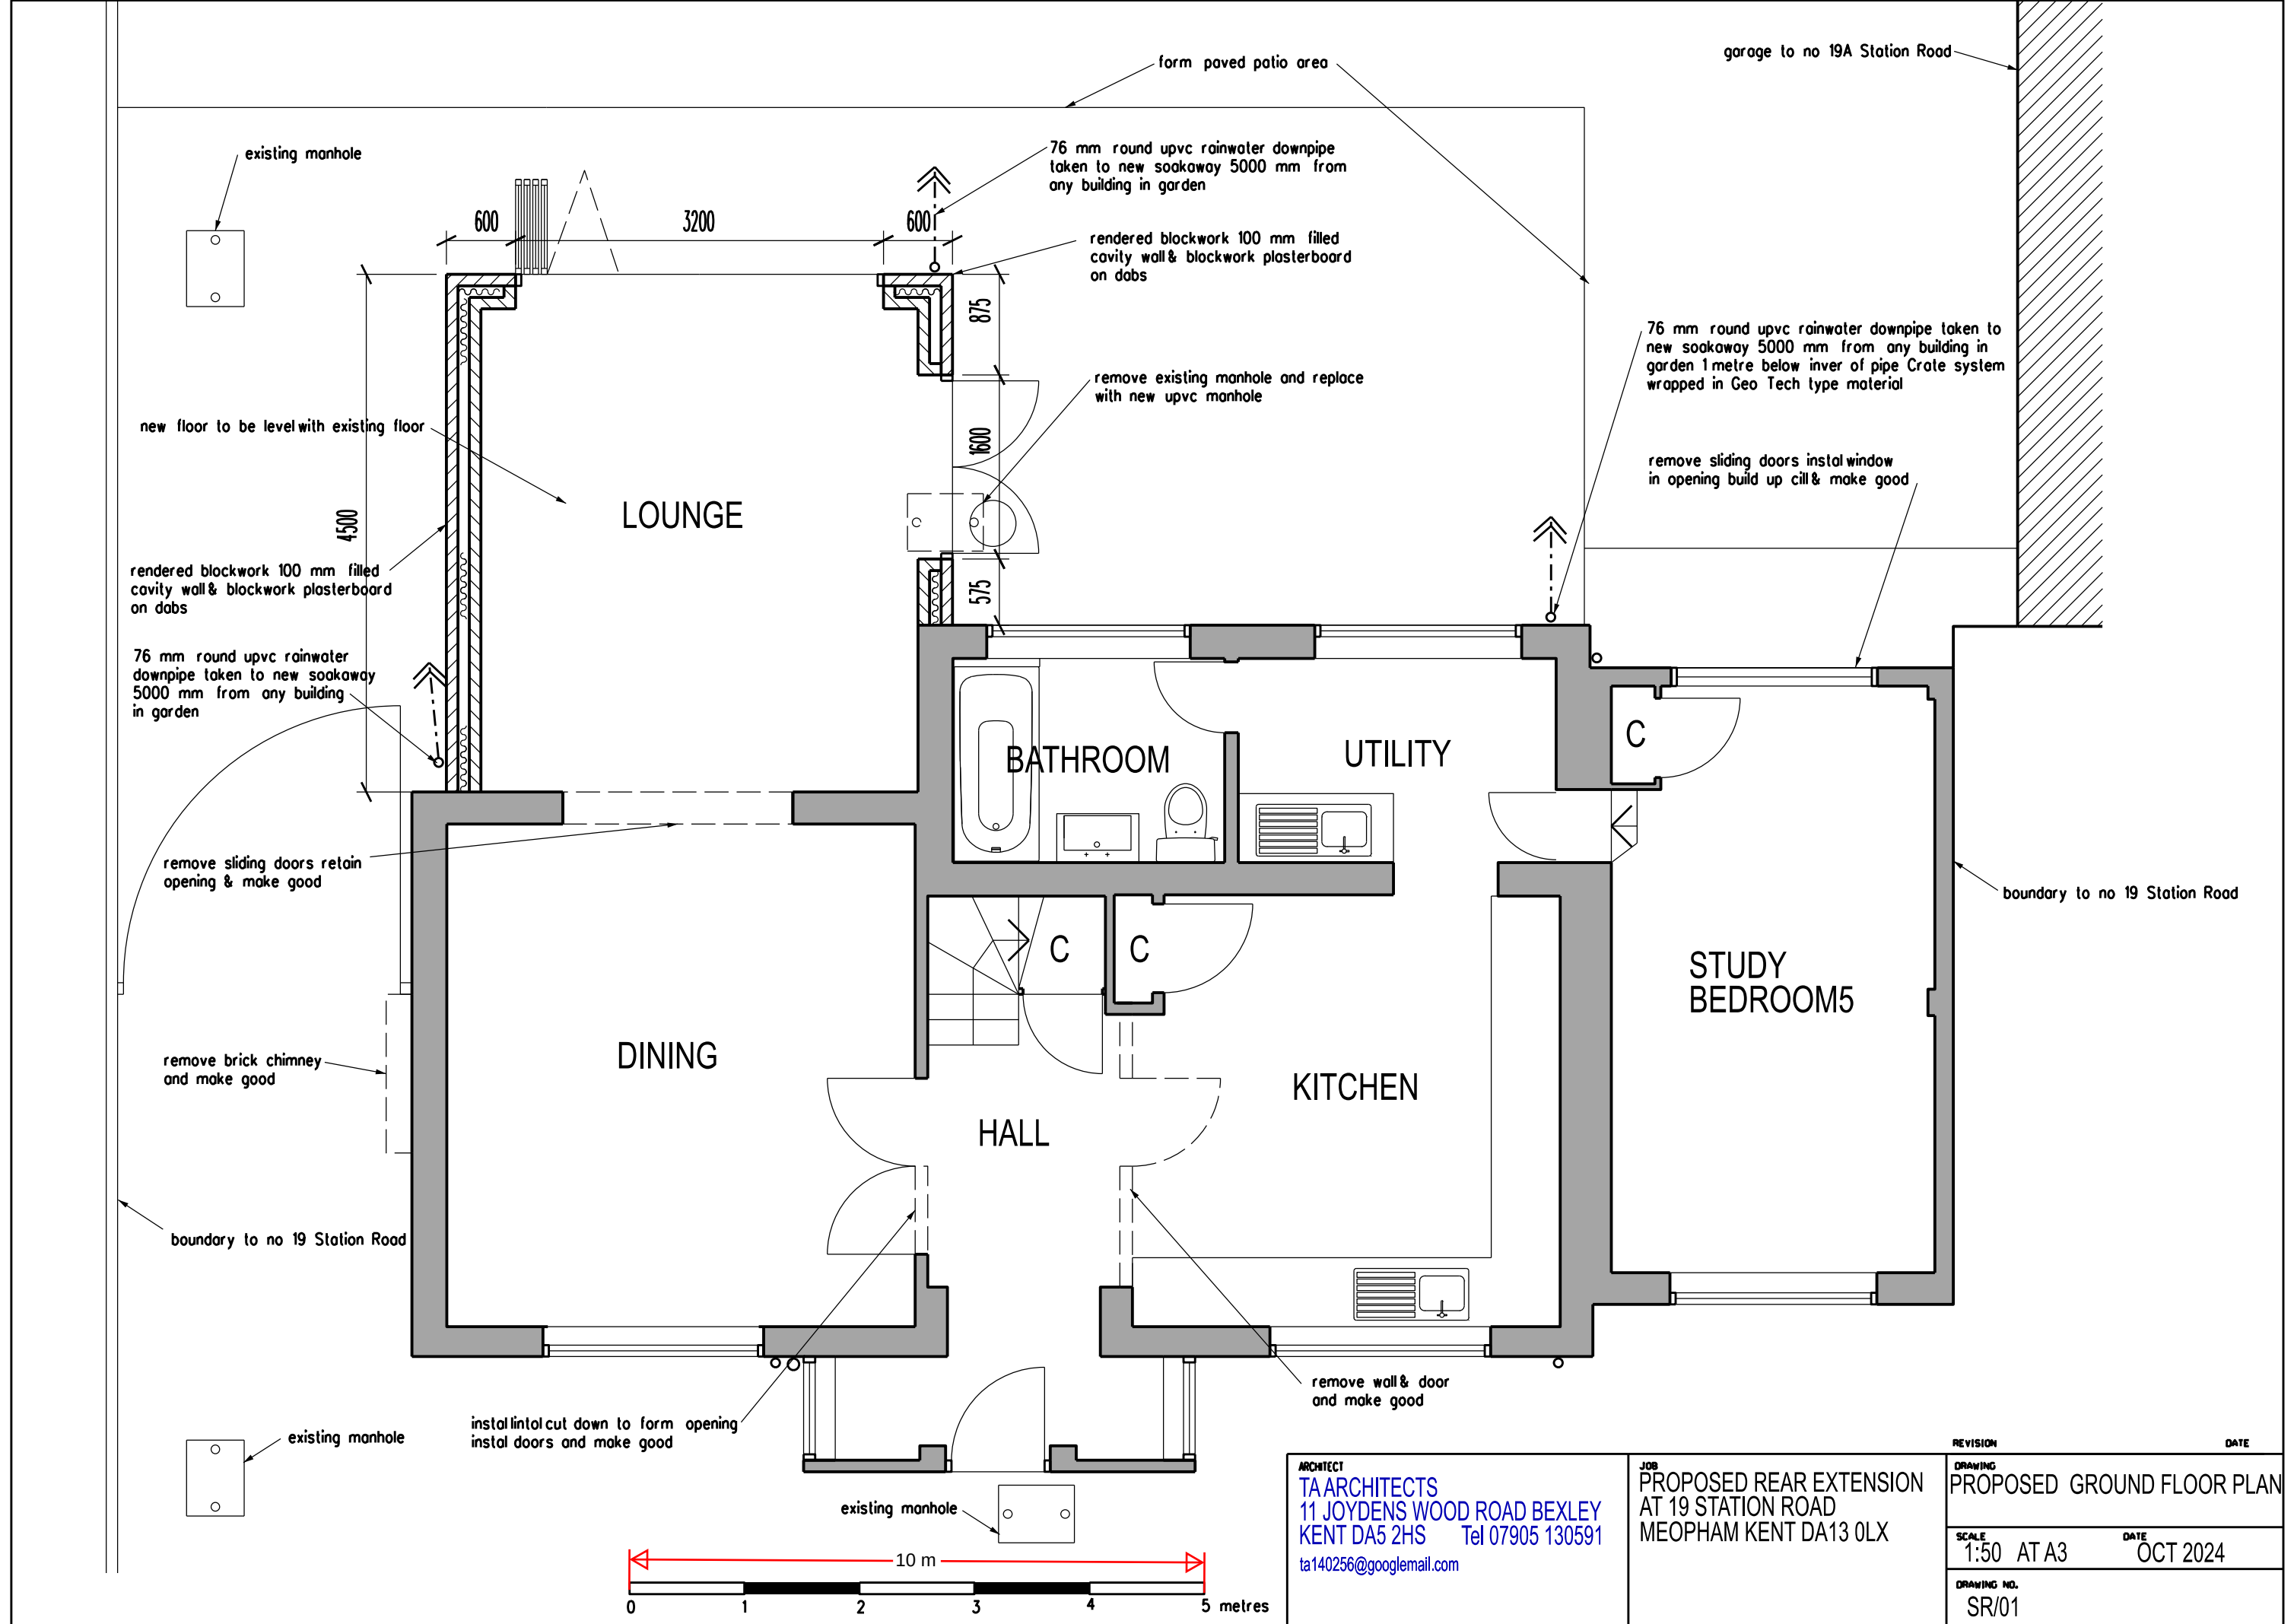

ARCHITECT
TAARCHITECTS
11 JOYDENS WOOD ROAD BEXLEY
KENT DA5 2HS Tel 07905 130591
ta140256@googlemail.com

JOB
**PROPOSED REAR EXTENSION
AT 19 STATION ROAD
MEOPHAM KENT DA13 0LX**

REVISION		DATE
DRAWING		
PROPOSED GROUND FLOOR PLAN		
SCALE	1:50 AT A3	DATE
		OCT 2024
DRAWING NO.		
SR/01		