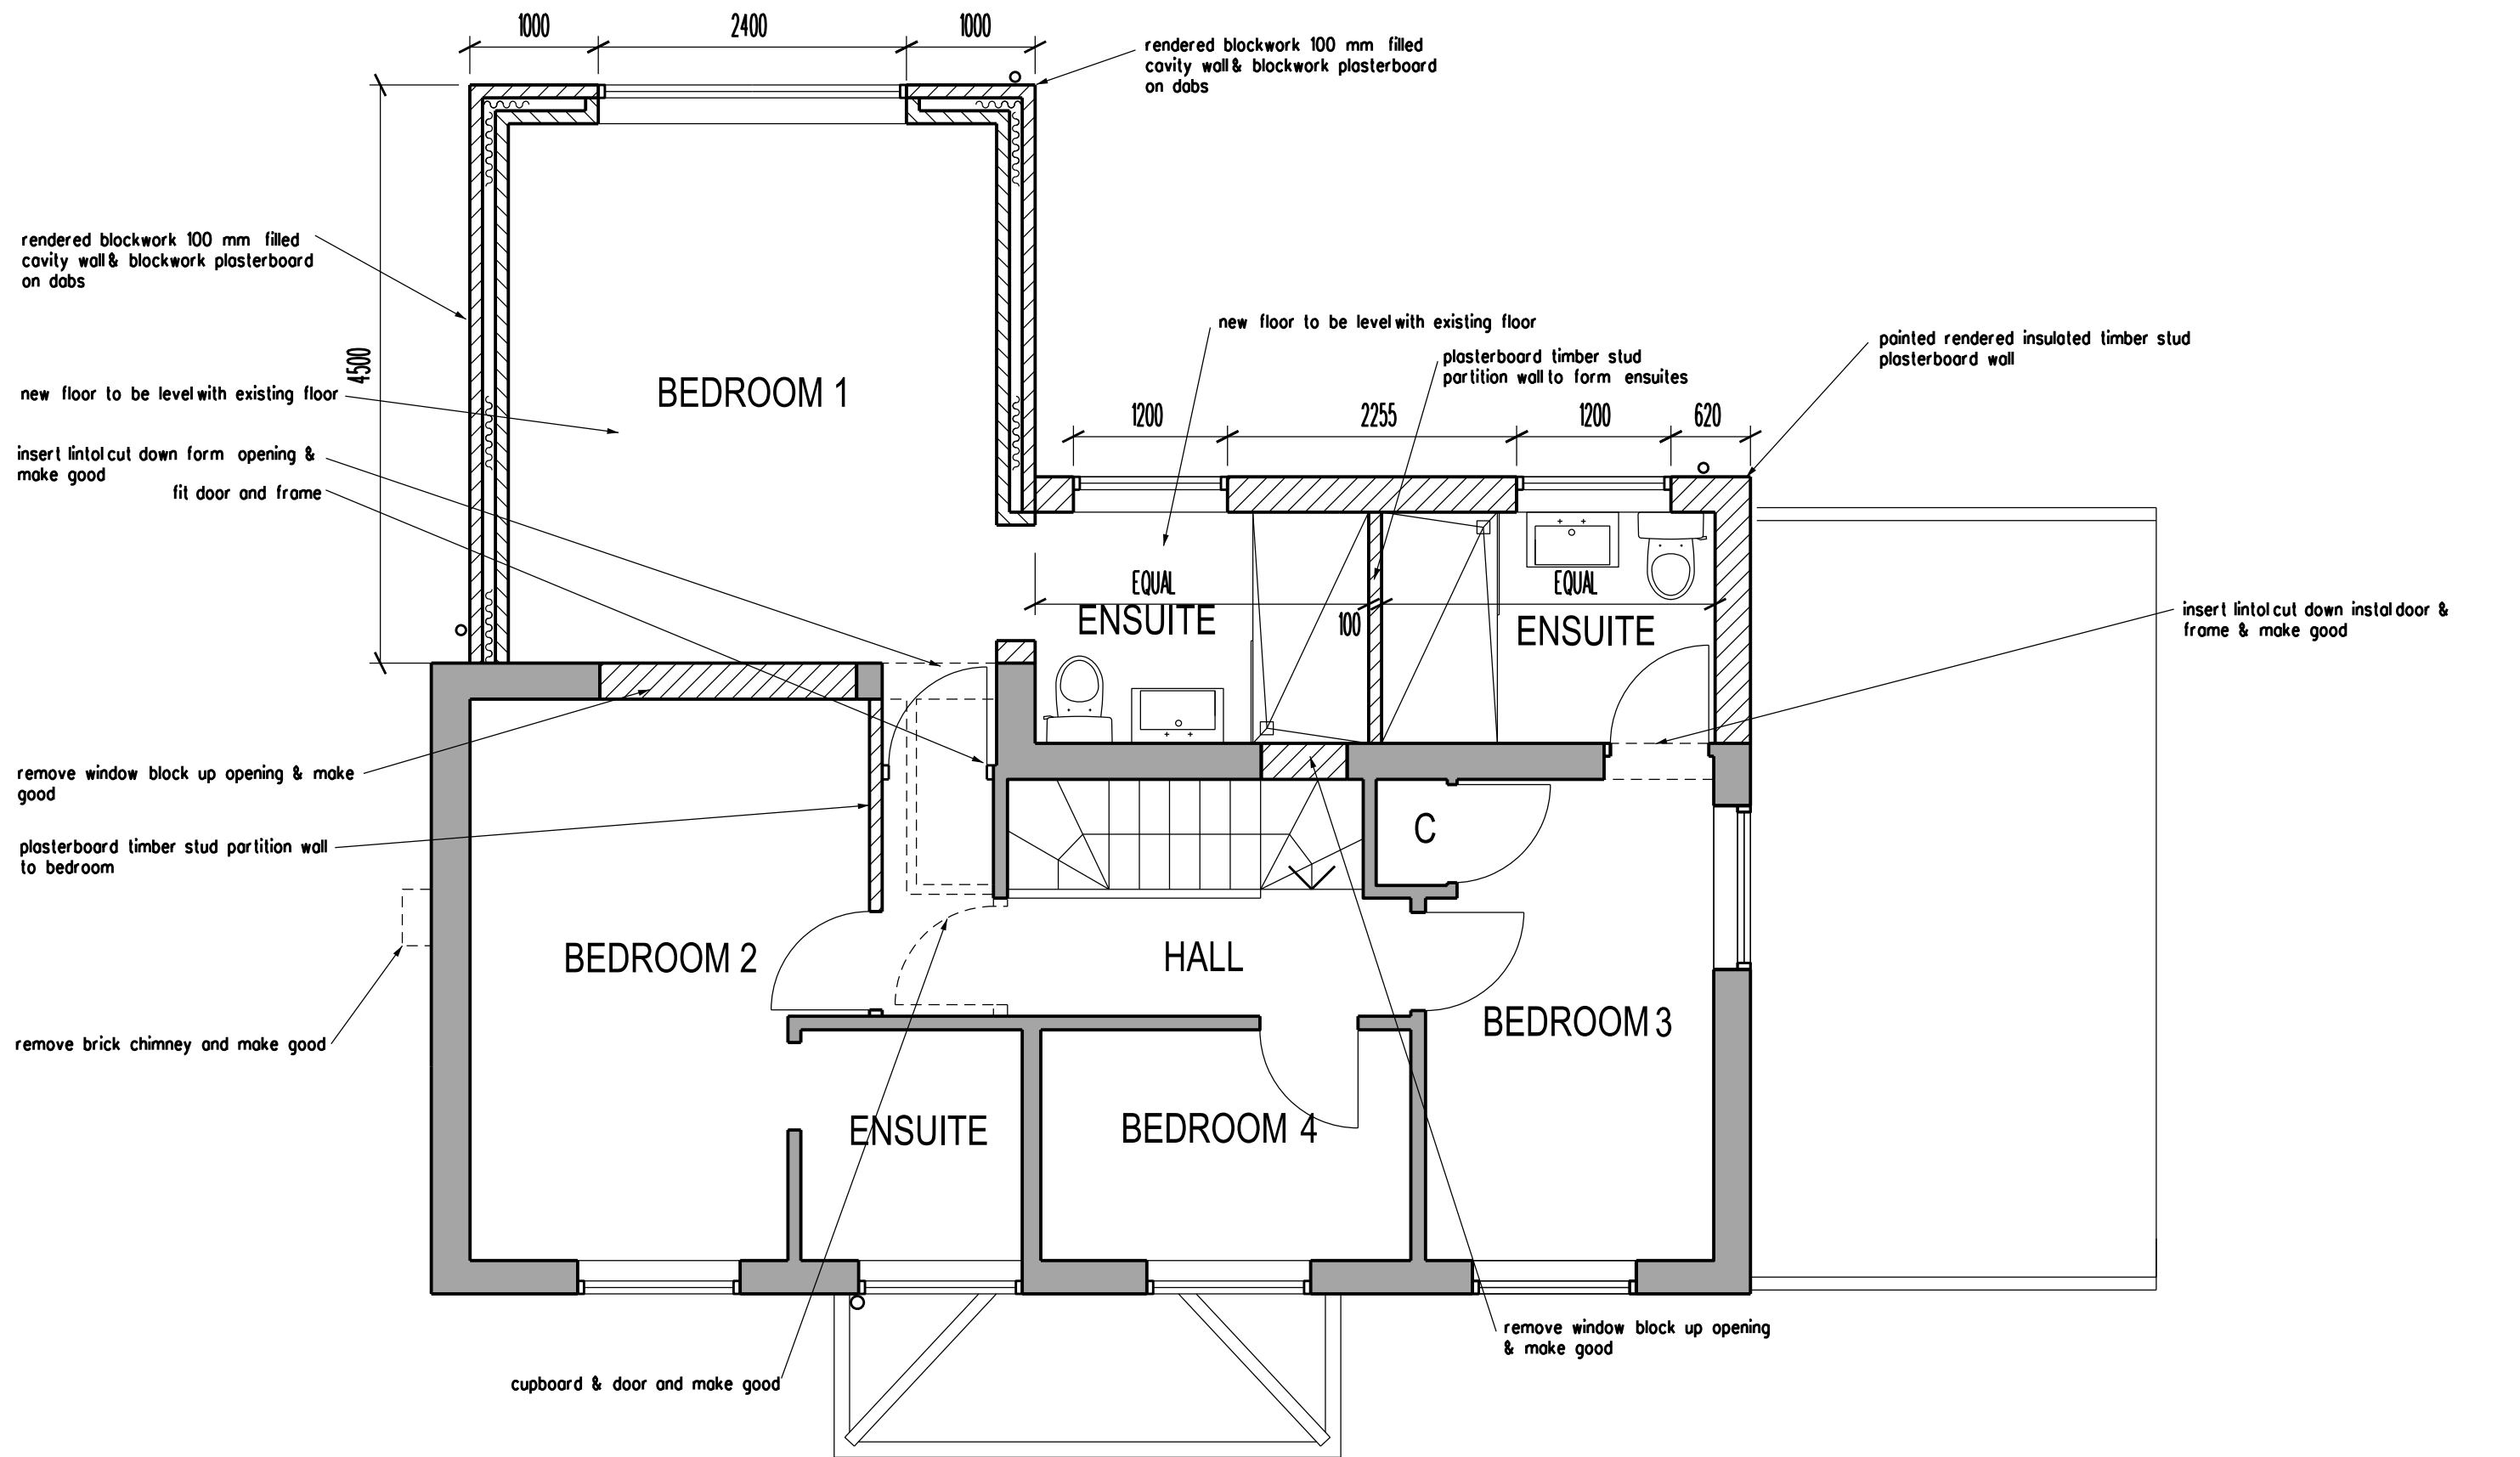


ARCHITECT
TA ARCHITECTS
 11 JOYDENS WOOD ROAD BEXLEY
 KENT DA5 2HS Tel 07905 130591
 ta140256@googlemail.com

JOB
PROPOSED REAR EXTENSION
 AT 19 STATION ROAD
 MEOPHAM KENT DA13 0LX

REVISION		DATE
DRAWING	PROPOSED FIRST FLOOR PLAN	
SCALE	1:50 AT A3	DATE OCT 2024
DRAWING NO.	SR/02	