


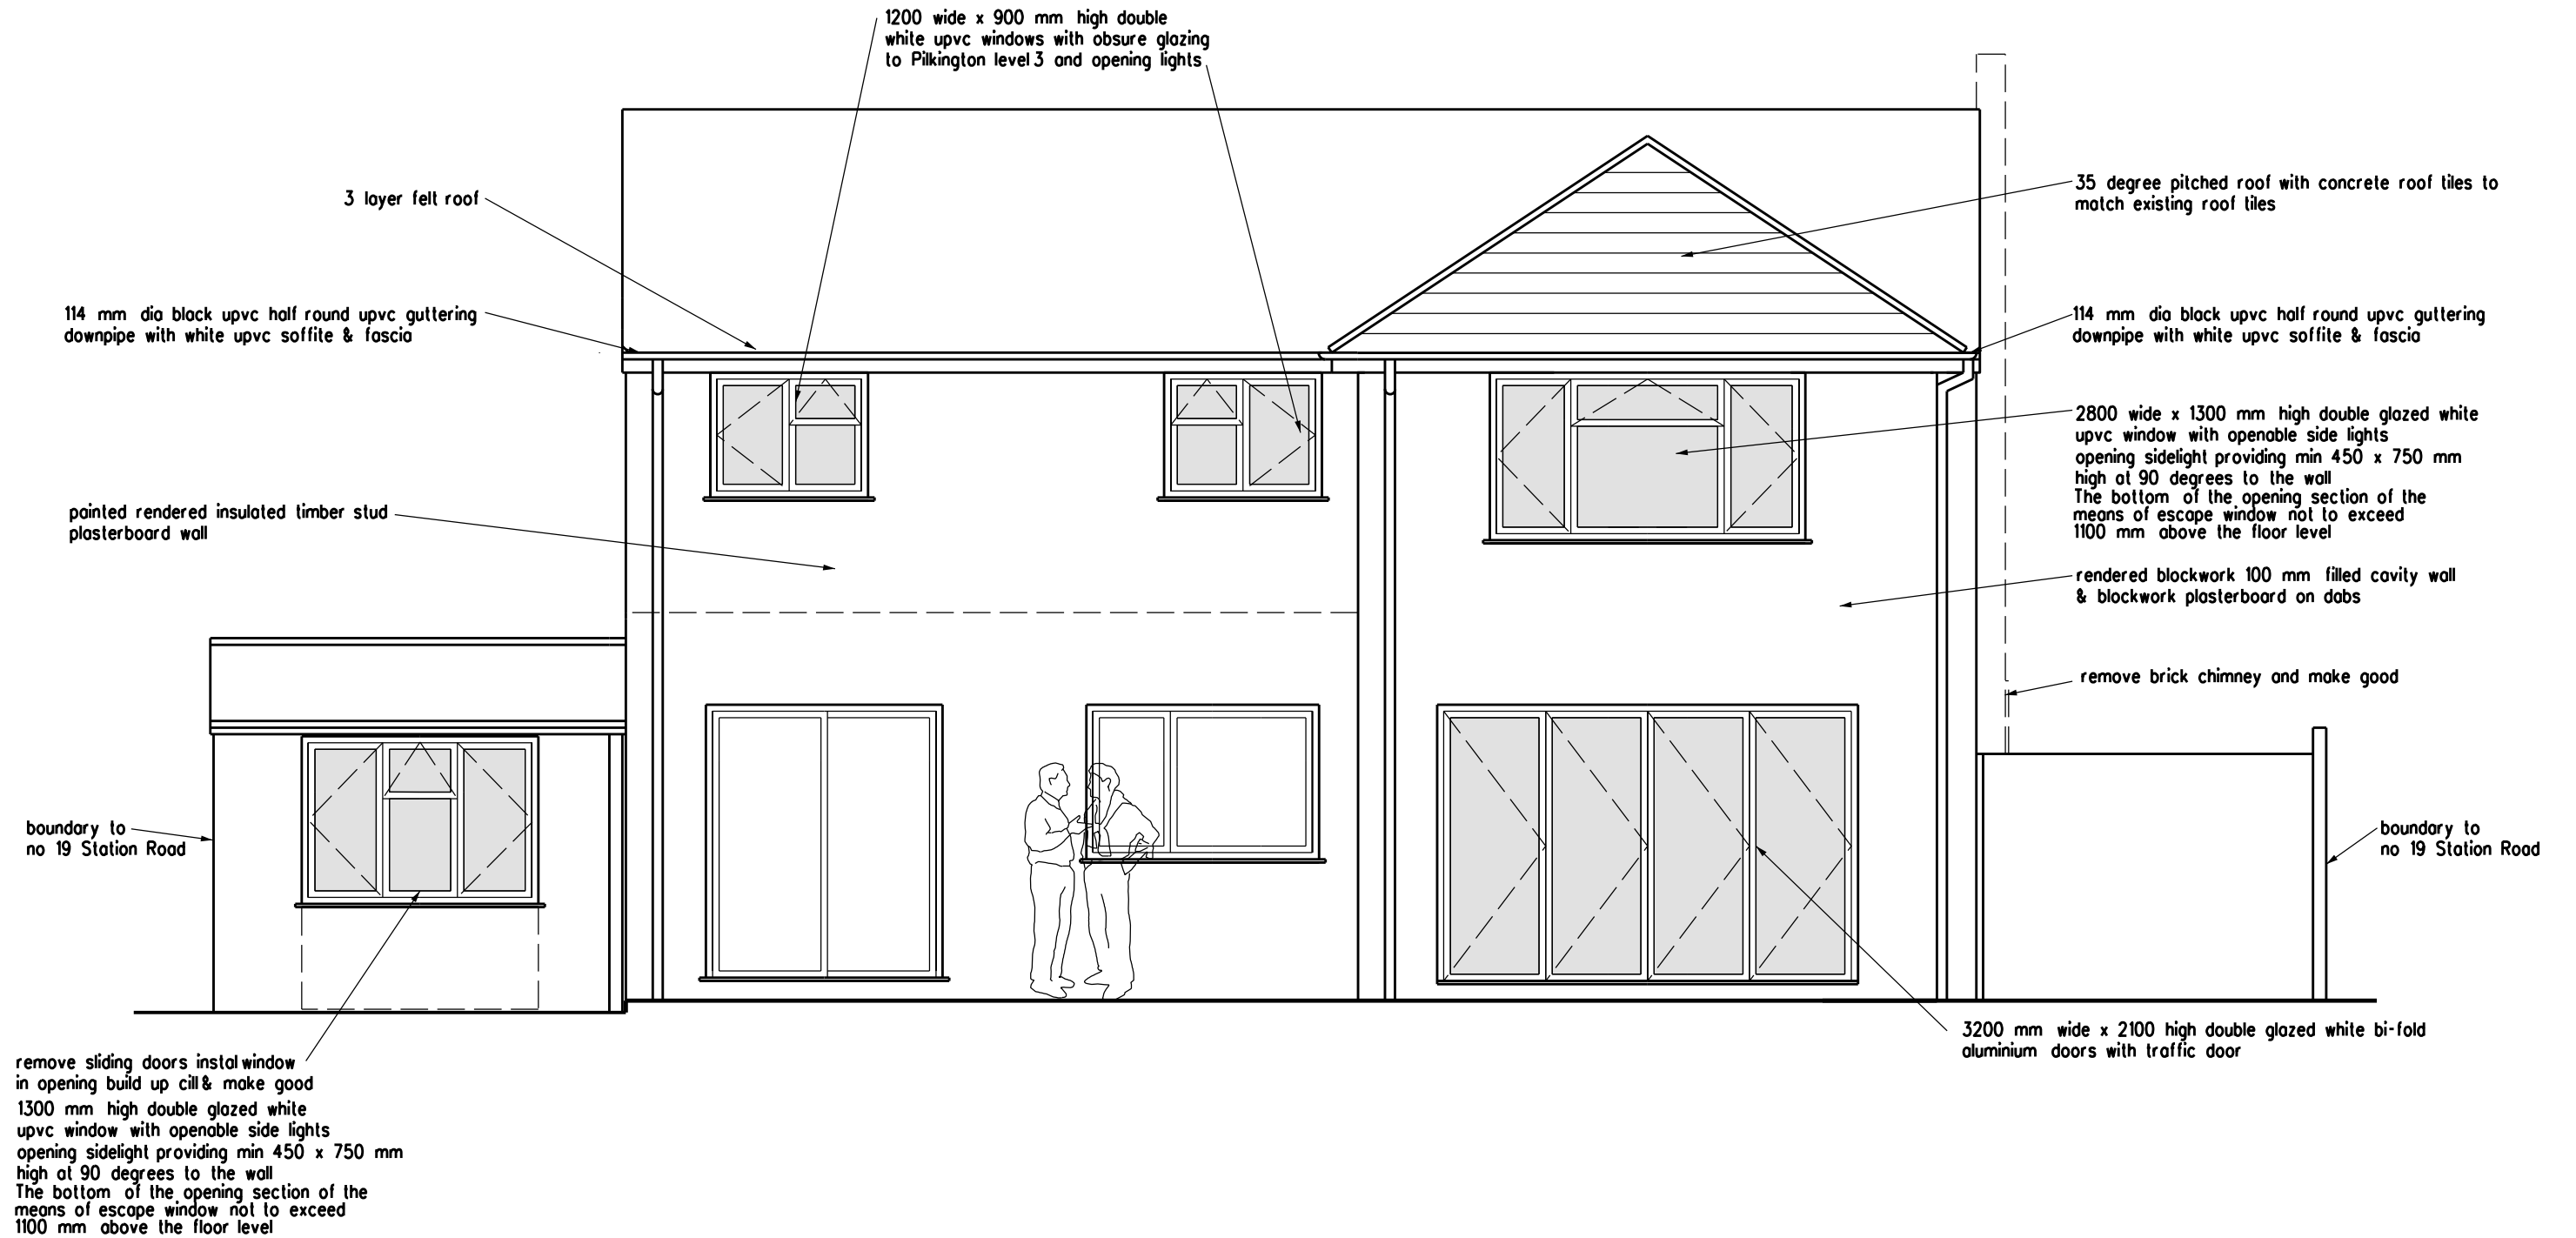

ARCHITECT
TA ARCHITECTS
11 JOYDENS WOOD ROAD BEXLEY
KENT DA5 2HS Tel 07905 130591
ta140256@googlemail.com

JOB
PROPOSED REAR EXTENSION
AT 19 STATION ROAD
MEOPHAM KENT DA13 0LX

REVISION	DATE
DRAWING PROPOSED REAR ELEVATION	
SCALE 1:50 AT A3	DATE OCT 2024
DRAWING NO. SR/05	

