




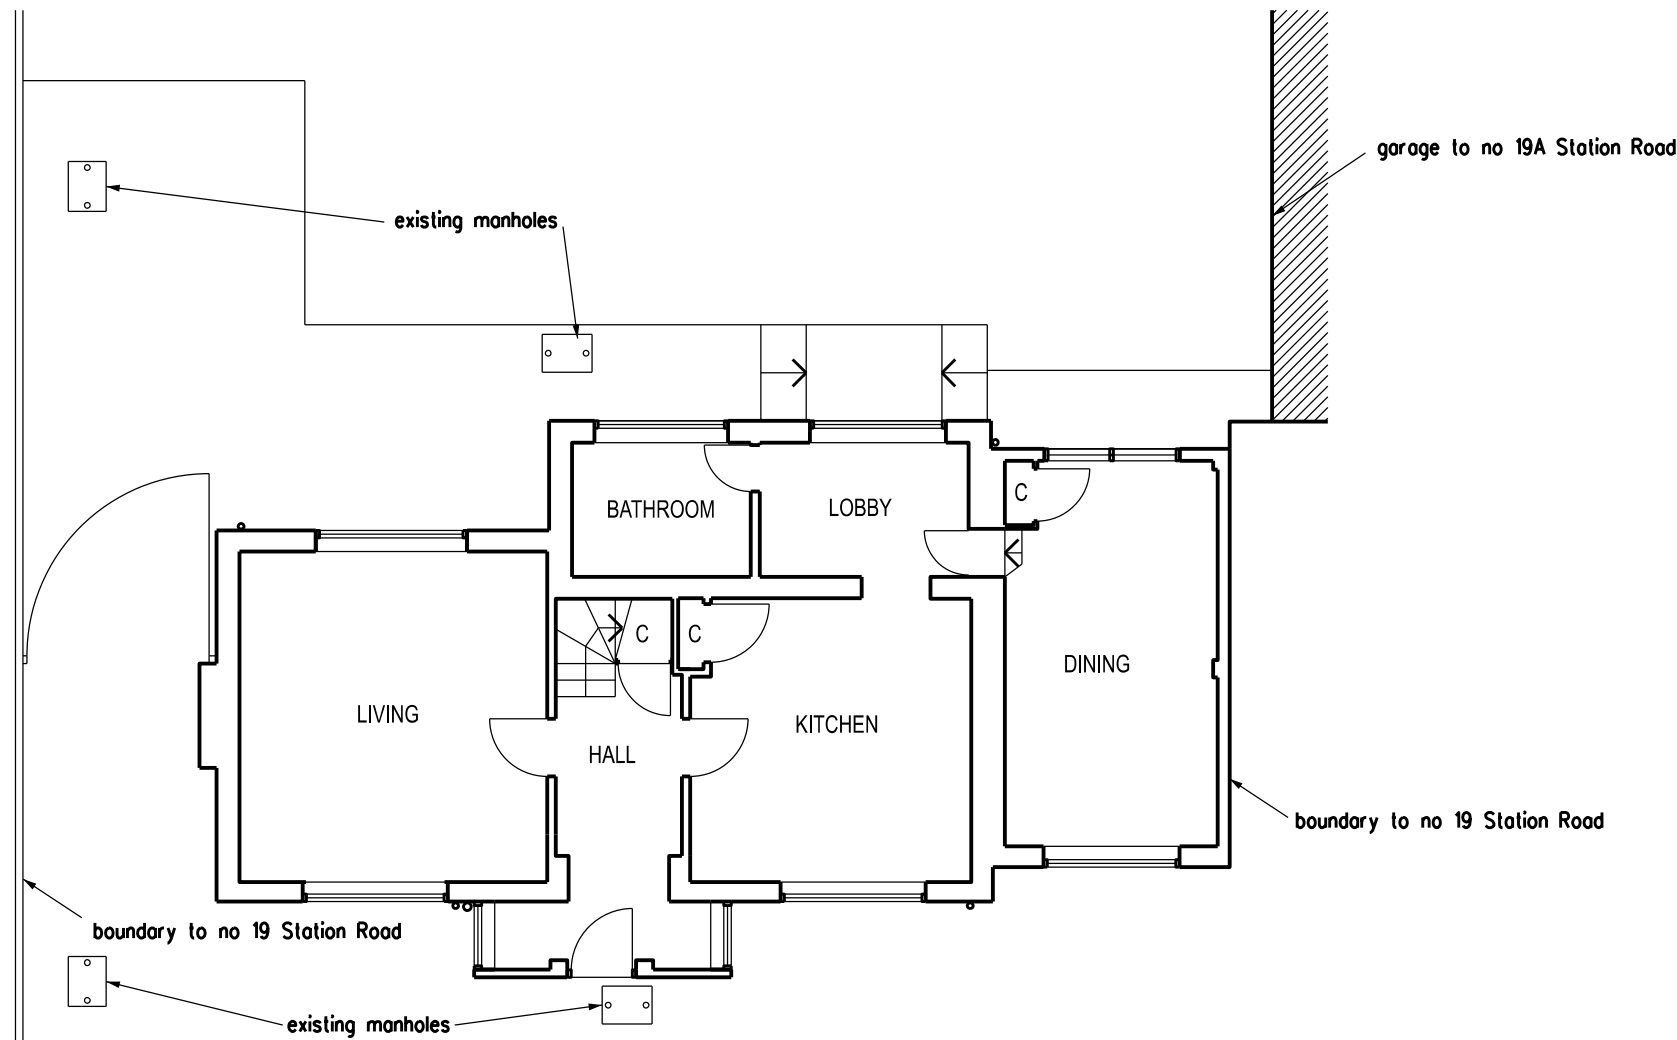


GROUND FLOOR PLAN

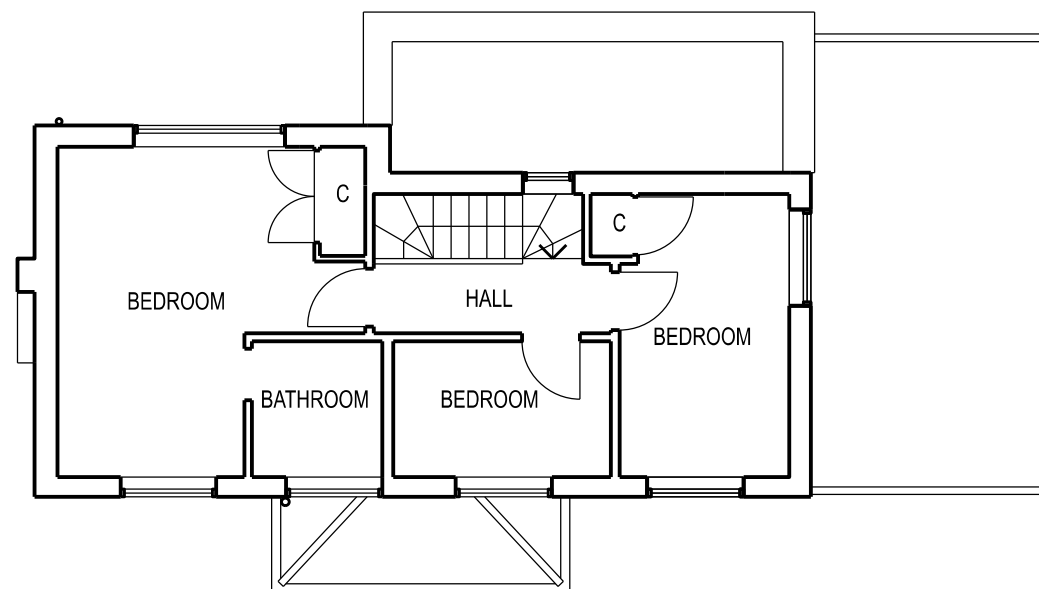


REAR ELEVATION

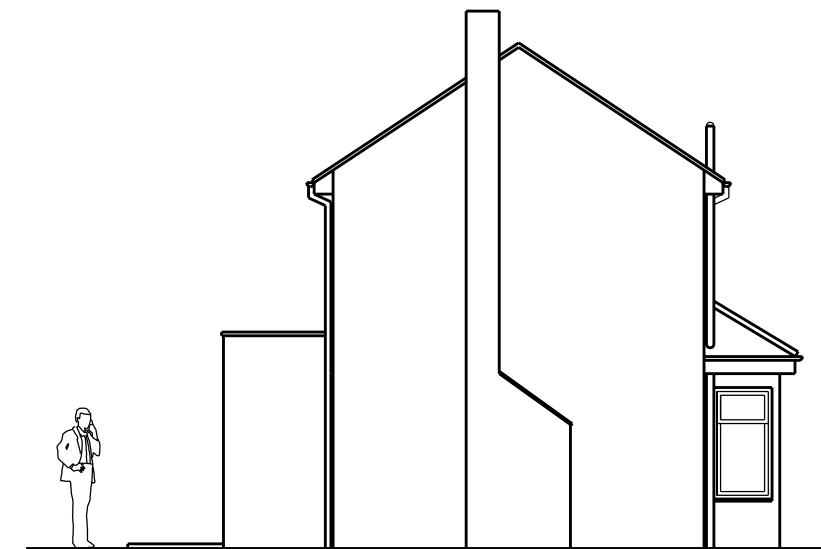

SIDE ELEVATION FACING No 17 STATION ROAD

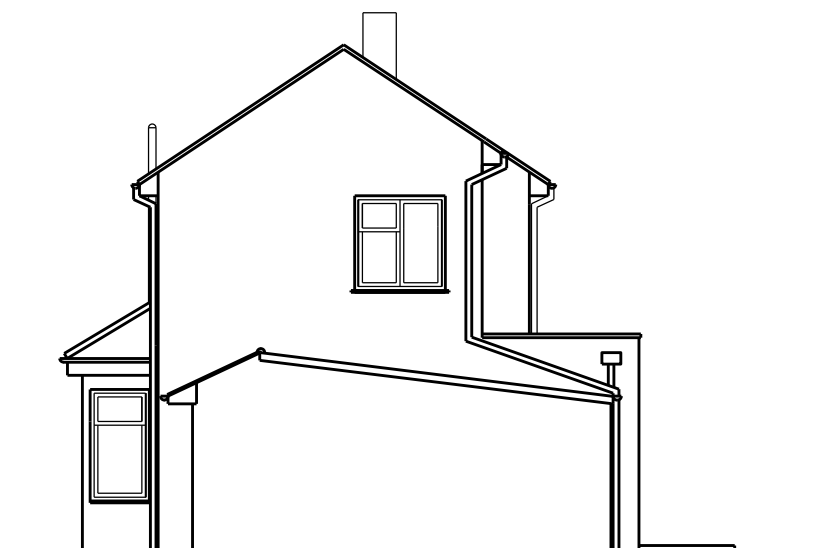

SIDE ELEVATION FACING No 19A STATION ROAD

 

REVISION	DATE
ARCHITECT TA ARCHITECTS 11 JOYDENS WOOD ROAD BEXLEY KENT DA5 2HS Tel 07905 130591 ta140256@gmail.com	

JOB PROPOSED REAR EXTENSION AT 19 STATION ROAD MEOPHAM KENT DA13 0LX

DRAWING EXISTING GROUND & FIRST FLOOR PLANS AND ELEVATIONS

SCALE 1:100 AT A3	DATE DEC 2024
------------------------------------	--------------------------------

DRAWING NO. SR/07
