





FRONT ELEVATION

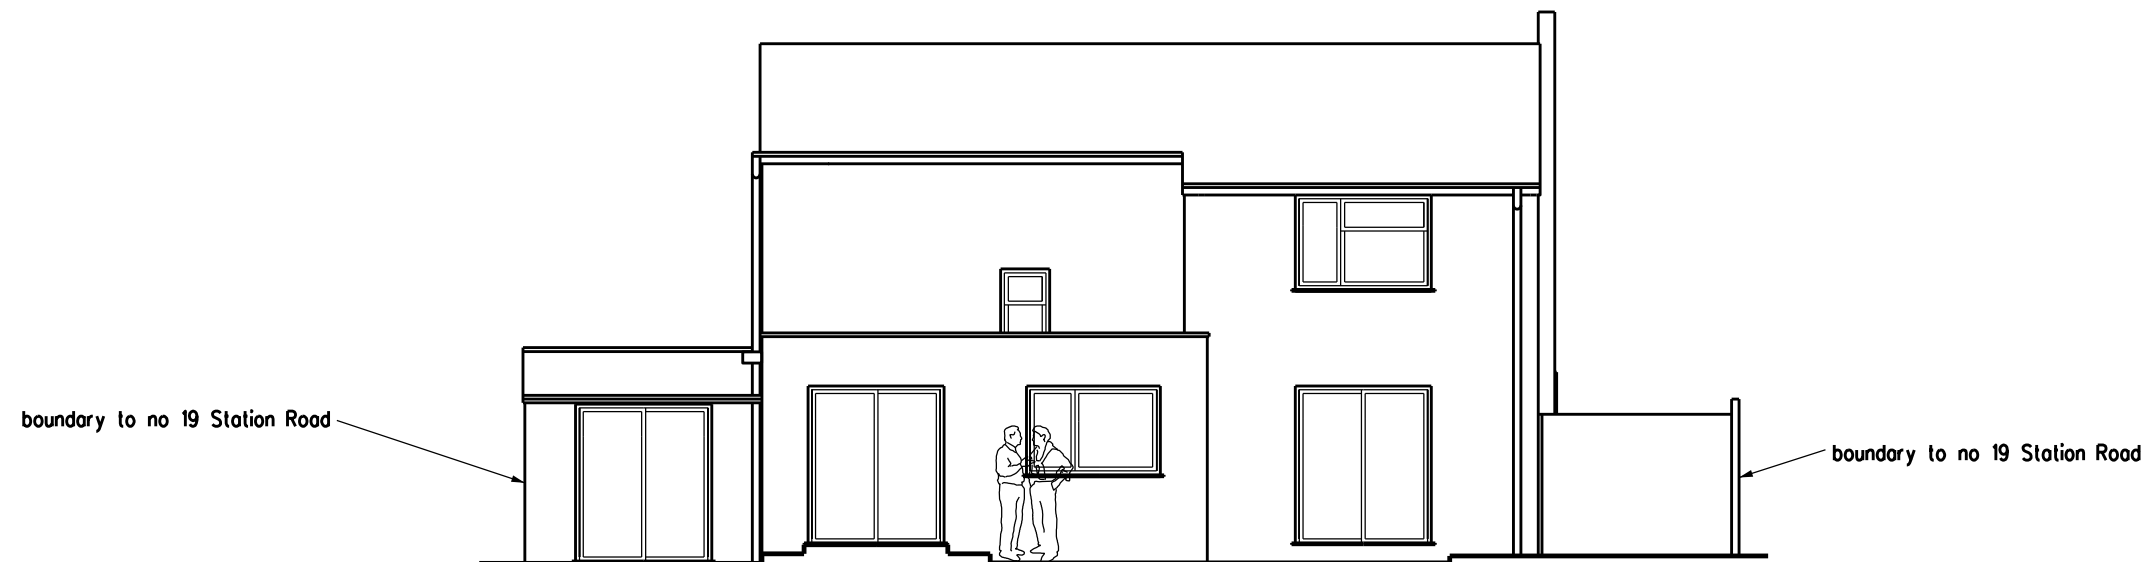

REAR ELEVATION

 

REVISION	DATE
ARCHITECT TA ARCHITECTS 11 JOYDENS WOOD ROAD BEXLEY KENT DA5 2HS Tel 07905 130591 ta140256@googlemail.com	
JOB PROPOSED REAR EXTENSION AT 19 STATION ROAD MEOPHAM KENT DA13 0LX	
DRAWING EXISTING FRONT AND REAR ELEVATIONS	
SCALE 1:100 AT A3	DATE DEC 2024
DRAWING NO. SR/08	